


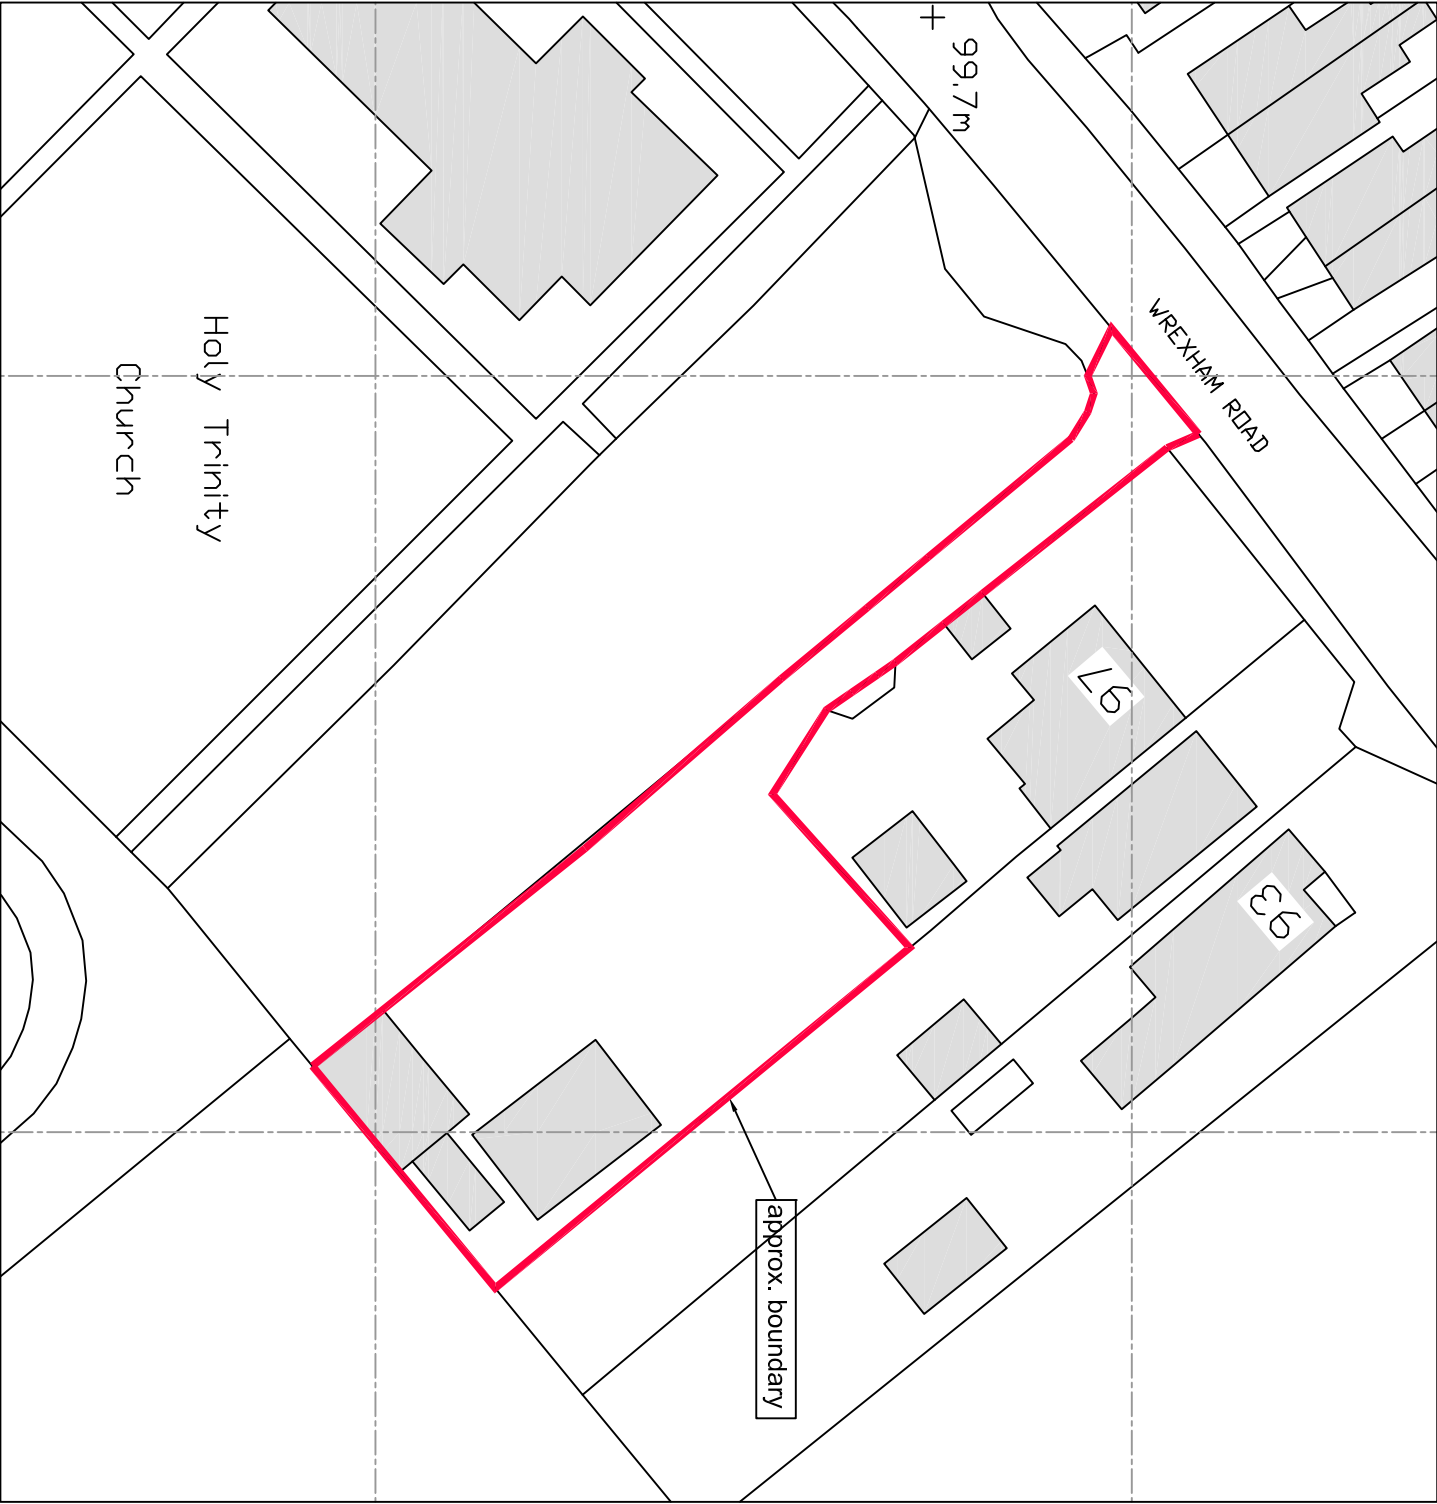

LOCATION PLAN Scale 1:500@A4

rev	description	date	MR	MR
dr by	lap by			

Sustain ARCHITECTURE

Sustain ARCHITECTURE
Inchcape, Cefn Brychan Road, Pantymwyn, Mold, Flintshire, CH75EN
T: 01352 741000 F: 01352 741000
E: enquiries@sustain-architecture.com
W: www.sustain-architecture.com

client

Mr. Chris Tudor

project

Residential Development: 97A Wrexham Road,
Rhosyllen, Wrexham, LL14 4DW

drawing

Location Plan

drawing number	scale	rev	issue status
20-008 PL01	As Shown	-	Planning

This drawing is to be read in conjunction with all related drawings. Do not scale from this drawing. All dimensions must be checked and verified on site before commencing any work or producing drawings. The originator should be notified immediately of any discrepancy. This drawing is copyright and remains the property of Sustain Architecture.