


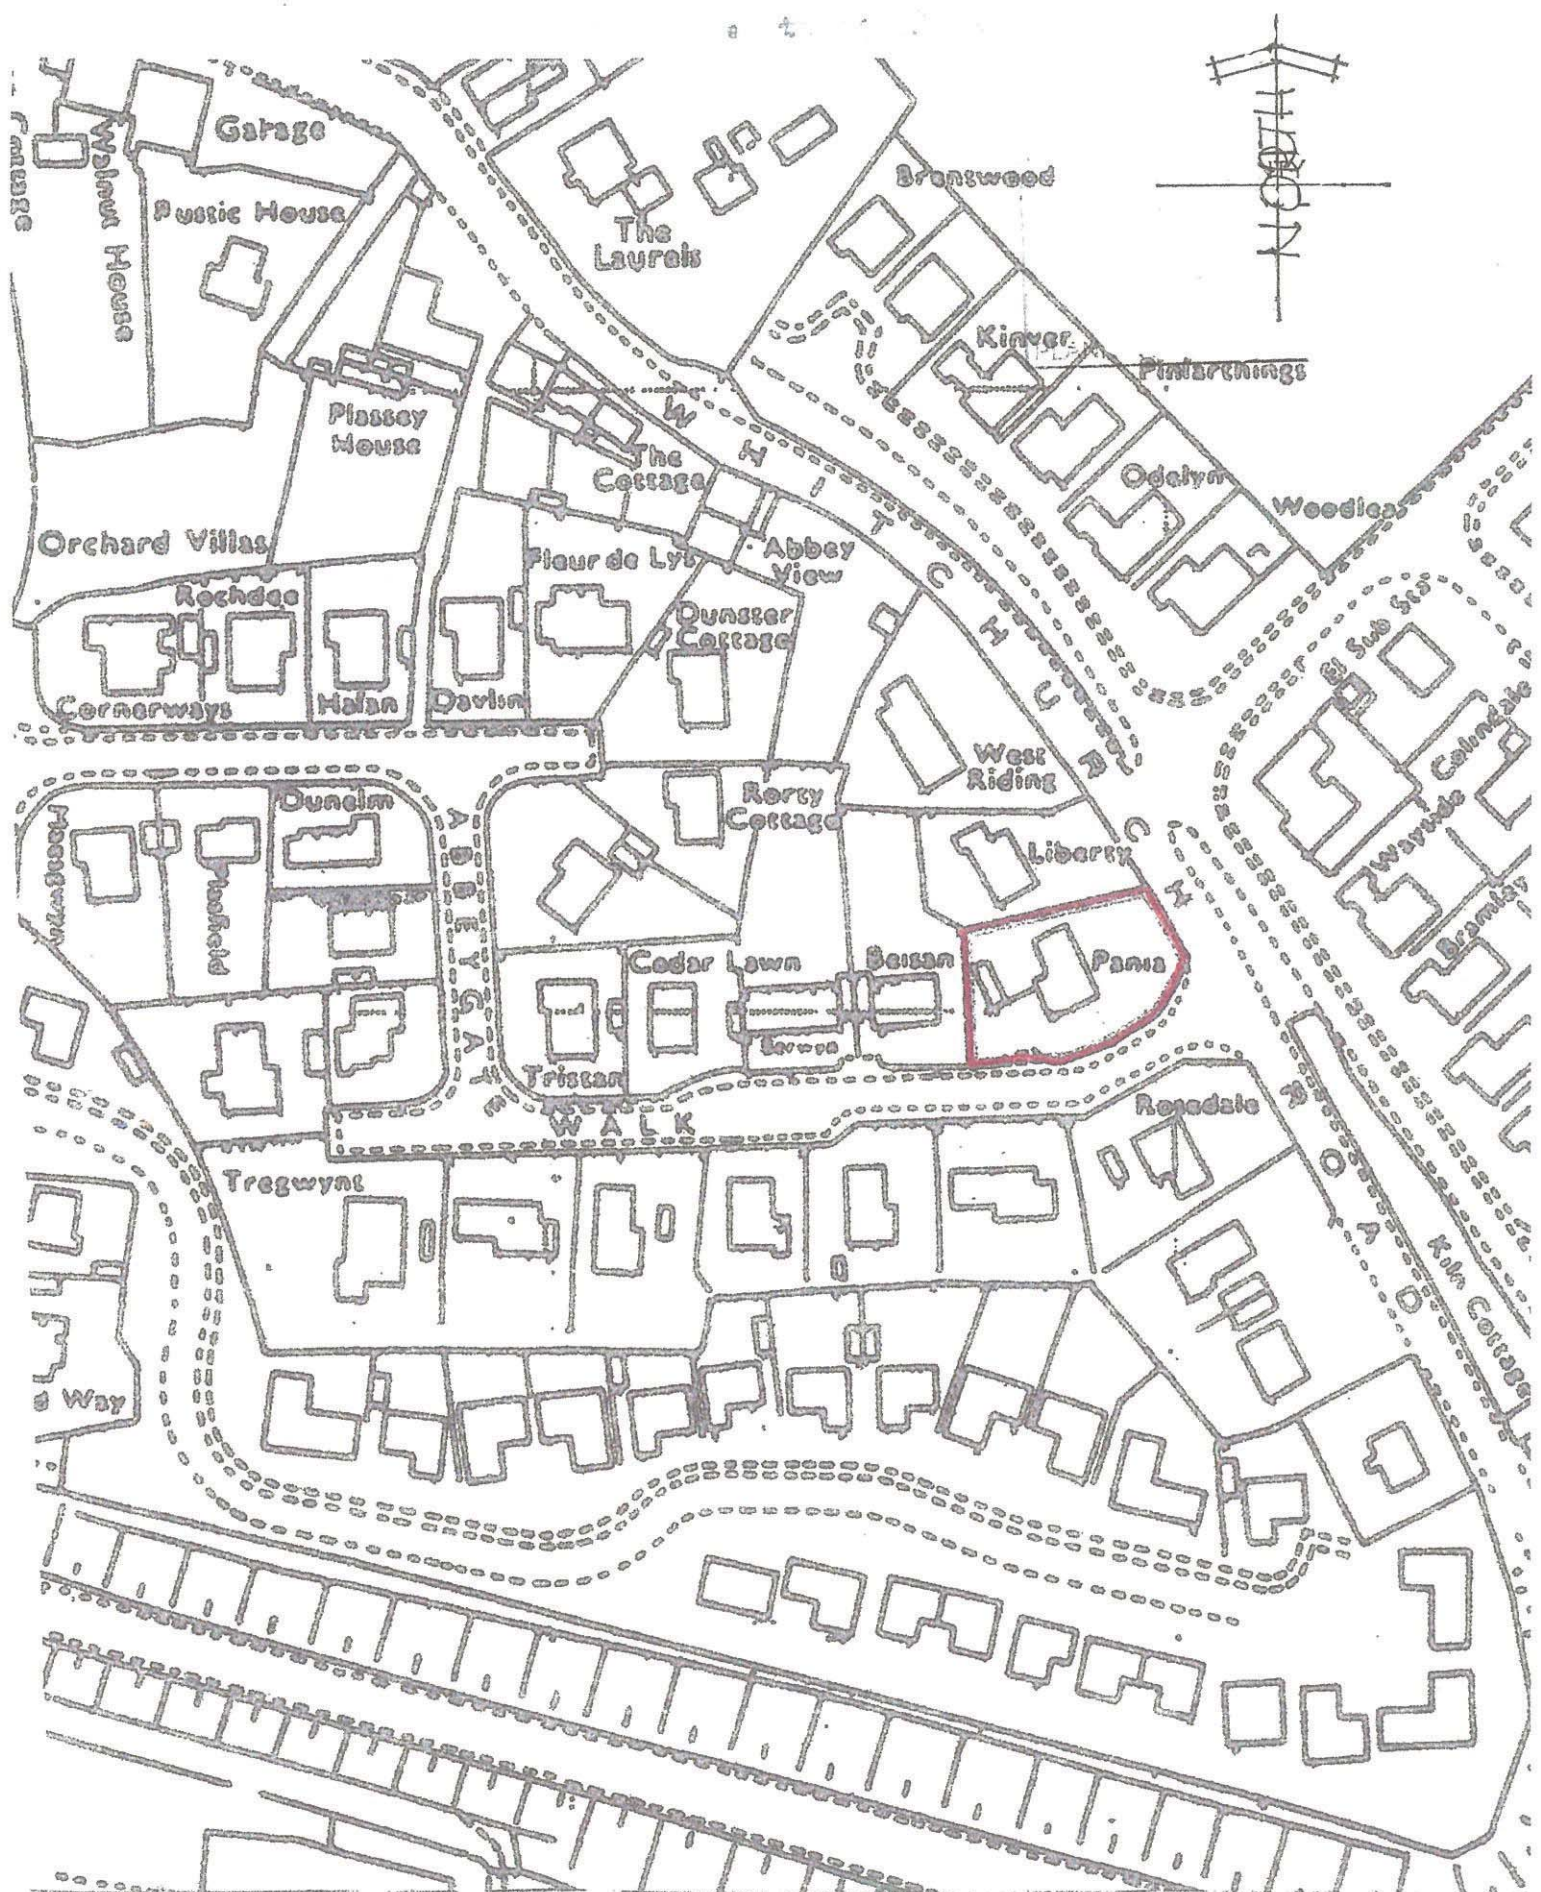

Location Plan

scale 1:1250