



GENERAL NOTE:

1. UNDER NO CIRCUMSTANCES SHOULD DIMENSIONS BE SCALED FROM THE DRAWINGS IF IN DOUBT ASK.
2. THE DRAWINGS ARE TO BE READ IN CONJUNCTION WITH ALL OTHER RELEVANT DRAWINGS/SPECIFICATION. ANY DISCREPANCIES, ERRORS OR OMISSIONS TO BE BROUGHT TO THE ATTENTION OF **d2 architects**.
3. ALL DIMENSIONS ARE TO BE CHECKED PRIOR TO COMMENCEMENT.
4. THIS DRAWING IS THE PROPERTY OF **d2 architects** AND MUST NOT BE COPIED OR REPRODUCED EITHER IN WHOLE OR IN PART WITHOUT WRITTEN PERMISSION.



Rev: **X** Revision: **Planning Issue** Date: **02.04.19**

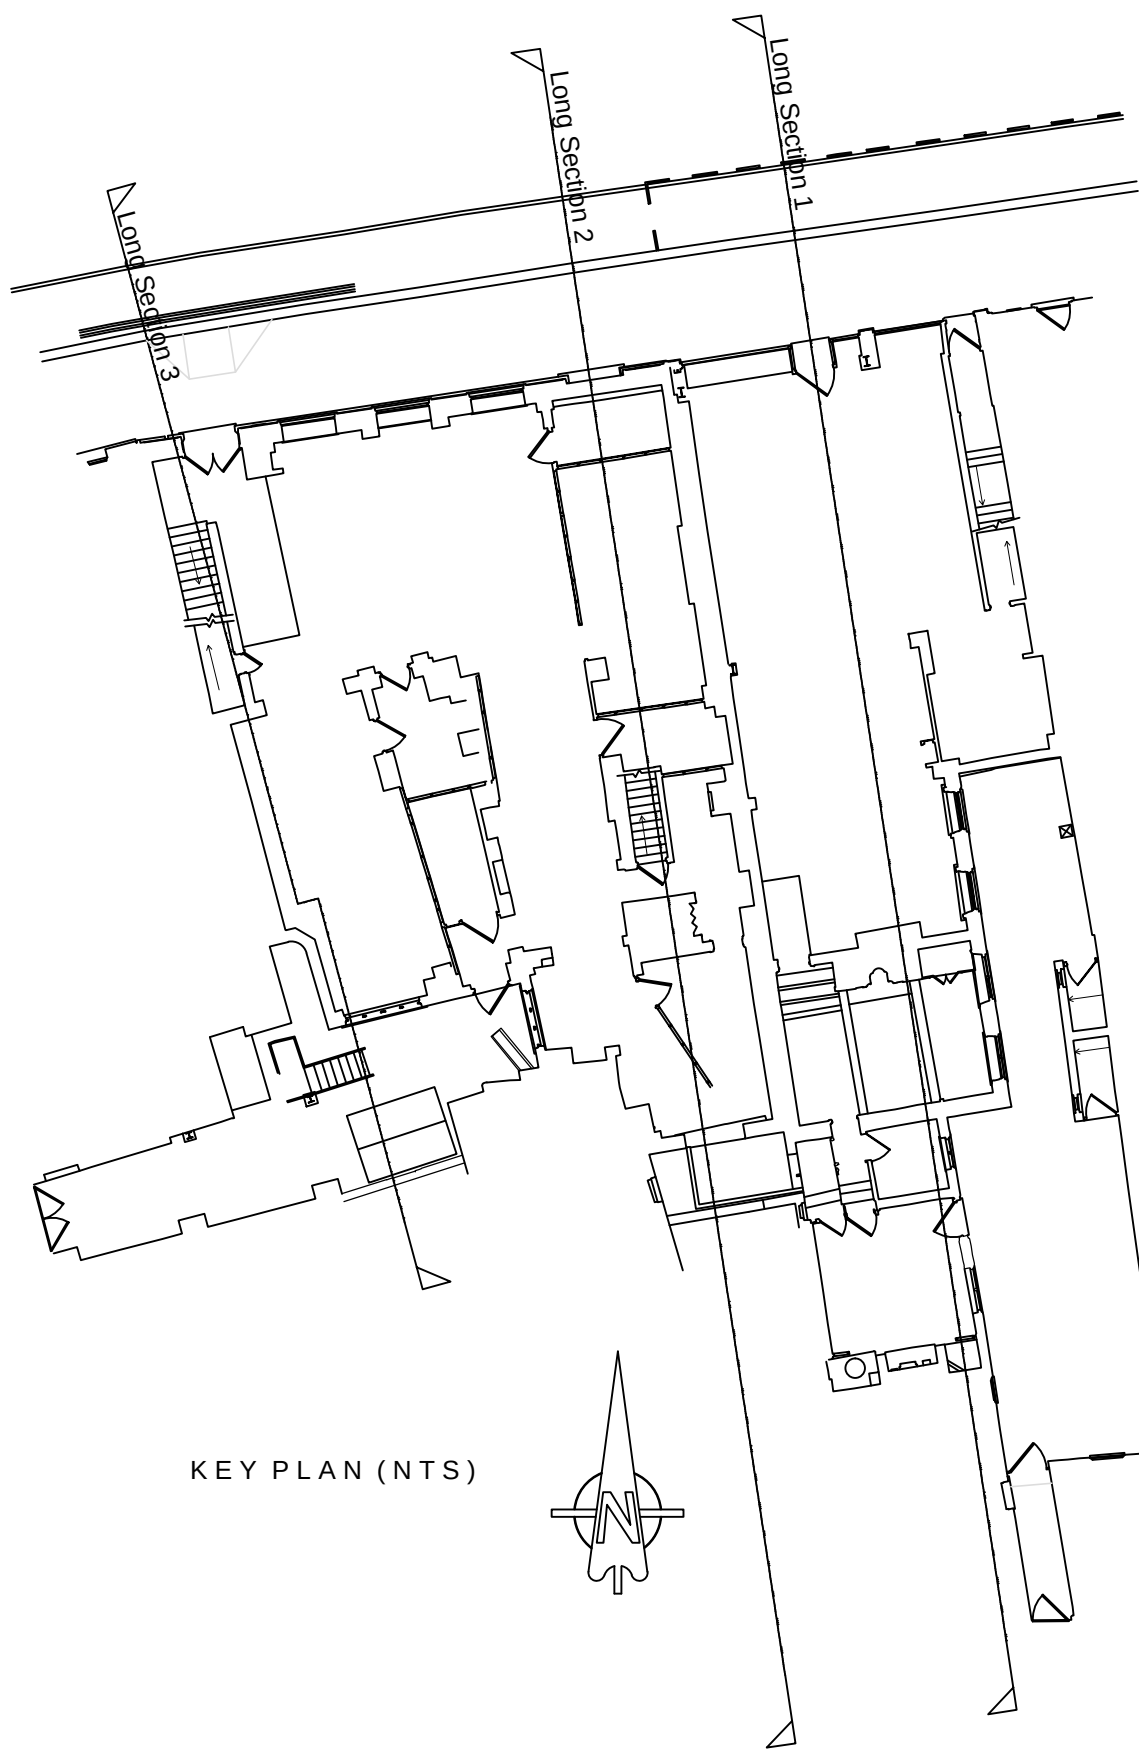


KEY PLAN (NTS)

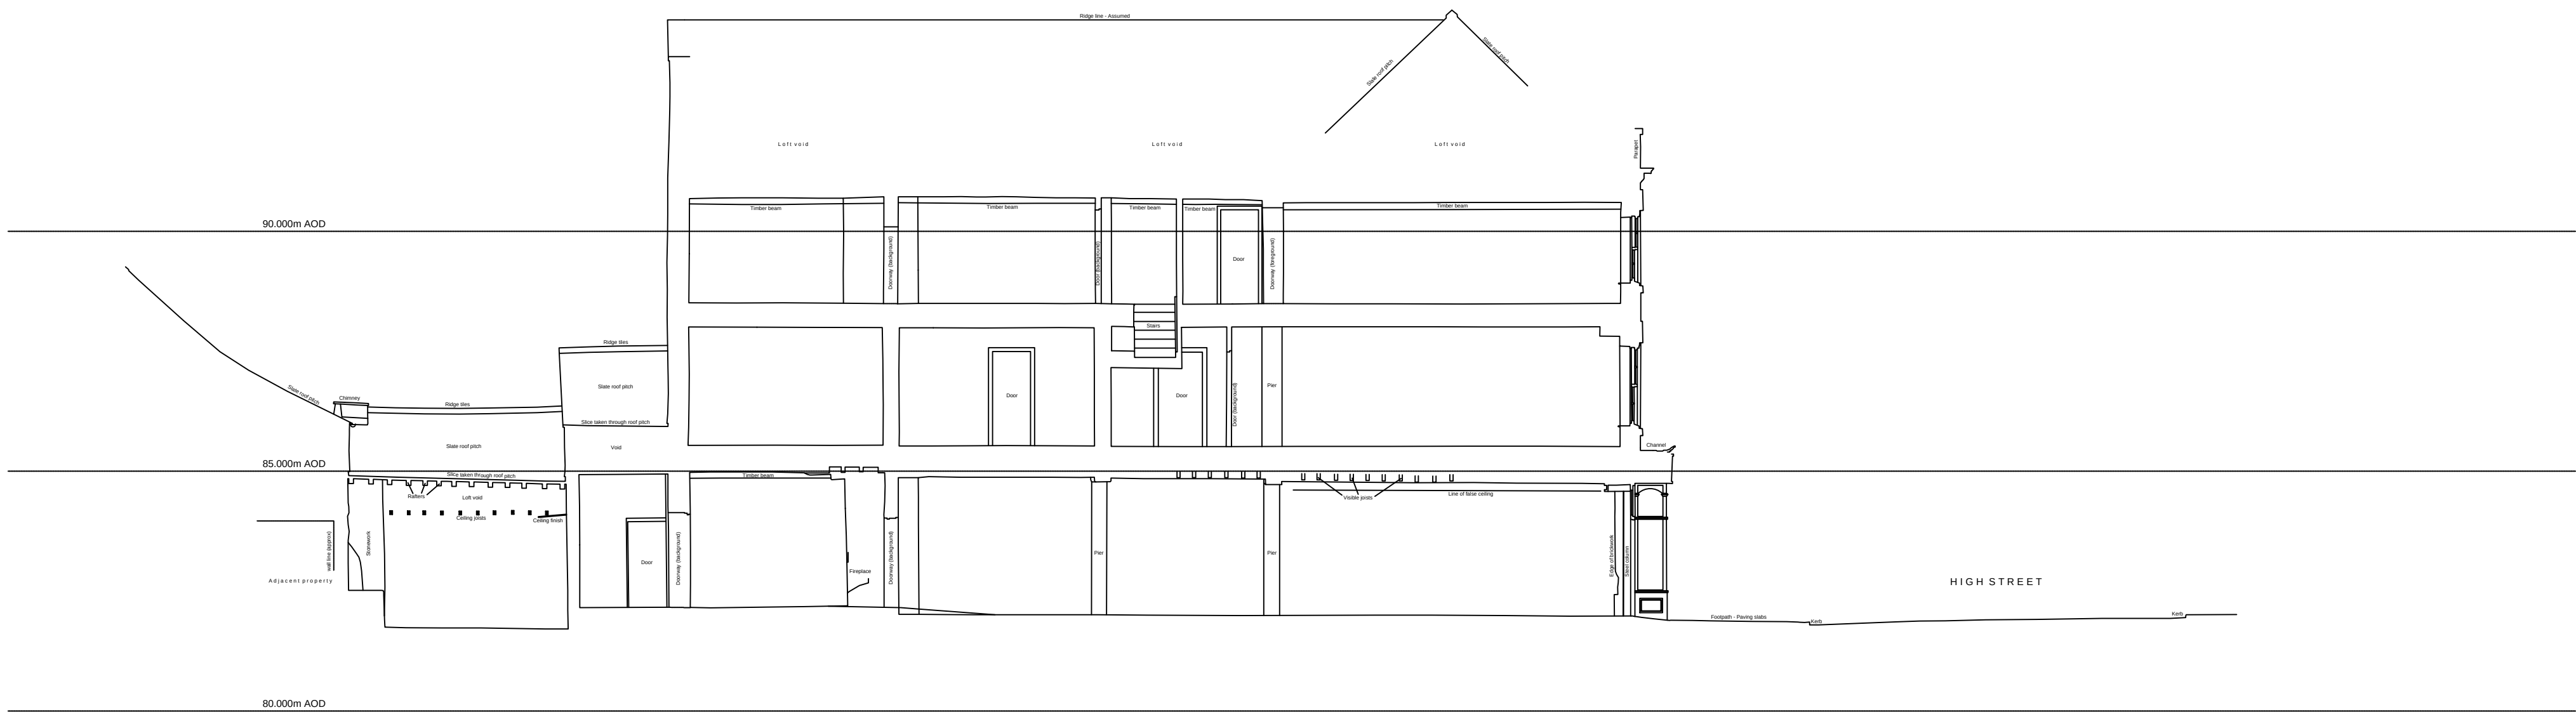

LONG SECTION 1

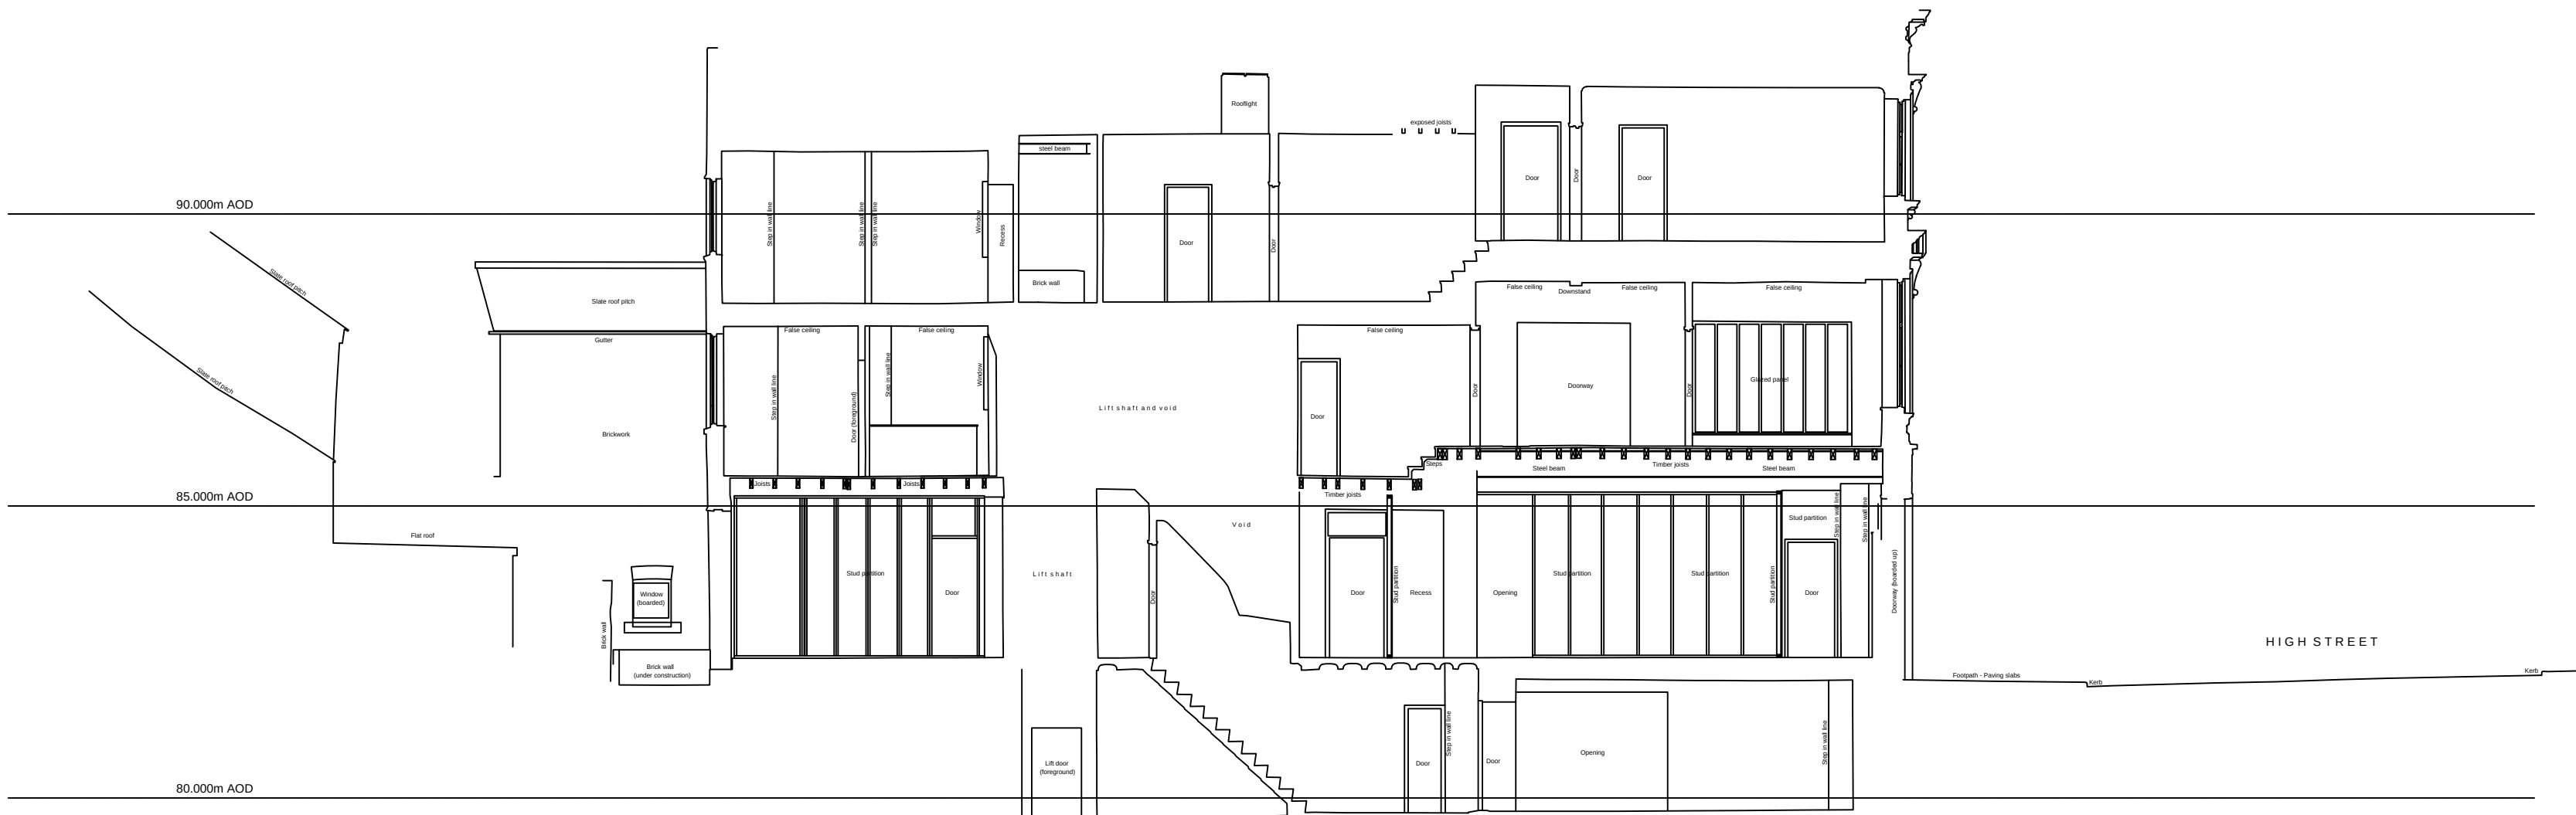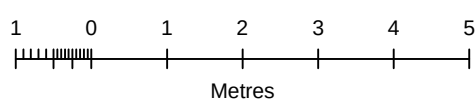

LONG SECTION 2

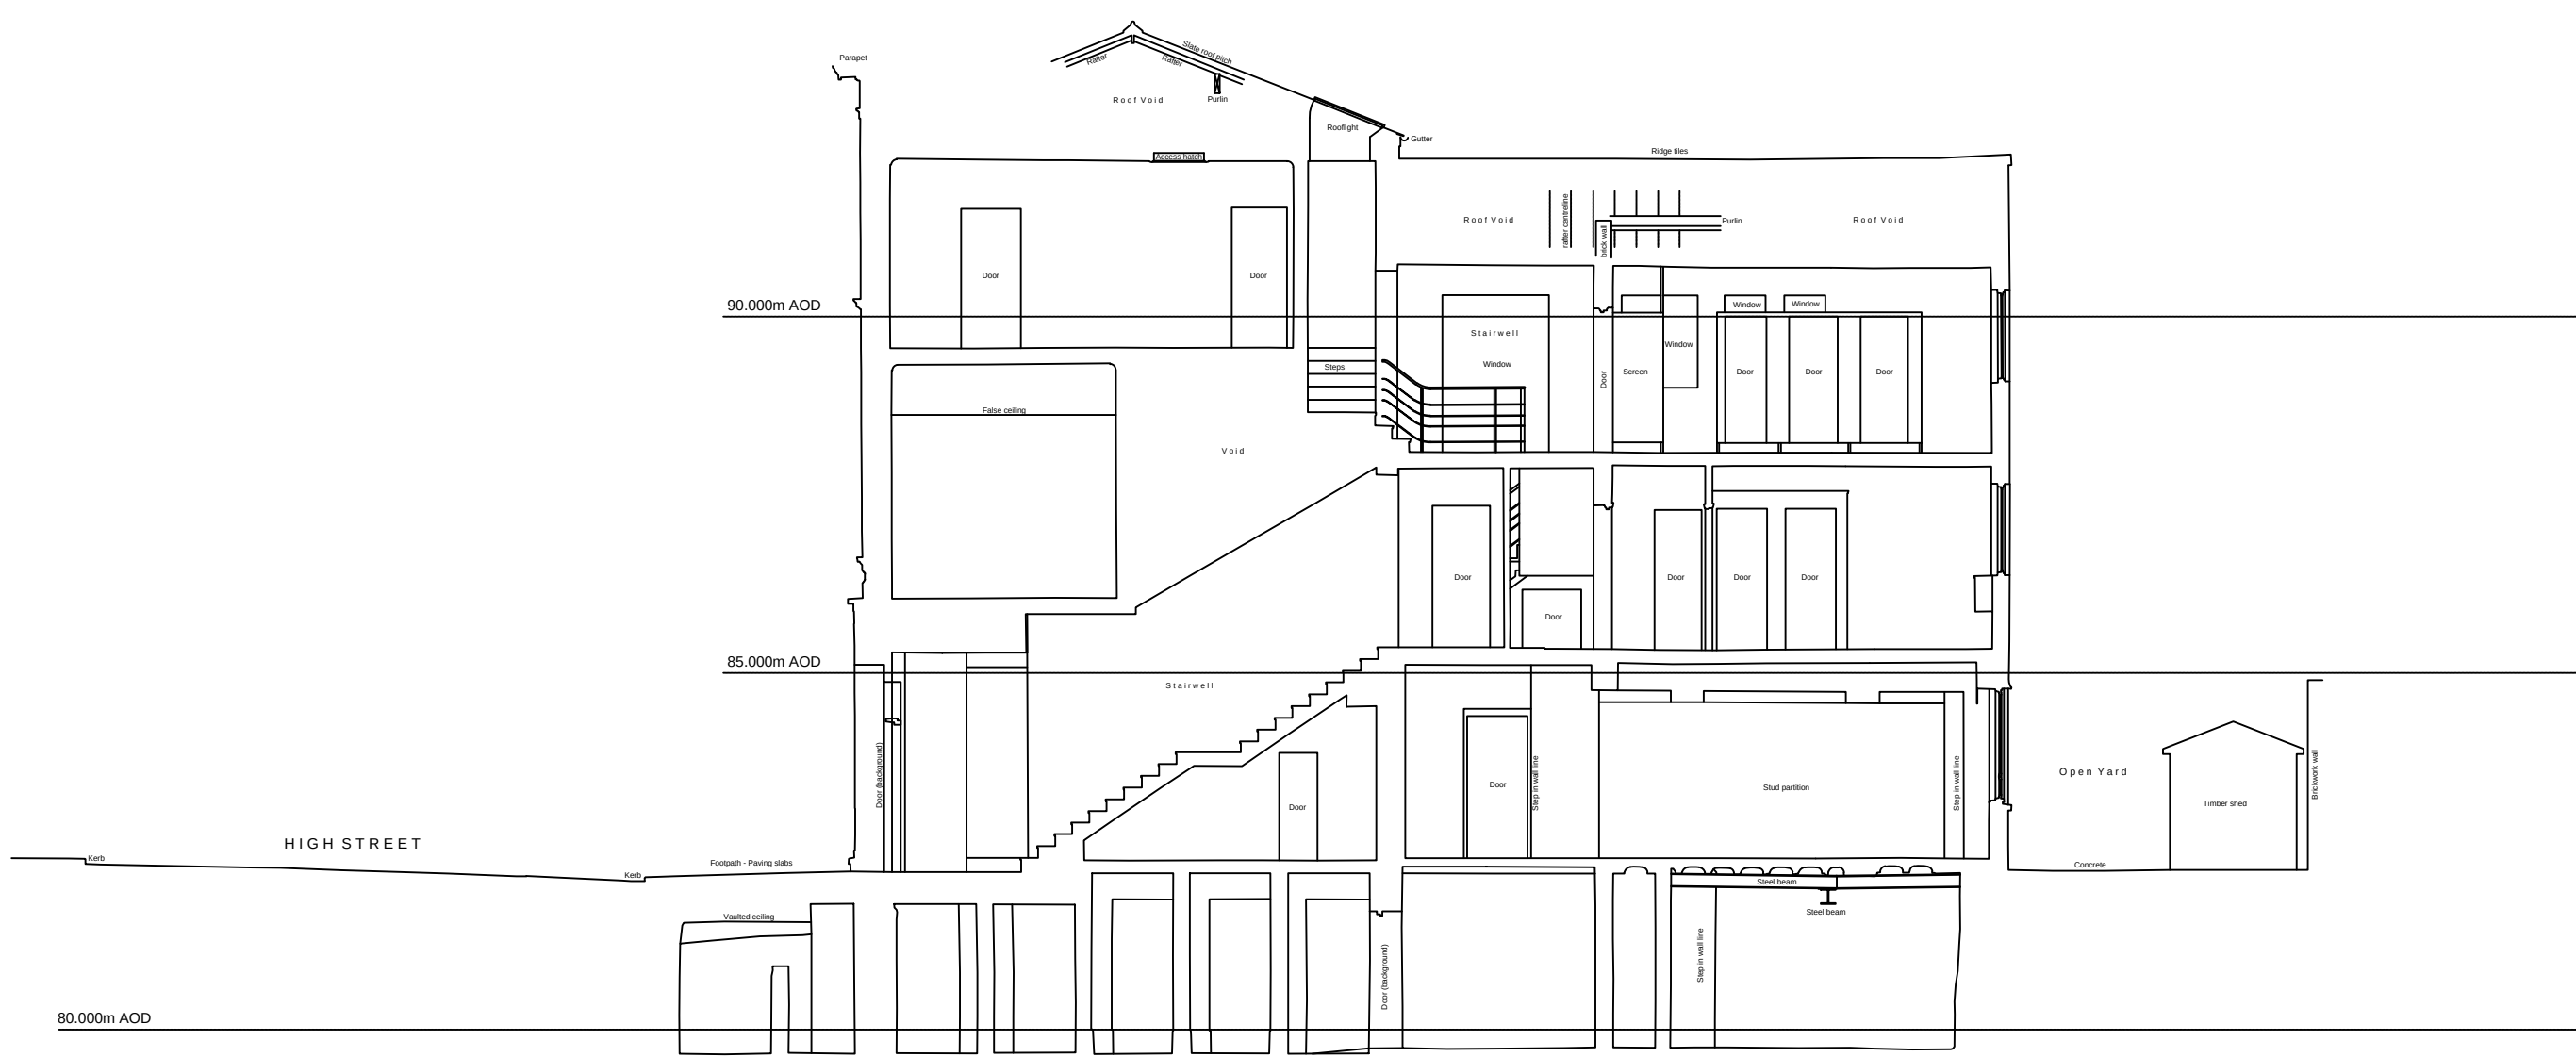

LONG SECTION 3

Planning

Scheme Title:
38-41 High Street, Wrexham

Drawing Ref:
Existing Sections

Scale: 1:50 @A1
Drawn by: LOJ
Checked by: MOH

Job: **5711** Drawings No: **EX07** Rev: **X**

d2architects

Soughton House
2 Nicholas Street Mews
Chester
Cheshire
CH1 2NS

Hirdi Studio
Pentre Celyn
Ruthin
Denbighshire
LL15 2HF

T: 01244 326 347
E: admin@d2architects.co.uk
W: www.d2architects.co.uk