



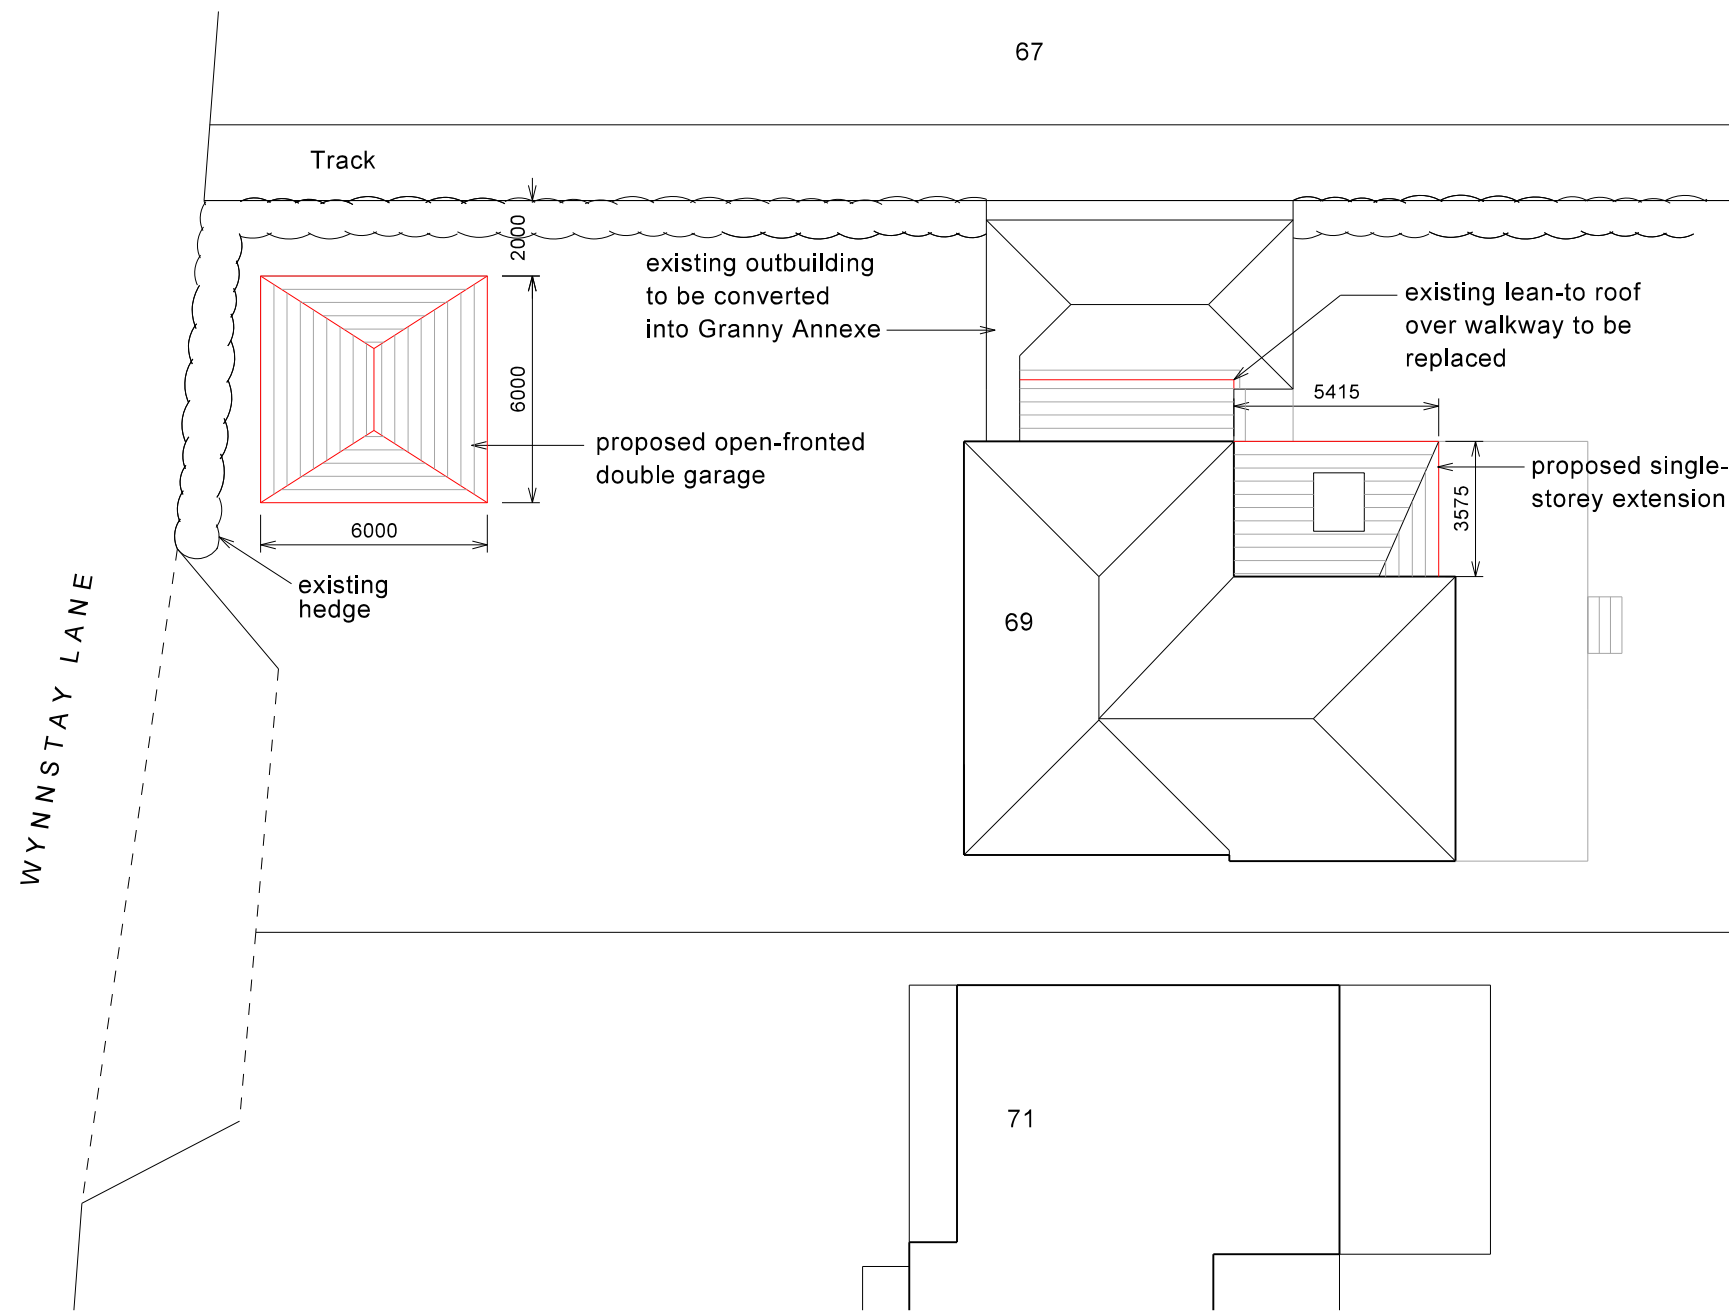

PROPOSED BLOCK PLAN

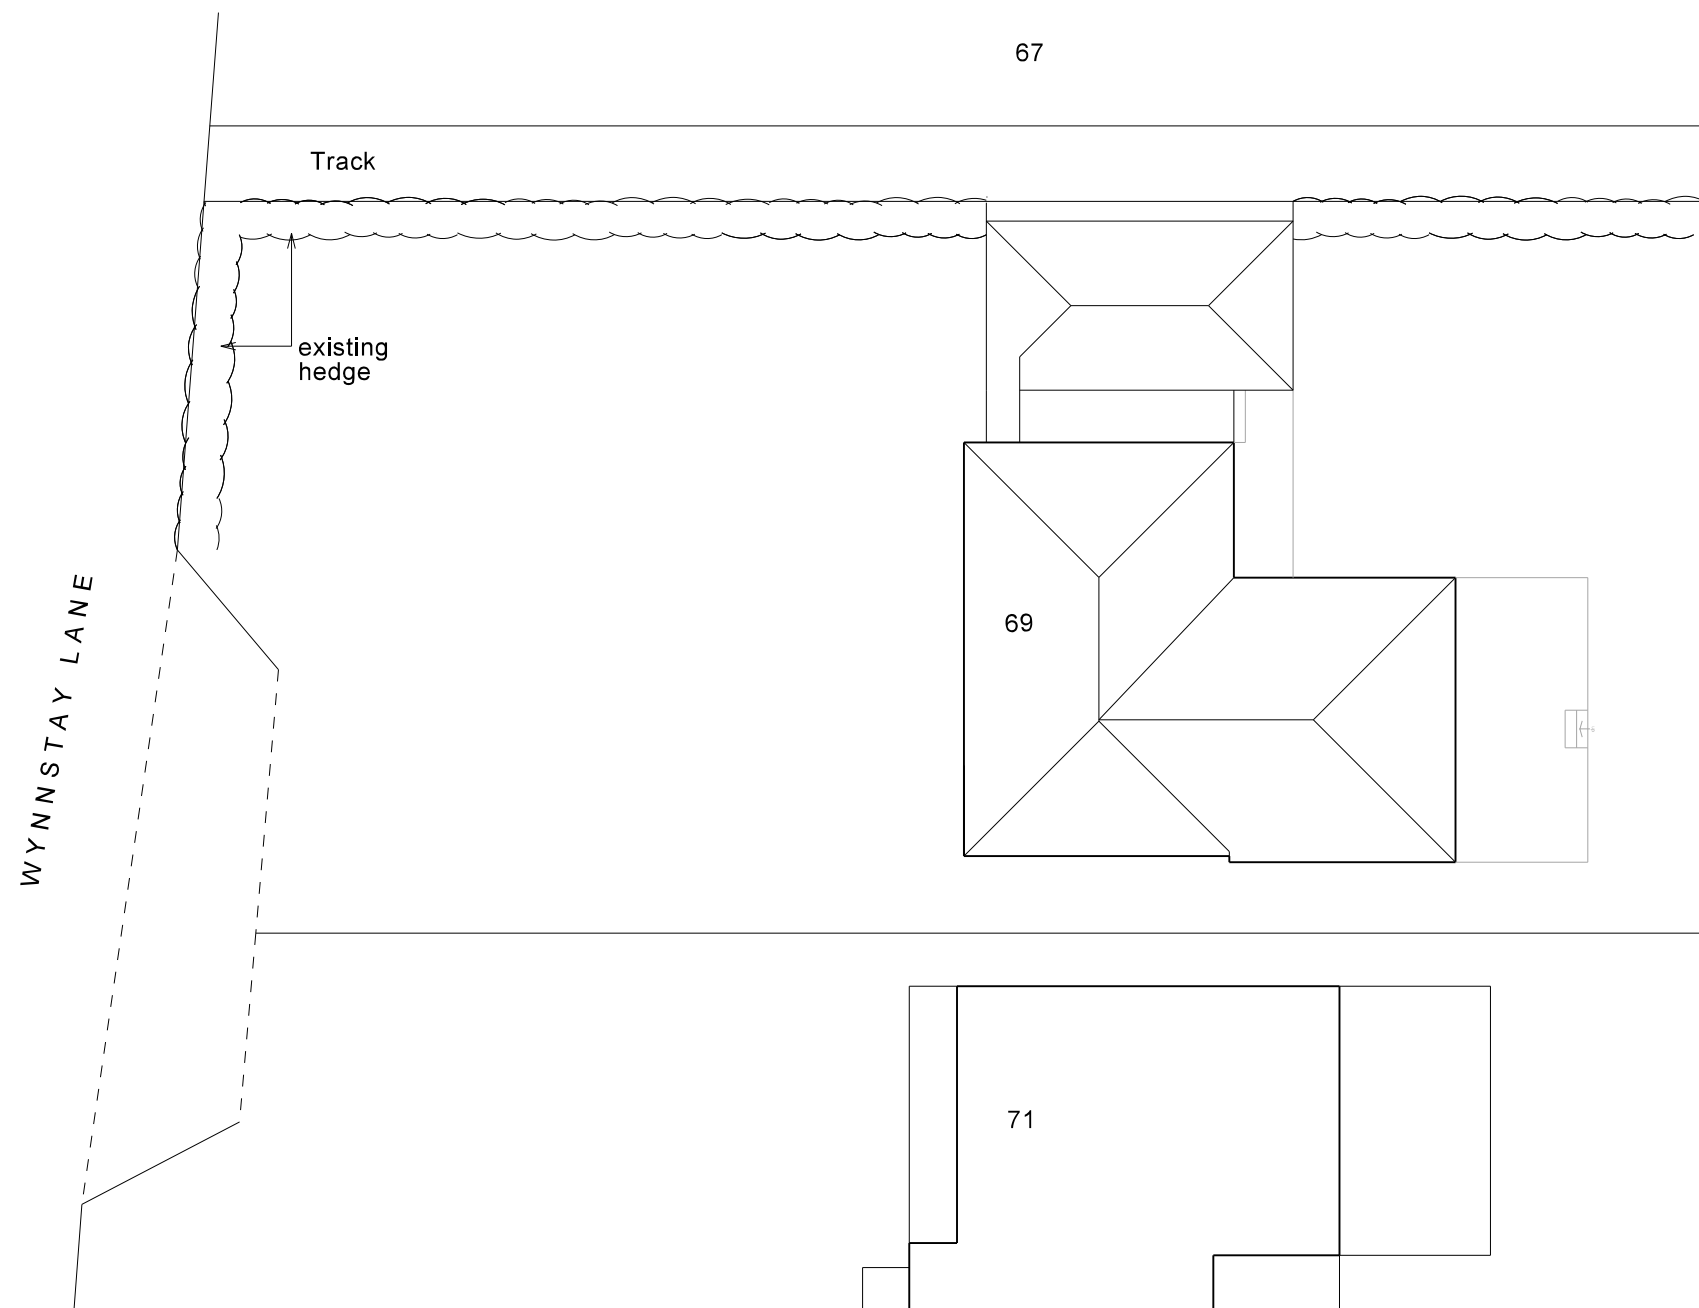

EXISTING BLOCK PLAN

REV	DATE	DETAILS
Copyright © Bratley Architectural Ltd 2020 Written dimensions to be taken in preference to scaled; all dimensions to be checked on site. Report suspected discrepancies or omissions.		

PROJECT
PROPOSED EXTENSION,
CONVERSION AND NEW GARAGE
69 Wynnstay Lane
Marford
Wrexham LL12 8LH

CLIENT
Mr A Cooper

DRAWING TITLE
Existing and proposed
block plans

DATE
24 January 2020

SCALE @ A2
1:200

DRAWING REF
1463/02

REV

