


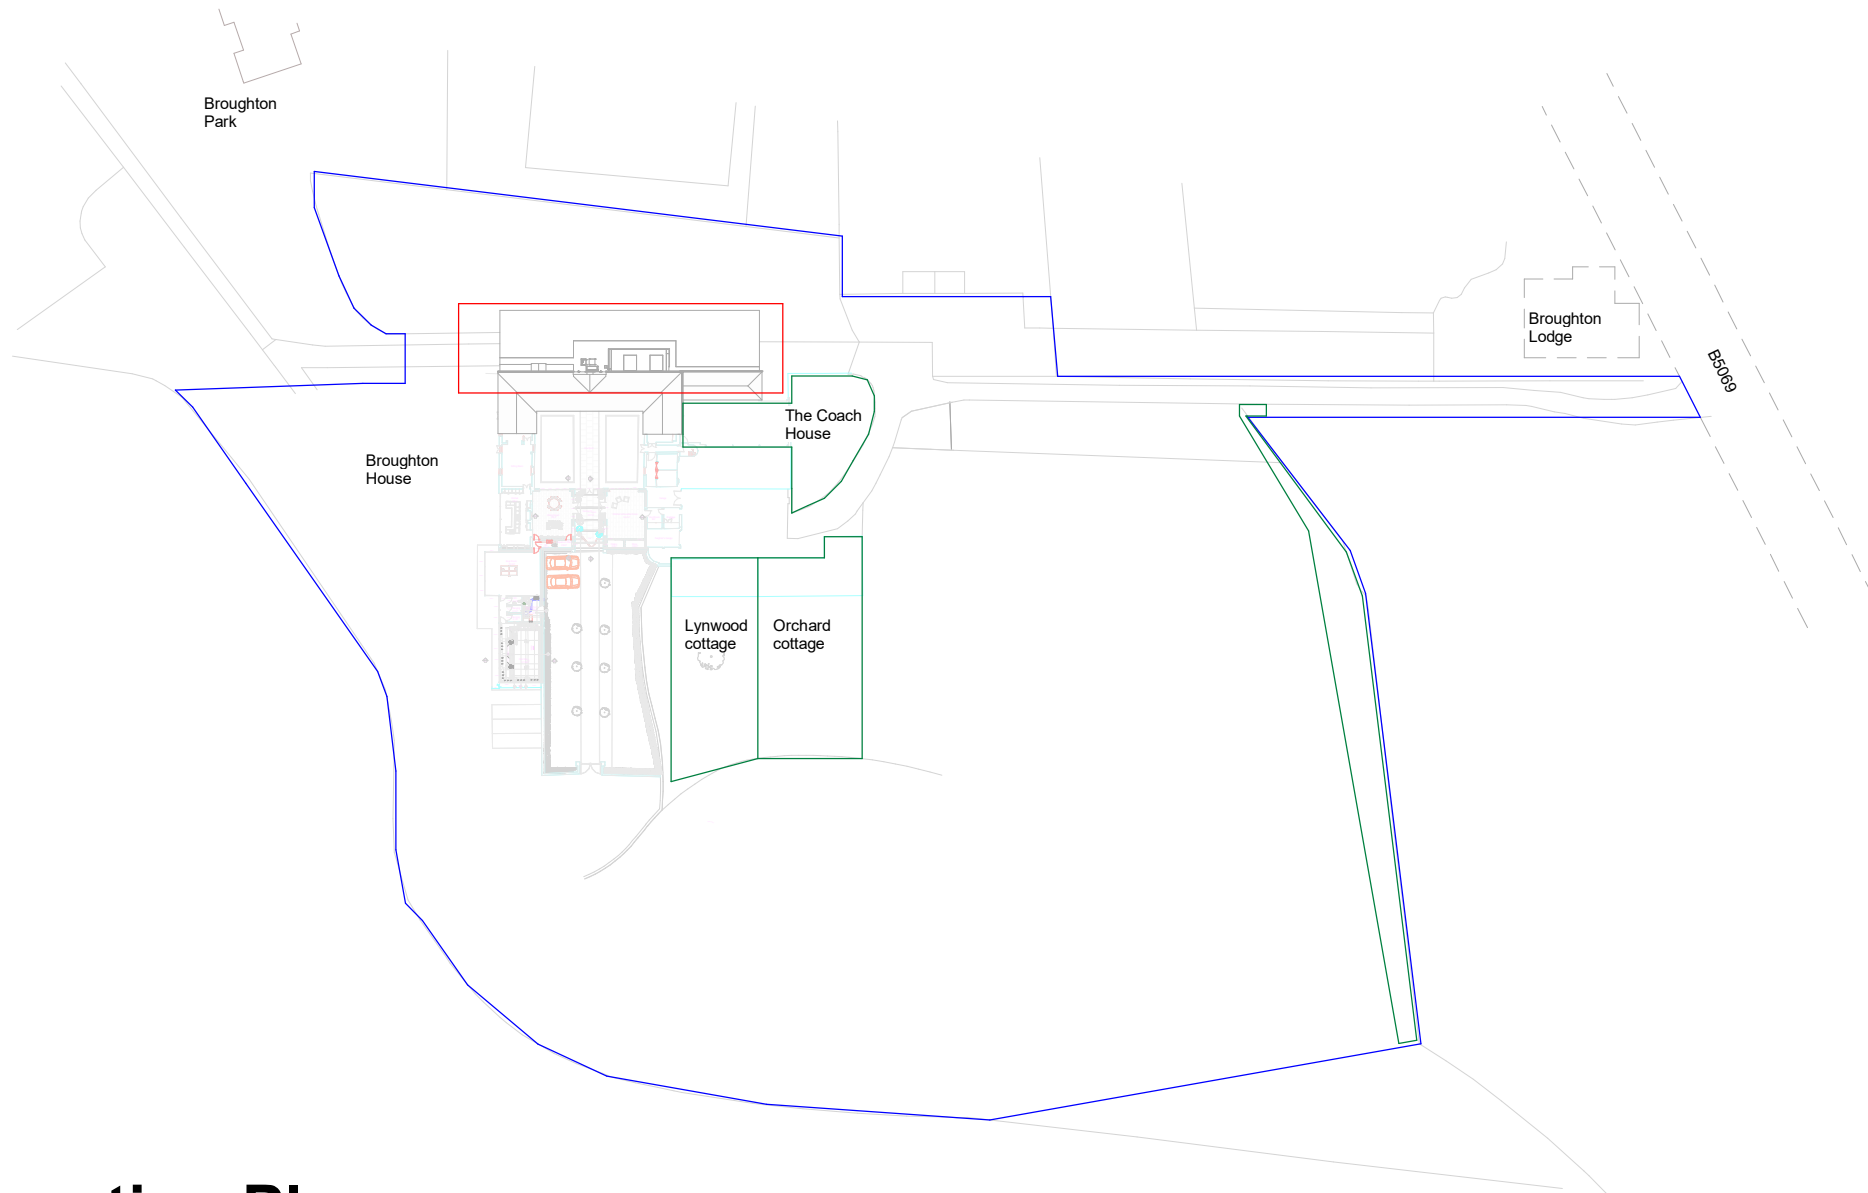

Location Plan
1 : 1250

No.	Description	Date	 <i>Glenn Cavill</i> Design For Life	Glenn Cavill Ltd - Architectural Designer www.glenncavill.com GENERAL NOTE: This drawing is for planning purposes only and not for construction. Any discrepancies should be highlighted and reported accordingly. Full copyright is to Glenn Cavill Ltd and any use by a third party should be via prior written agreement with Glenn Cavill Ltd.	PROJECT Broughton Hall	CLIENT Mr & Mrs Dewhurst		
						Date 09.04.2020	Project number 2149	Scale (@ A3) 1 : 1250
					SHEET Location Plan	DRAWING NUMBER		REV
						Drawn by: Author	P104	