


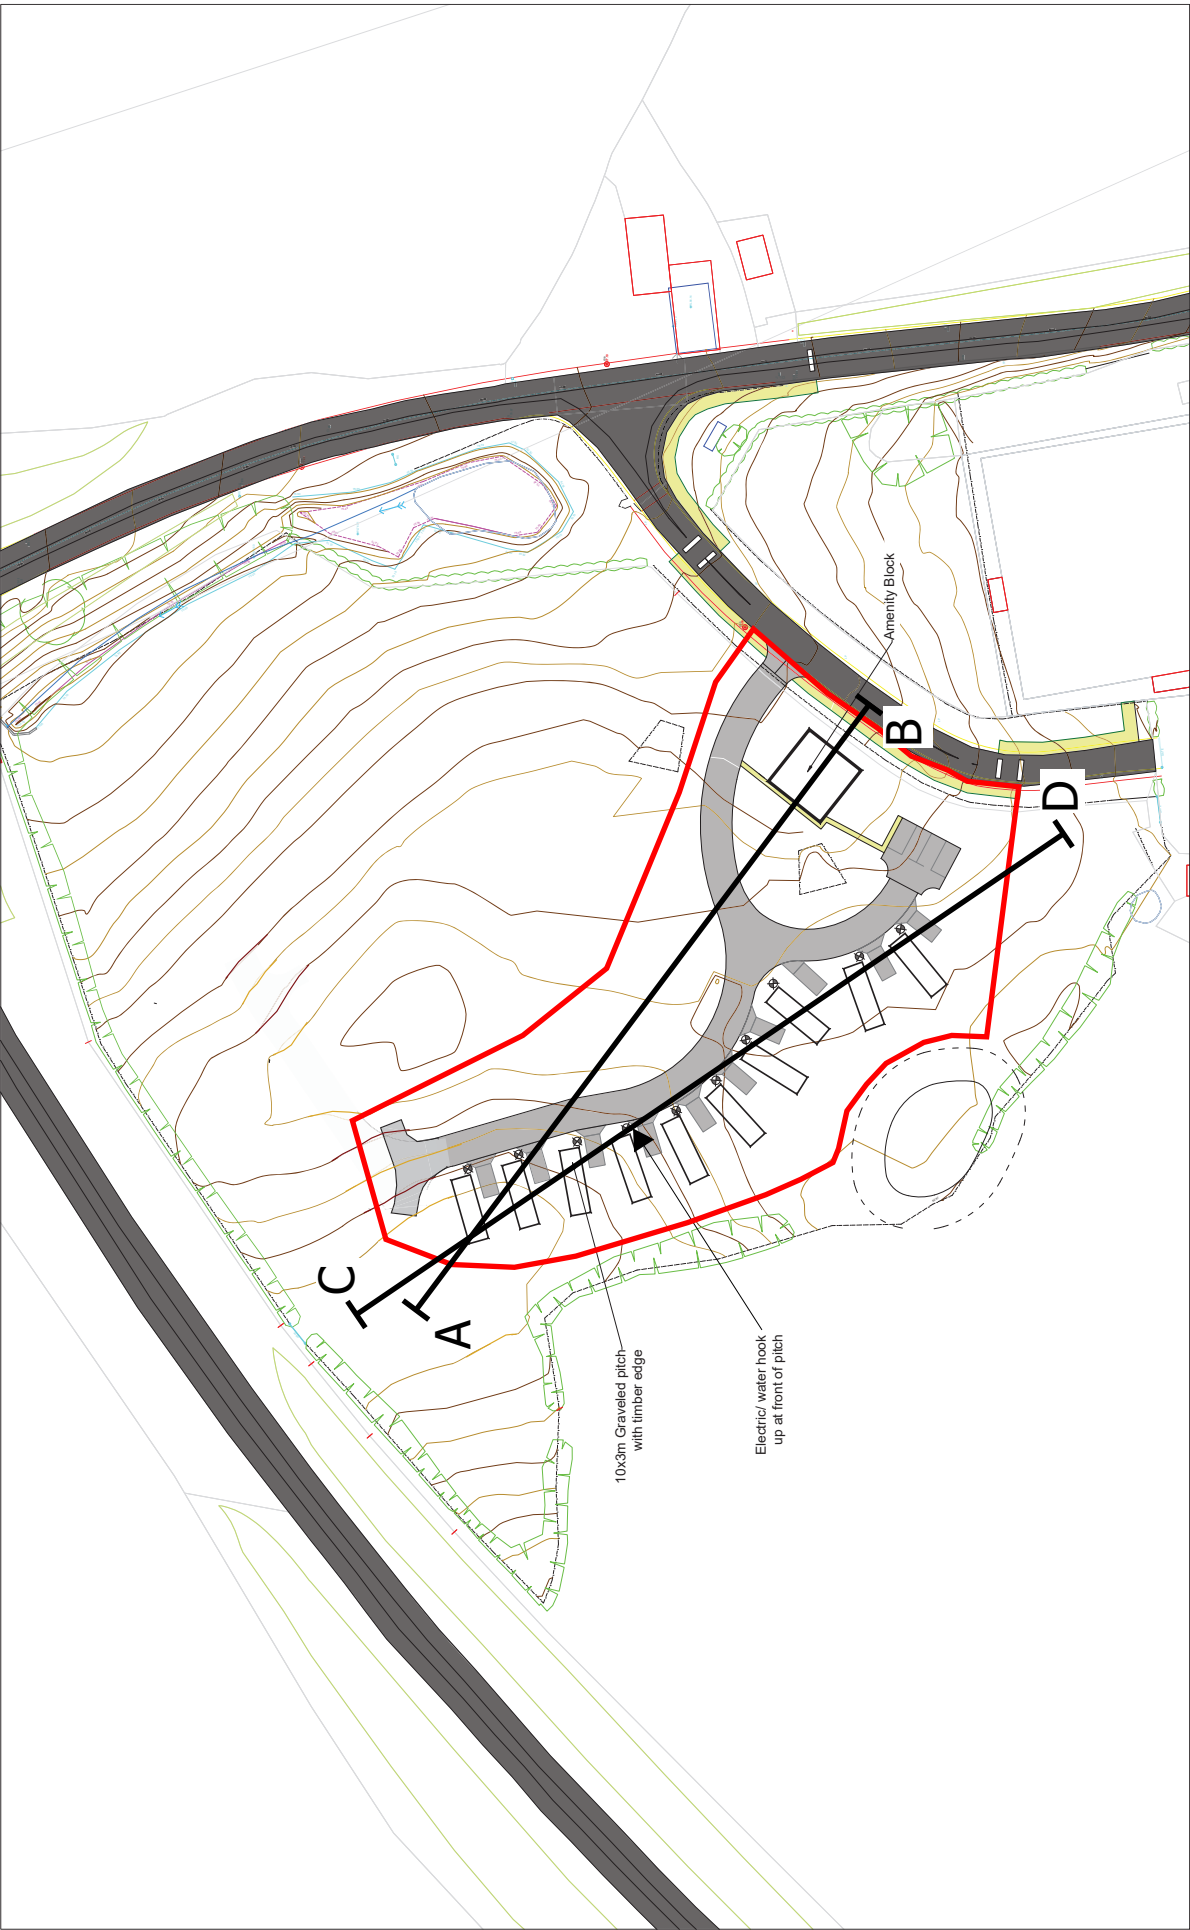

KEY: Existing Road Proposed Graveled Road Surface Proposed Footpath	Location of Site Sections Plan		SCALE 1:500 @ A2	PROJECT NO. SHF 244.001	PROJECT Hammer Arms, Wrexham
	Updated GA to reflect highway officer comments and updated contours		DATE Nov 2019	DRAWING NO. SHF 244.001 L.D.00.003 A	DRAWING TITLE Proposed Layout Landscape GA rev A
			DRAWN NP	CHECKED GB	CLIENT
			Carlton Holdings Ltd.		