


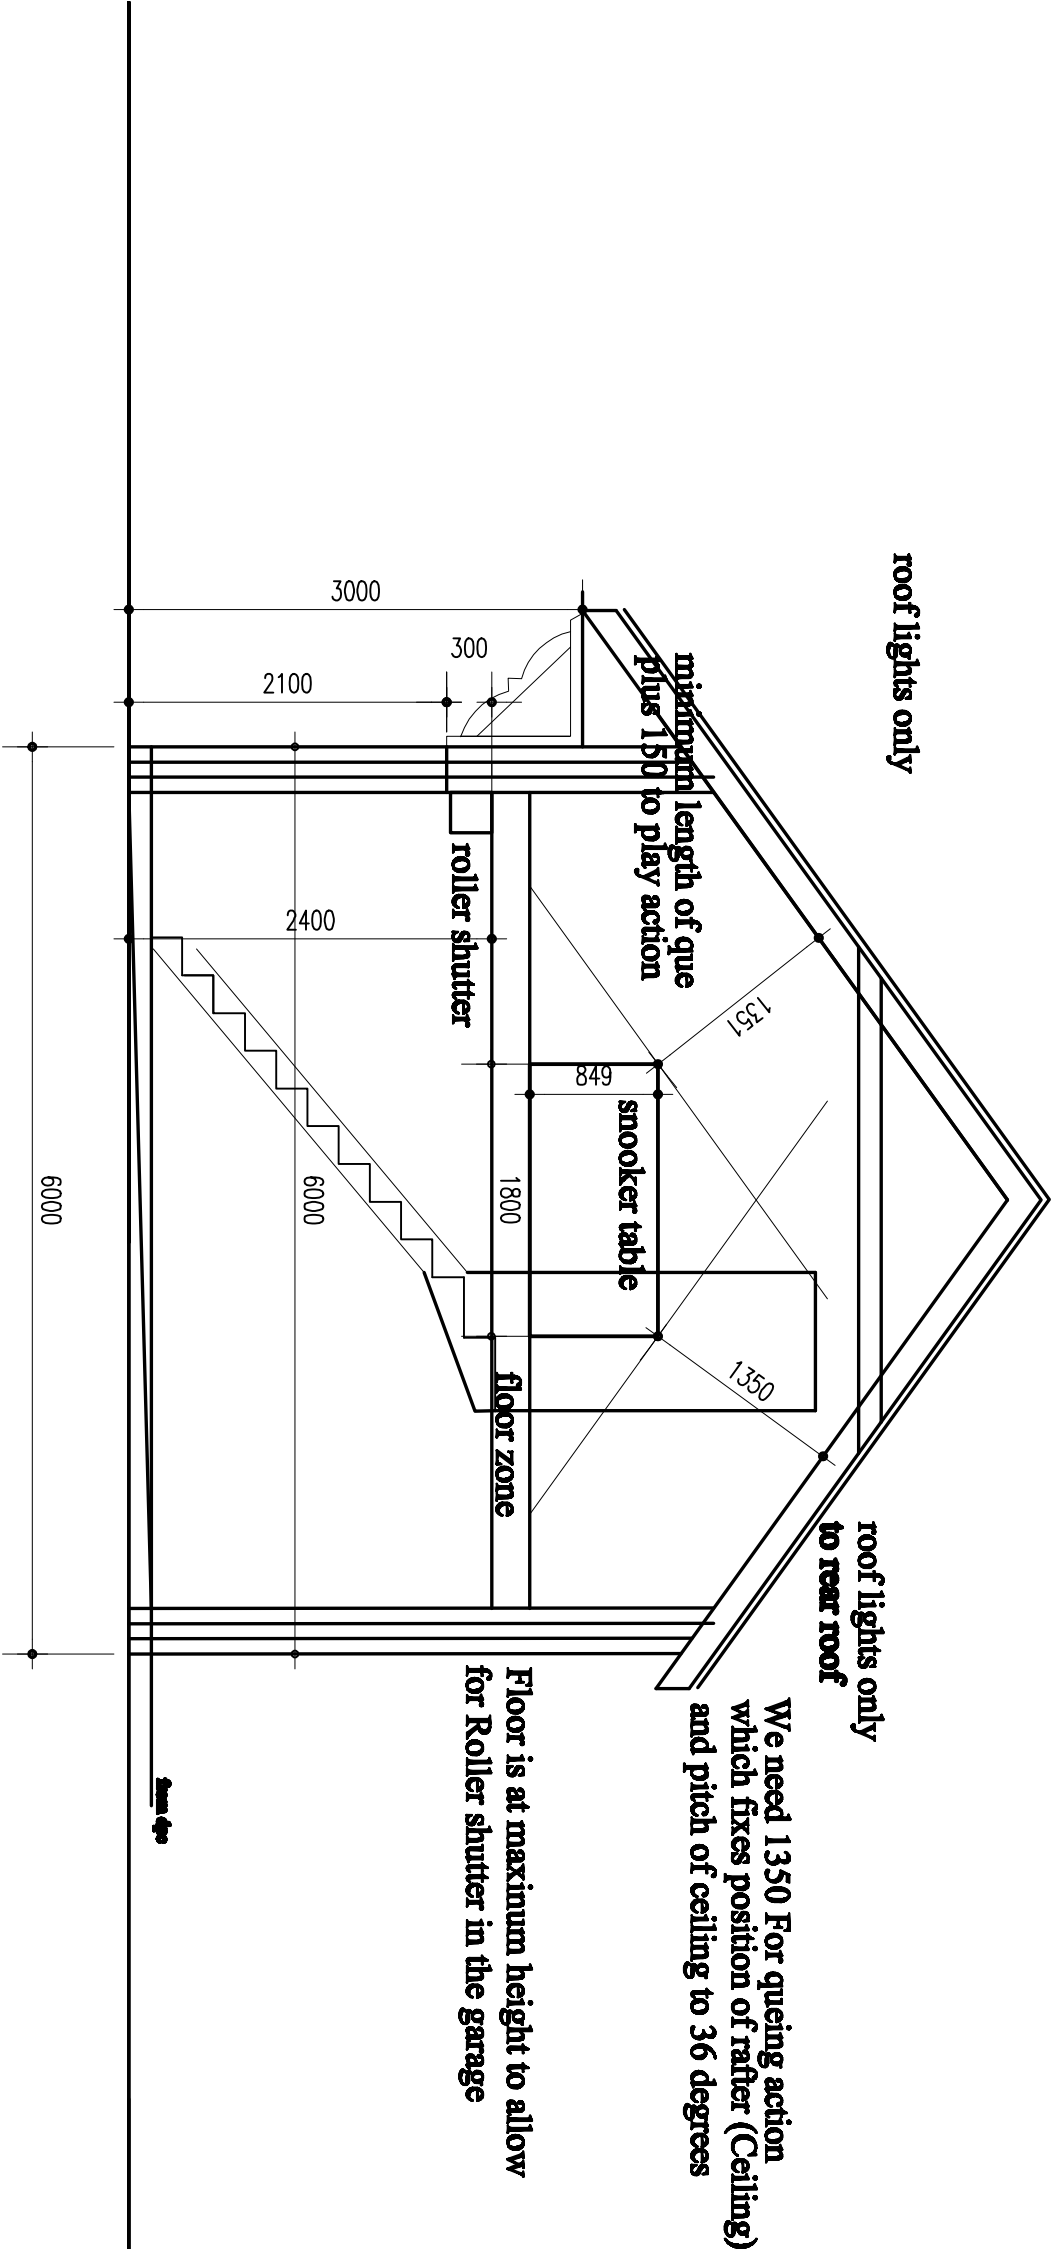

100mm Facing Brickwork with fully insulated
cavity 7N/mm2 insulating blockwork inner skin
100mm polystyrene bead system or similar in cavity
100mm insulating blockwork with drying finish



90 Main Road, Wybunbury, Cheshire. CW5 7LS
Telephone and Fax No. 01270 368217 or 07917672498
E-mail – robert.cartwright@btinternet.com

DOUBLE GARAGE AND SNOOKER ROOM

Dwg. SECTION		
Scale	1:50	Date
Dwg No.	wd 4	Rev.
JAN 2020		