


PROPOSED DWELLINGS ON LAND TO THE SOUTH WEST
OF THE OLD BLACKHORSE PUBLIC HOUSE.

Date February 2020 Drawing No. 850/3


Scale 1 : 50

Revisions


P R O P O S E D E L E V A T I O N

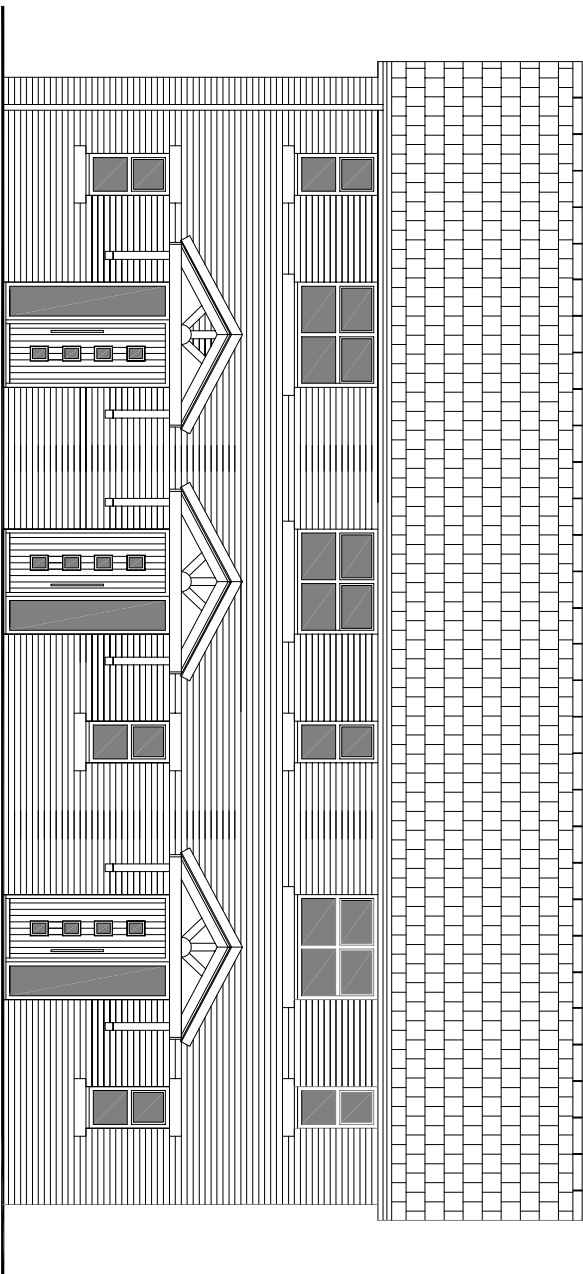


P R O P O S E D E L E V A T I O N

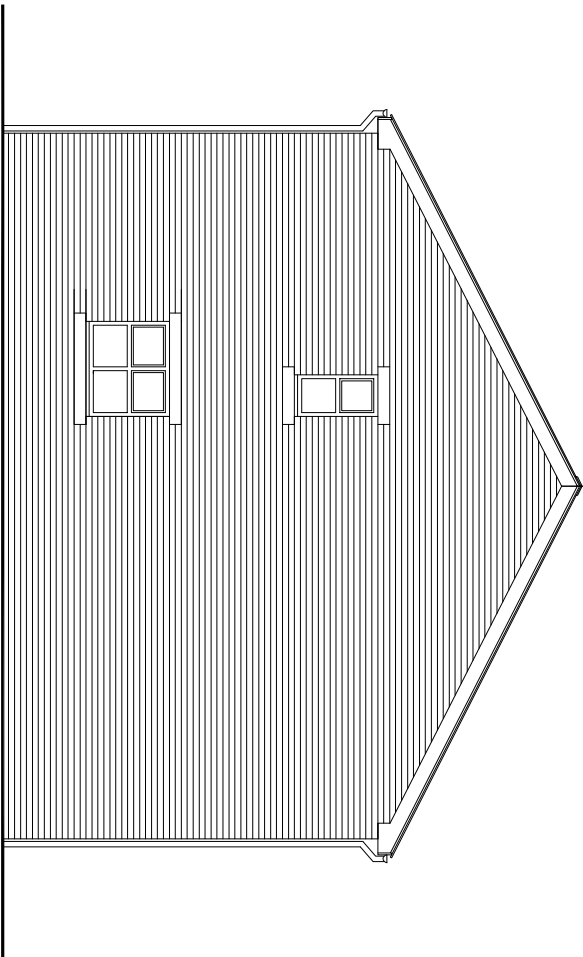

P R O P O S E D E L E V A T I O N

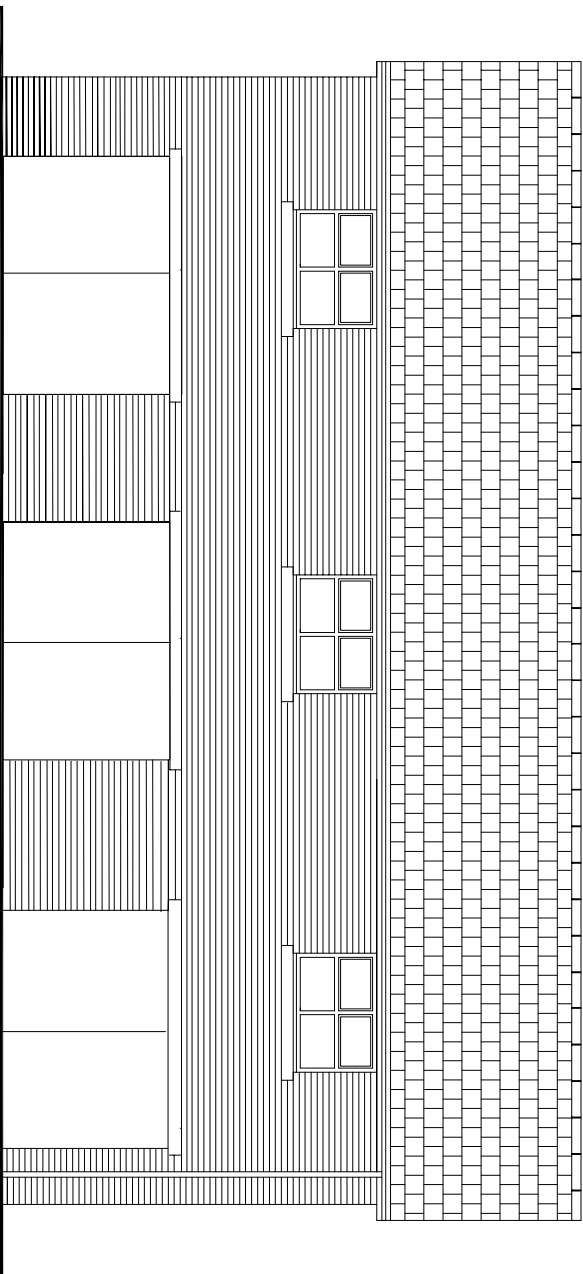

P R O P O S E D E L E V A T I O N

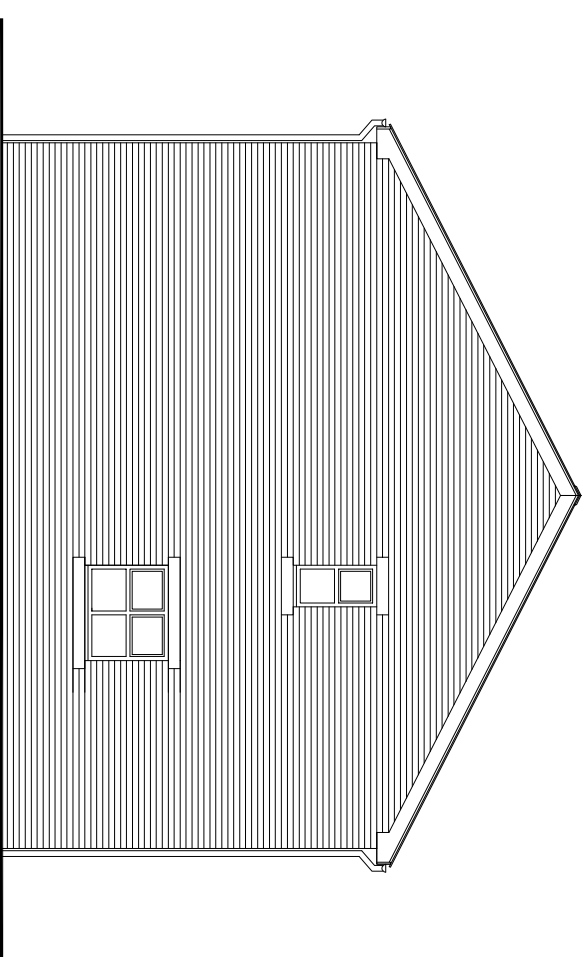

P R O P O S E D