


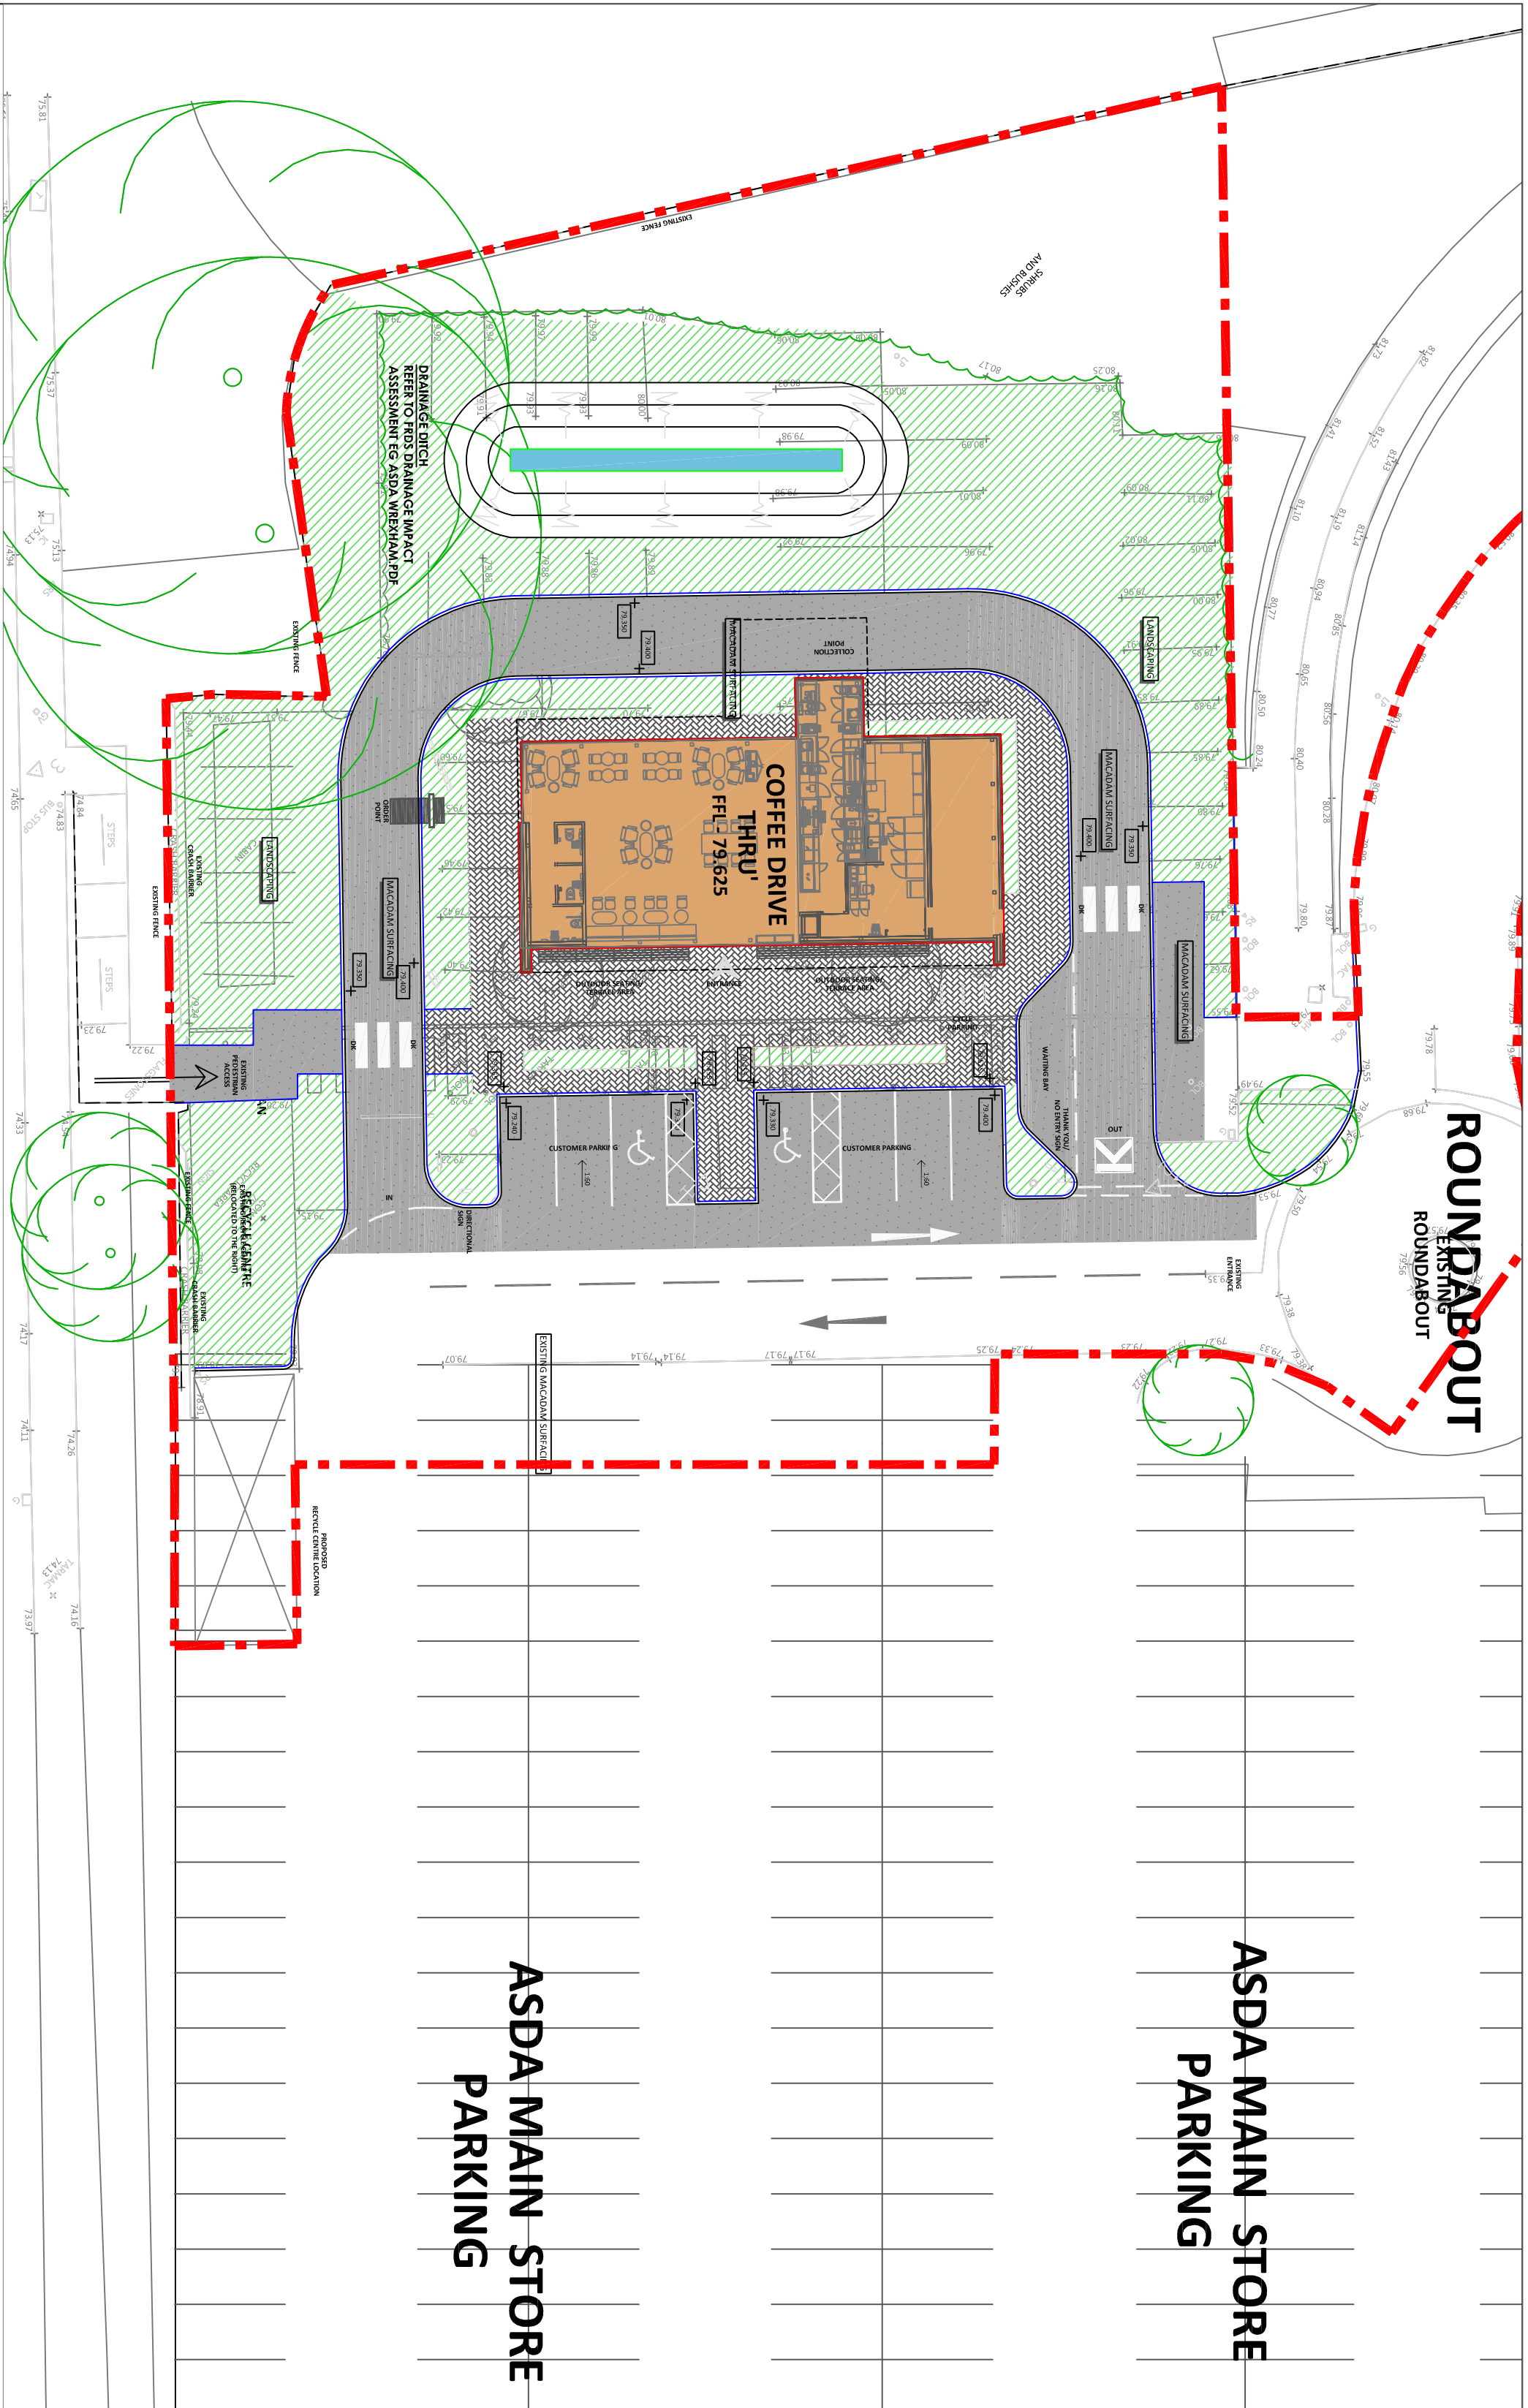
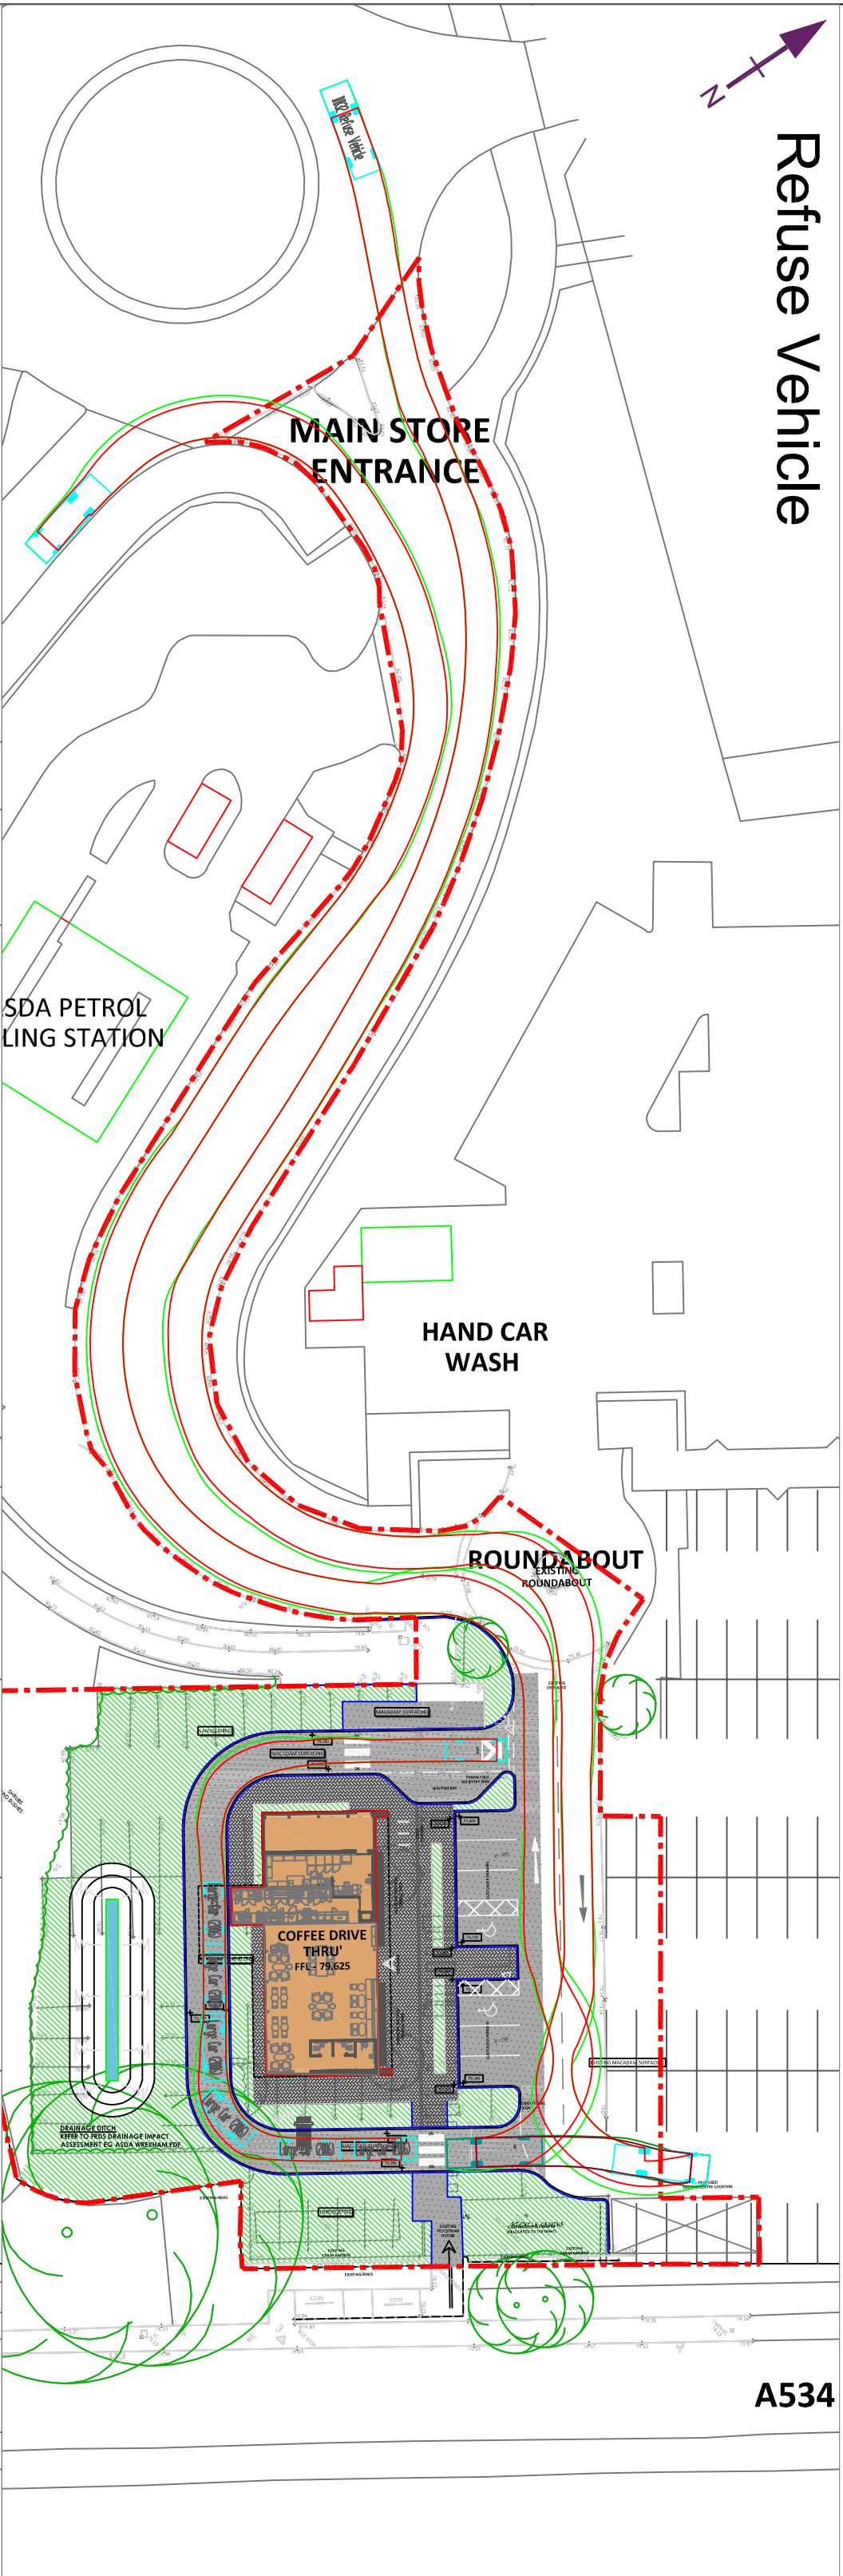


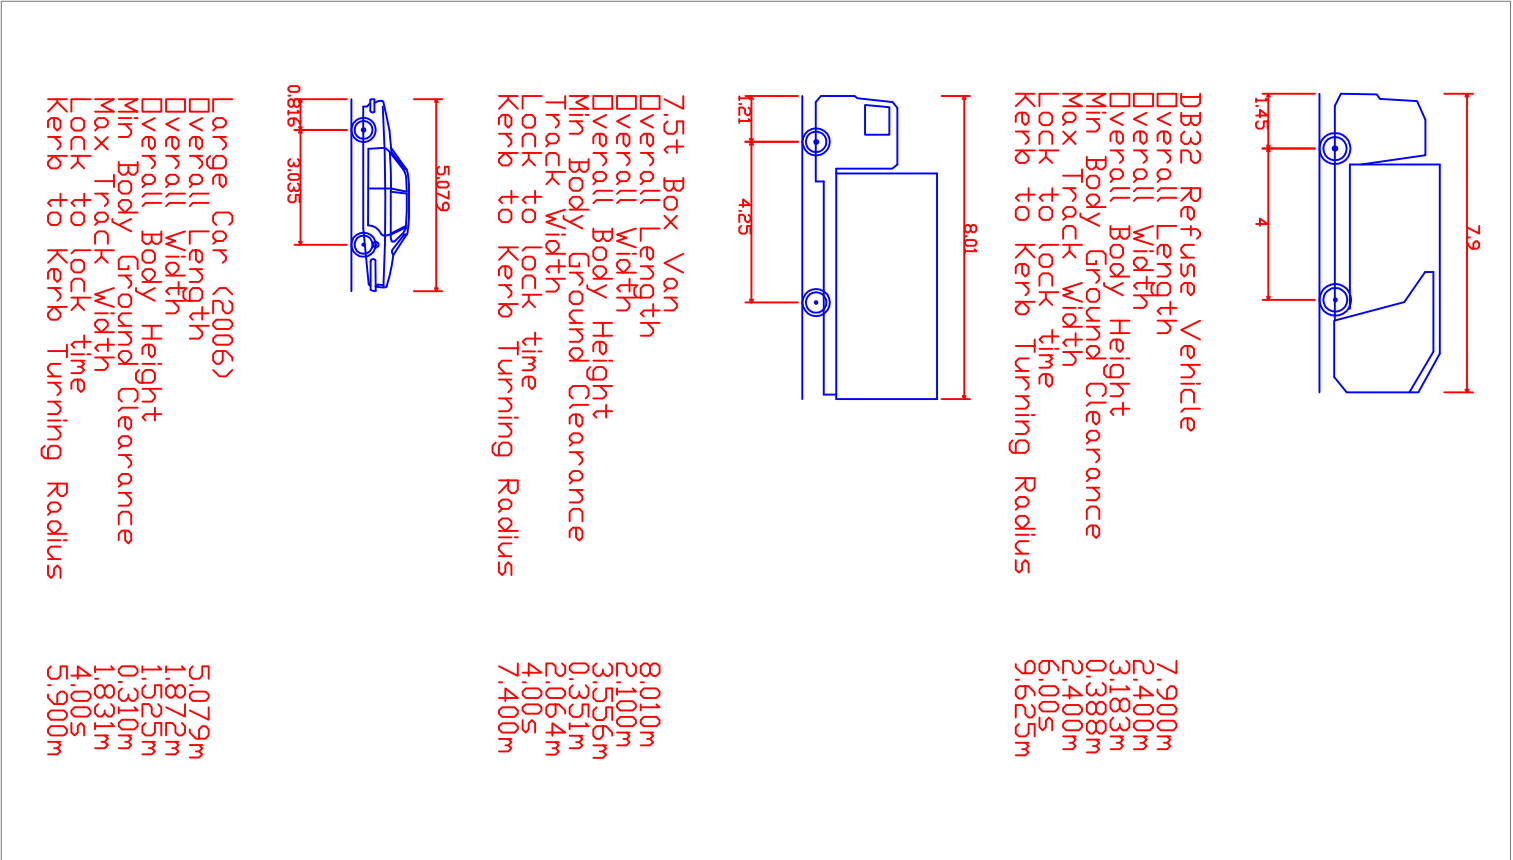


Proposed Site Layout (Scale 1/250)

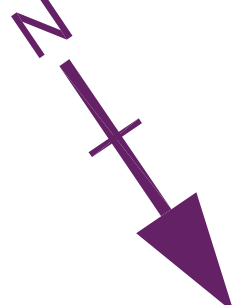

Existing Site Layout (Scale 1/2000)

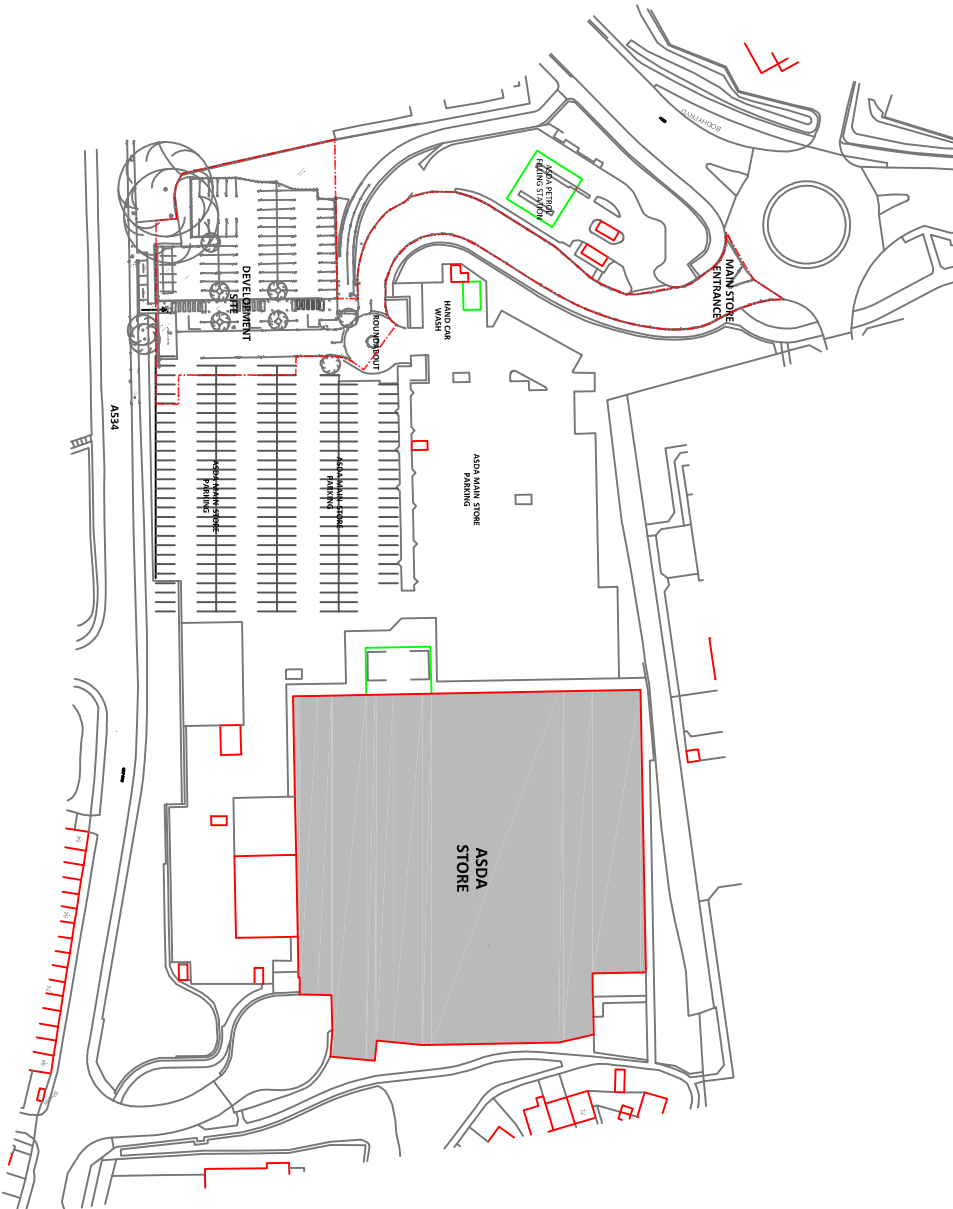

Delivery Vehicle

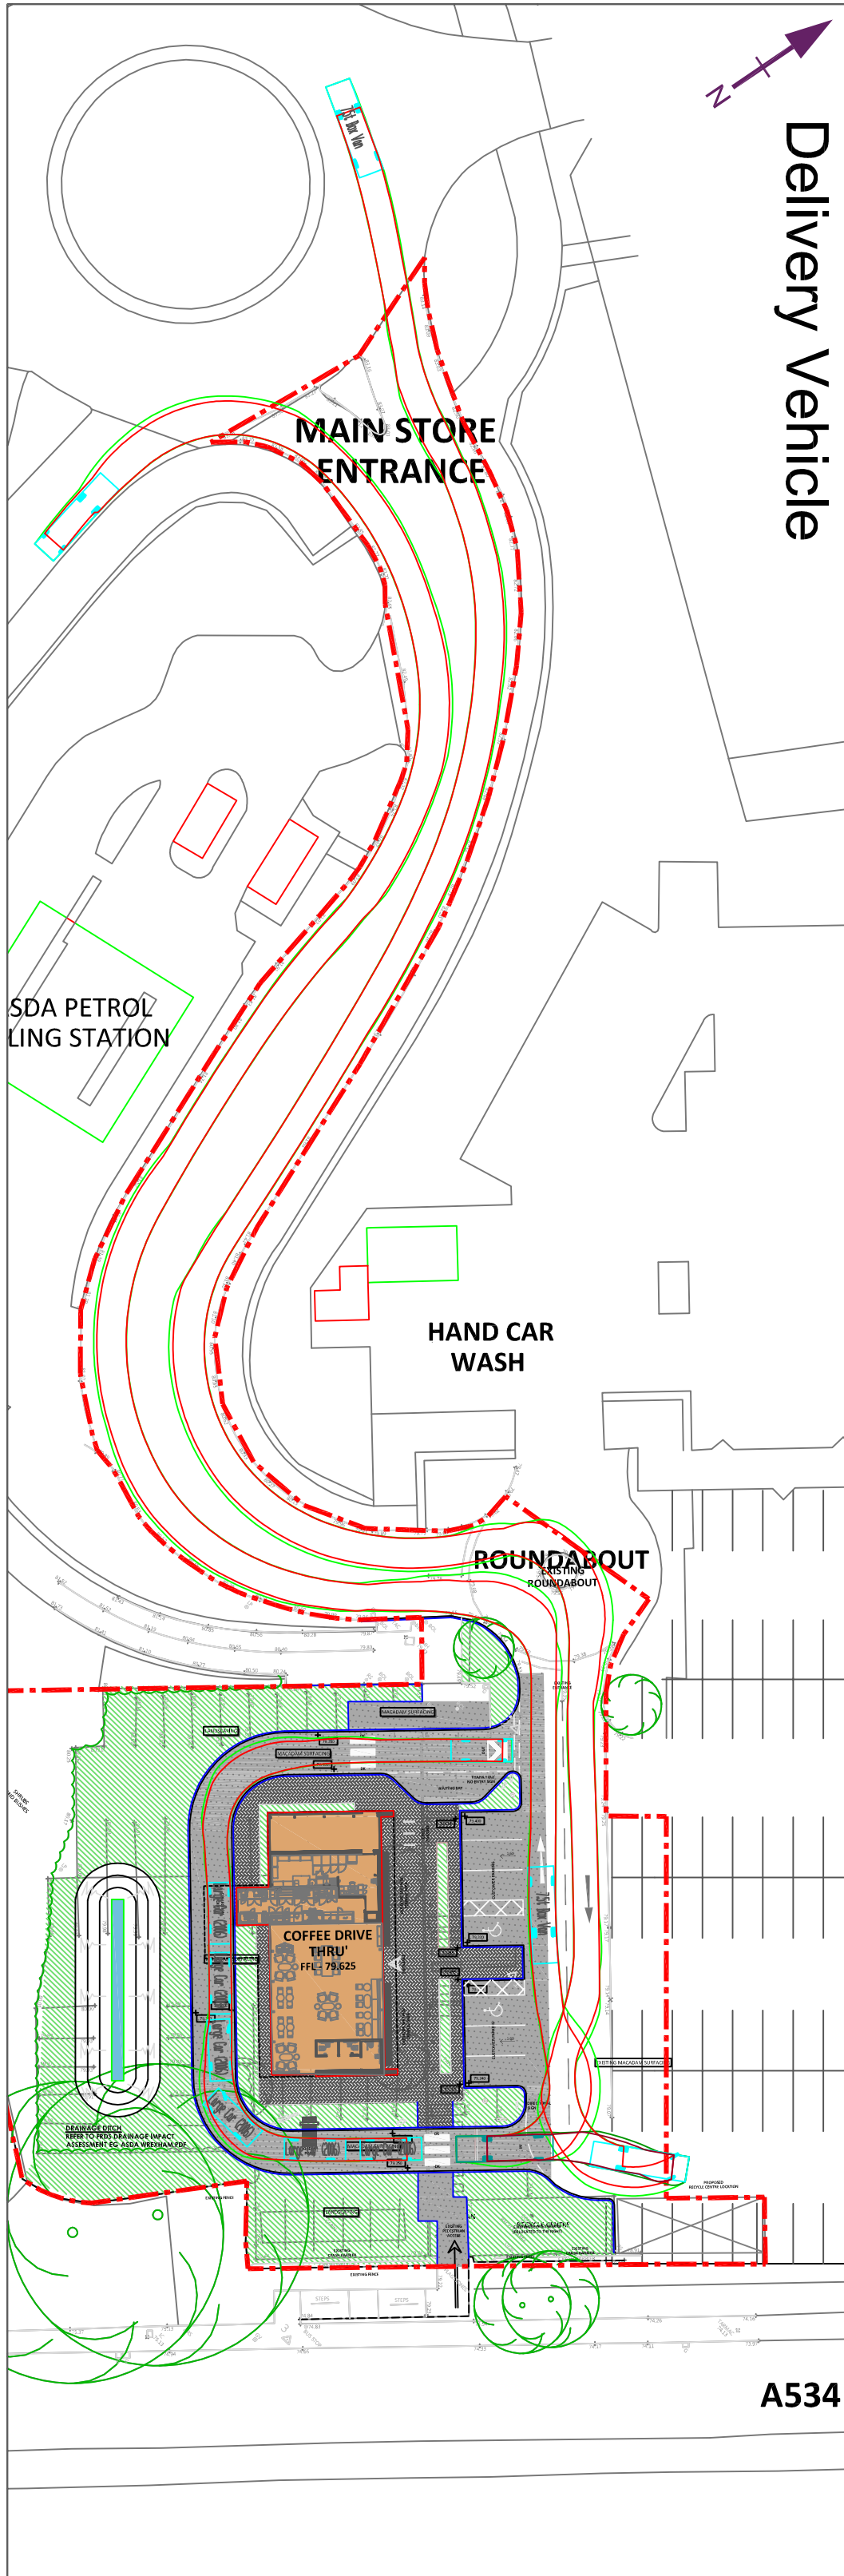

Swept Path Analysis (Scale 1/500)

Notes

Rev.	Date	Revisions	Drawn
A	20/02/20	Architect layout Update	GS
B	21/07/20	Topo/OS Issue Corrected, Tracking Updated	GS



+44 (0) 7411 751 693
www.dynamictransportplanning.co.uk
enquiries@dynamictransportplanning.co.uk

EG Group Ltd

Project
Proposed Drive Thru Coffee Shop
Development, ASDA Superstore Site,
Wrexham

Drawing Title
Proposed Site Layout - Swept
Path Analysis - Refuse Vehicle, 7.5t
Box Van and Large Car

Date	January 2020	Scale	As Specified @ A1
Drawn	GS	Approved	GS
Drawing Number	DTP/3703319-10/ATR001	Rev.	B