


GENERAL NOTE:
1. UNDER NO CIRCUMSTANCES SHOULD DIMENSIONS BE SCALED FROM THIS DRAWING 'IF IN DOUBT ASK'.
2. THE DRAWINGS ARE TO BE READ IN CONJUNCTION WITH ALL OTHER RELEVANT DRAWINGS/SPECIFICATION. ANY DISCREPANCIES, ERRORS OR OMISSIONS TO BE BROUGHT TO THE ATTENTION OF I&D ARCHITECTS.
3. ALL DIMENSIONS ARE TO BE CHECKED PRIOR TO COMMENCEMENT.
4. THIS DRAWING IS THE PROPERTY OF I&D ARCHITECTS AND MUST NOT BE COPIED OR REPRODUCED, EITHER IN WHOLE OR IN PART WITHOUT WRITTEN PERMISSION.

Rev: Description: Date:
X Planning Amend 12.11.19

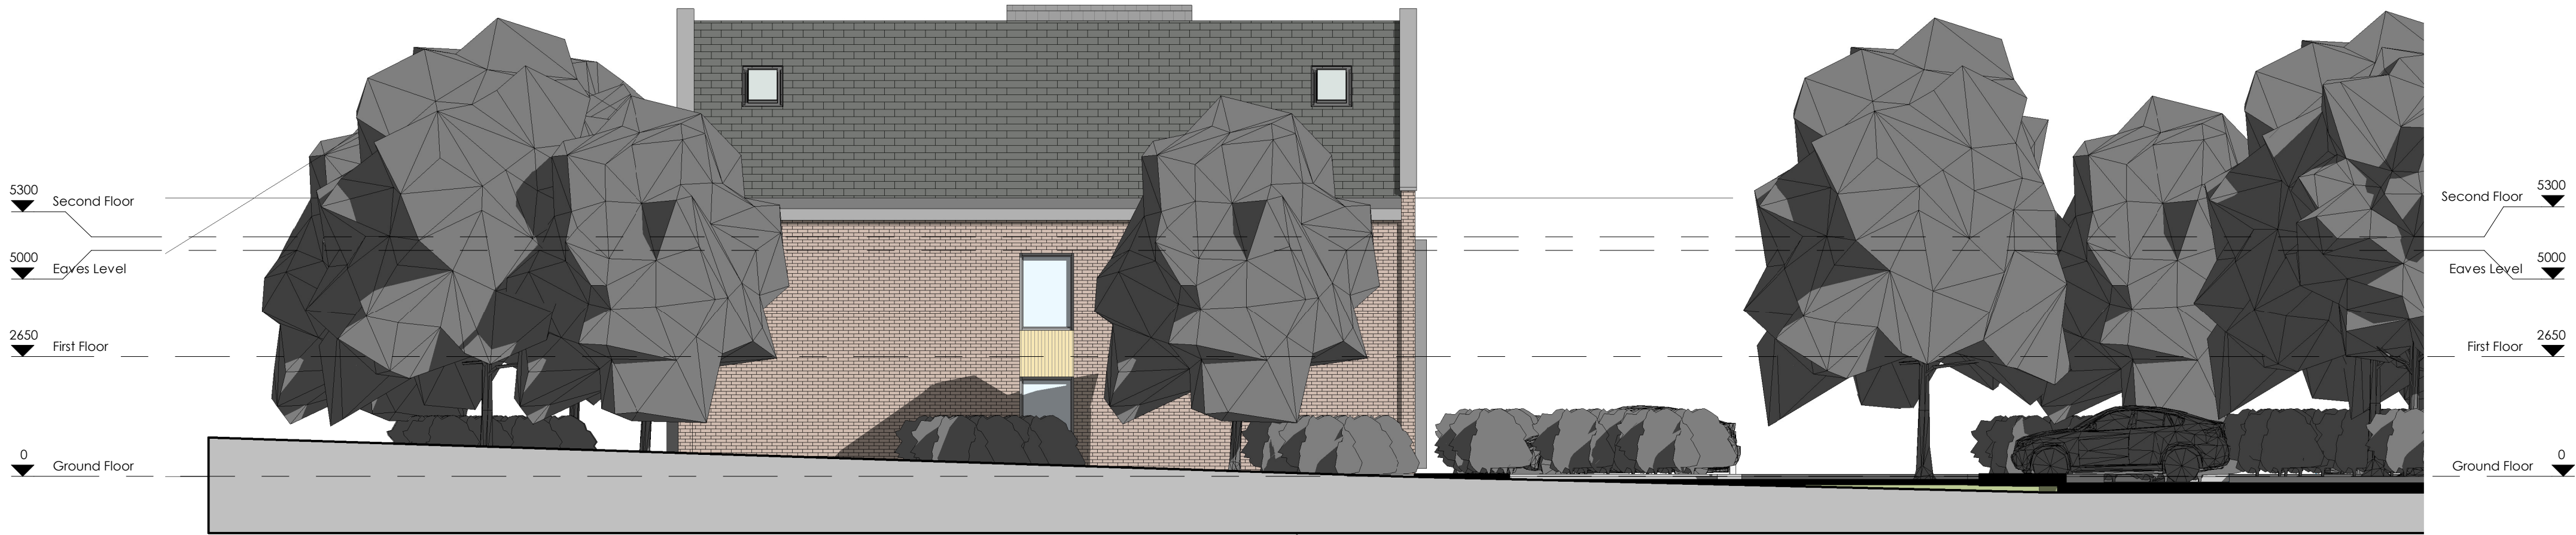

Site Section AA
Scale: 1 : 100



Site Section BB
Scale: 1 : 100

Scheme Title:
Eaton Road, Wrexham
Drawing Reference:
Site Sections
Scale @ A1: **1 : 100**
Drawn by: **RAL**
Checked by: **MOH**

Project Number: **5646** Drawing Number: **SK10** Revision: **X**

d2 architects
Soughton House
2 Nicholas Street Mews
Chester
Cheshire
CH1 2NS
Hirdir Studio
Penrith Celyn
Ruthin
Denbighshire
LL15 2HF
T: 01244 326 347 / 01824 562012
E: admin@d2architects.co.uk
W: www.d2architects.co.uk