


Site Location Plan as Existing.

Scale 1:1250

This drawing has been produced using information from:
Oxbourne Survey digital data.
Copyright © 2017
by Oxbourne Survey.
Not to be reproduced without permission.
License Number 10032332

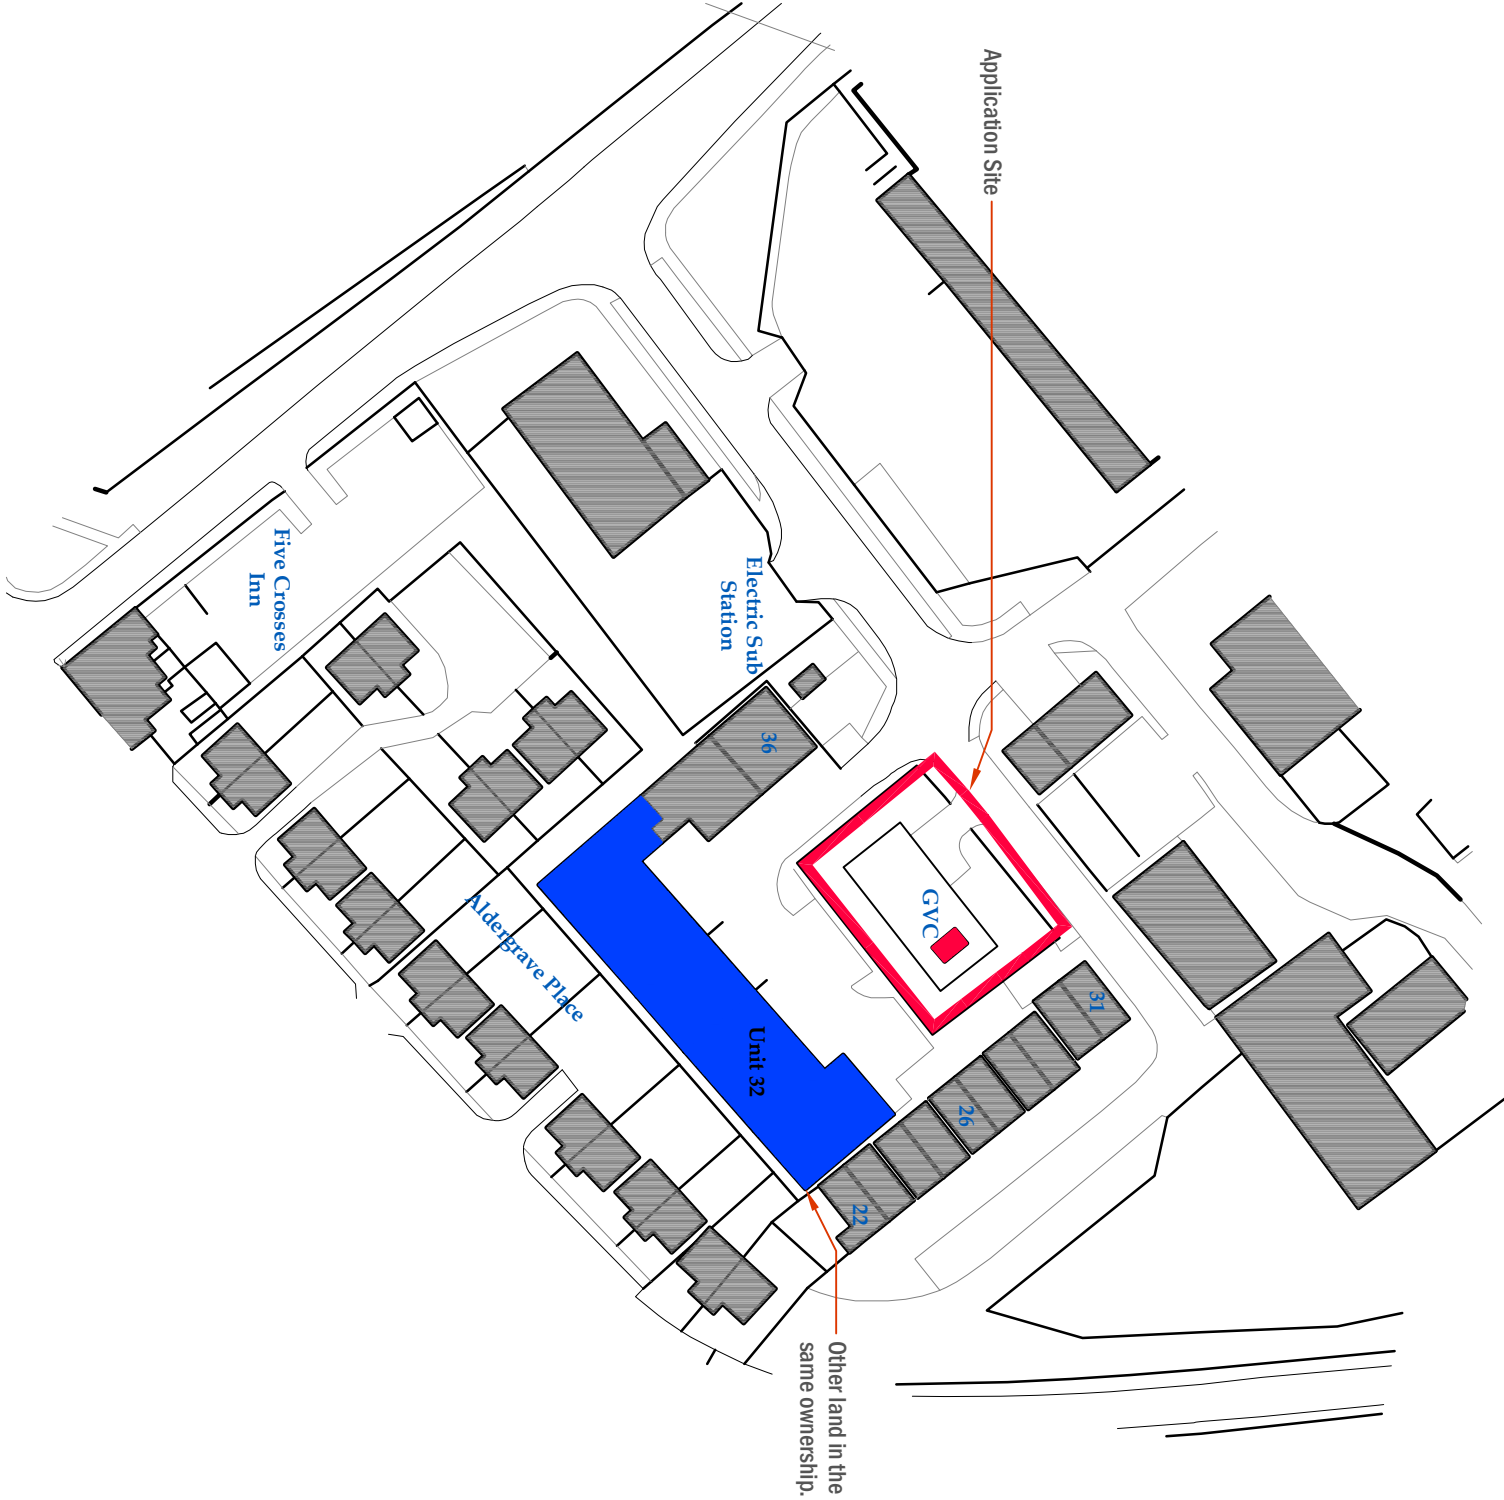

Site Location Plan.

Scale 1:1250

Amended Planning Issue,
December 2019.

A3	13-12-19	Site outline amended to include bays.
A2	01-10-19	Second Planning Issue.
A1	26-03-19	Planning Issue.
P2	02-02-18	Blue hatching updated.
P1	28-11-17	First Issue.
Rev	Date	Notes

PROJECT
at
Proposed CPU Facility.
Unit 34 Five Crosses Ind. Est.
Minera
Wrexham
LL14 3RD

DRAWING TITLE
Block and Site Location Plans.

SCALE A1/A1
1:200 & 1:250 @A1
DATE
13-12-19

DRAWING NUMBER
1714-SLP
REVISION
A3

Block Plan.

Scale 1:200

10m.

