


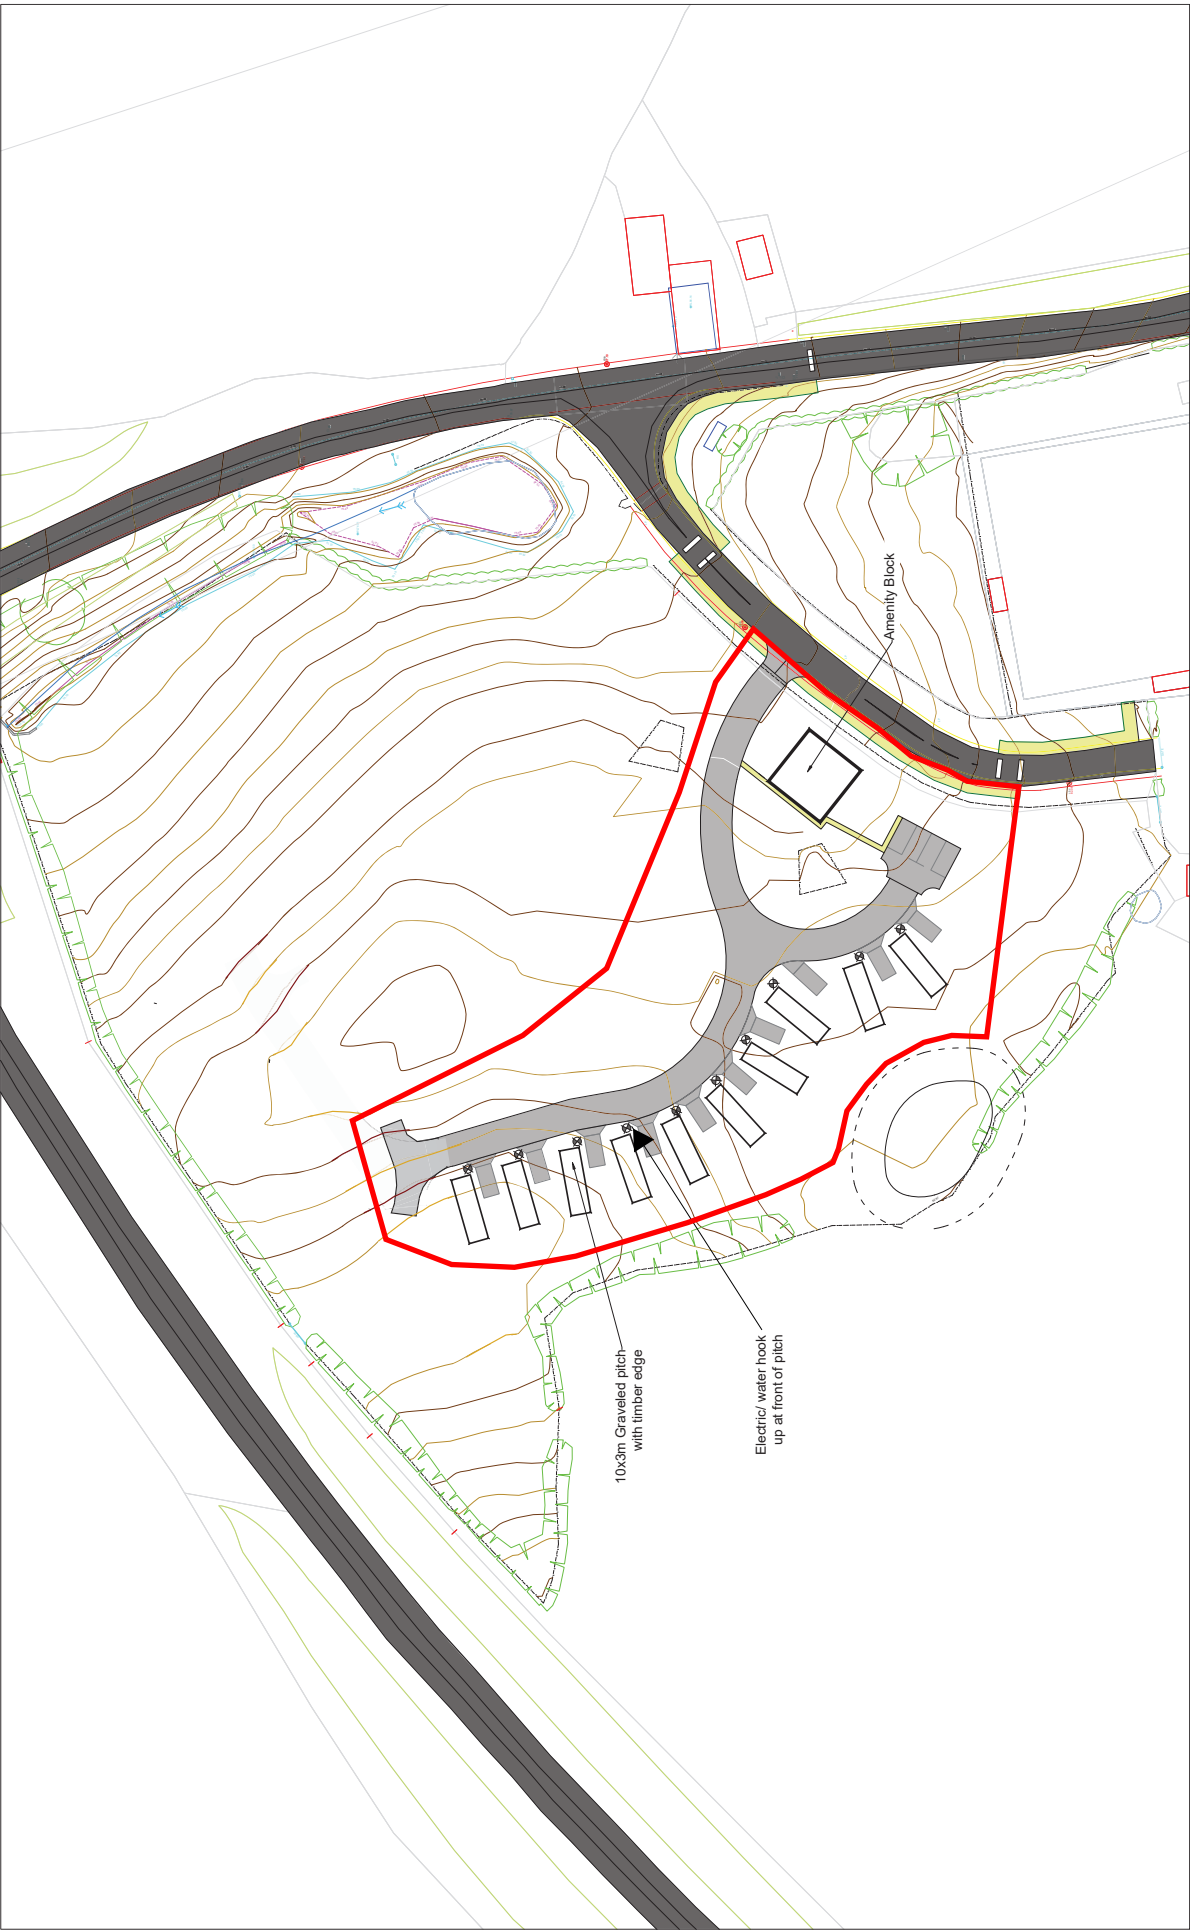

KEY:	Existing Road		SCALE	1:500 @ A2	PROJECT NO.	SHF 244.001	PROJECT	Hammer Arms, Wrexham
	Proposed Gravelled Road Surface		DATE	Nov 2019	DRAWING NO.	SHF 244.001 L.D.00.003.A	DRAWING TITLE	Proposed Layout Landscape GA rev A
	Proposed Footpath		DRAWN	NP	CHECKED	GB	CLIENT	Carlton Holdings Ltd.
			Updated GA to reflect highway officer comments and updated contours					