




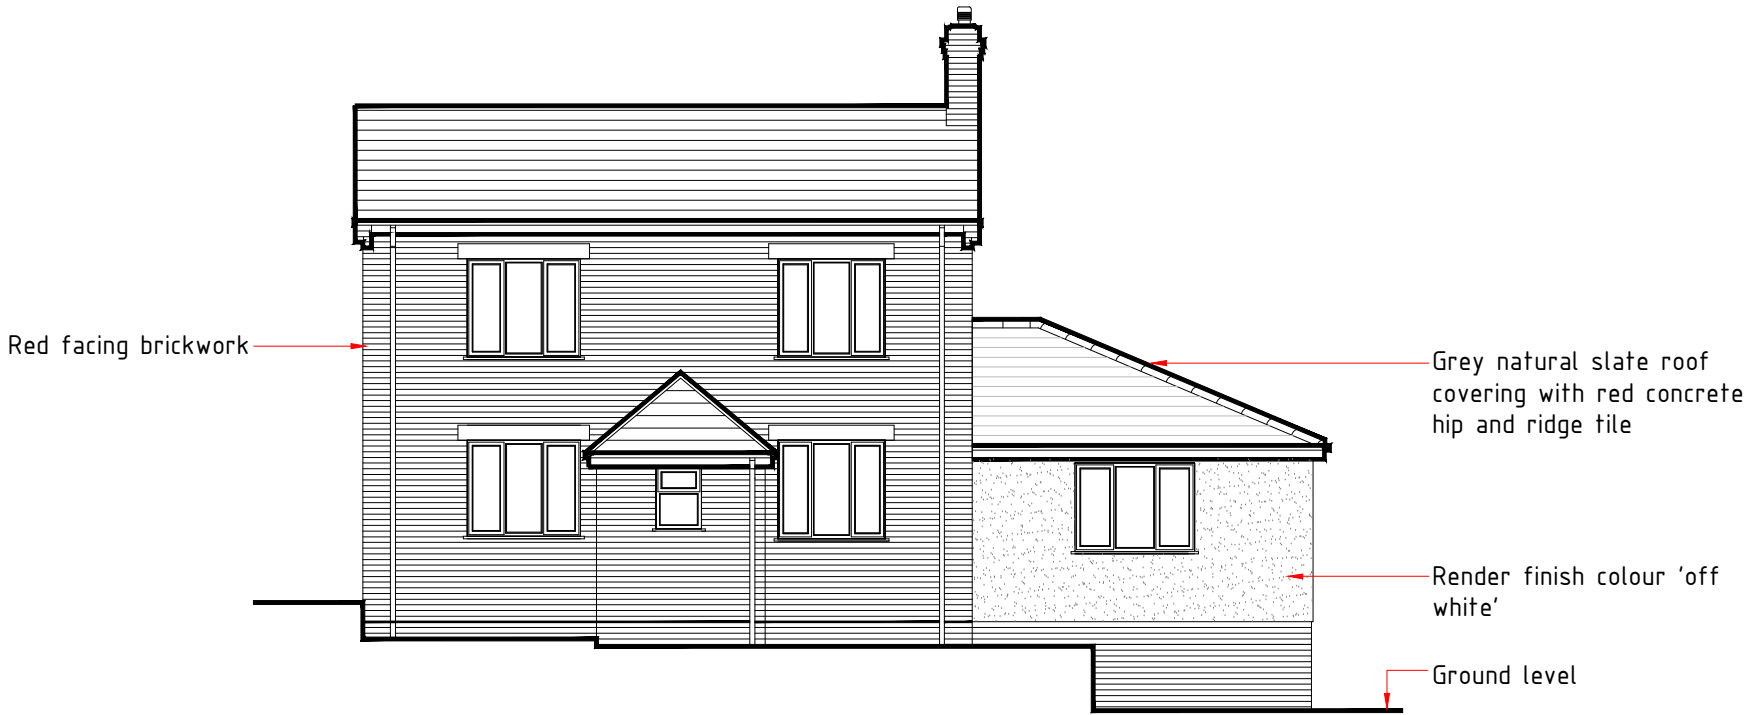


FRONT ELEVATION - existing

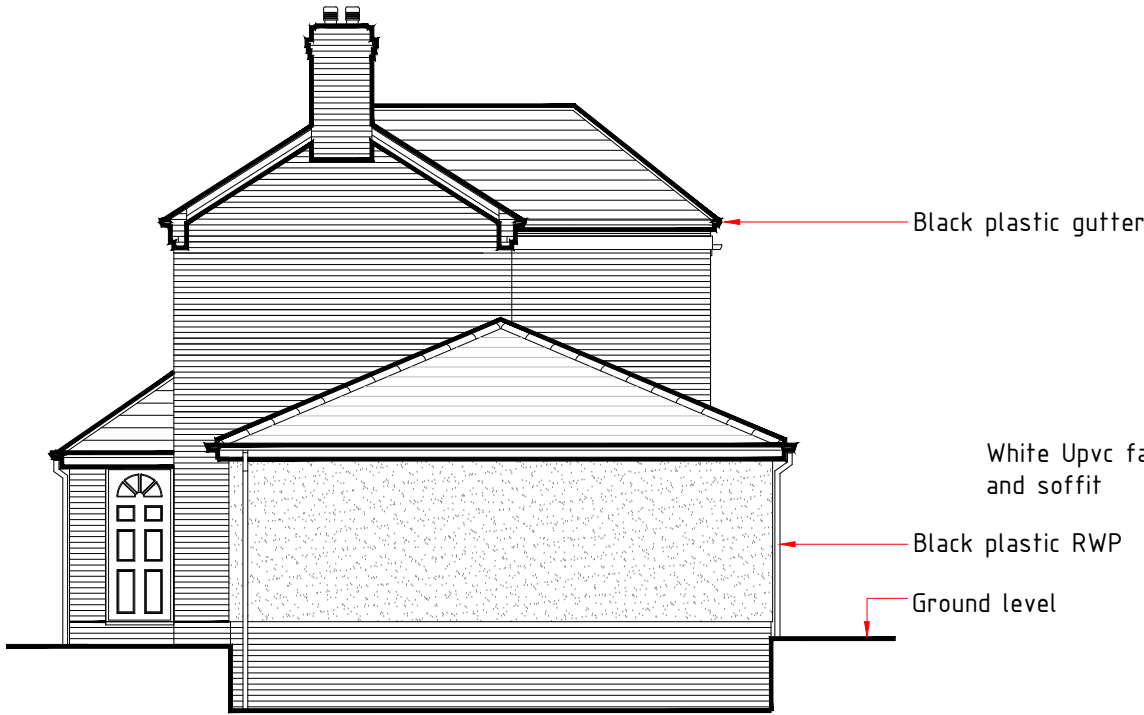


SIDE ELEVATION - existing

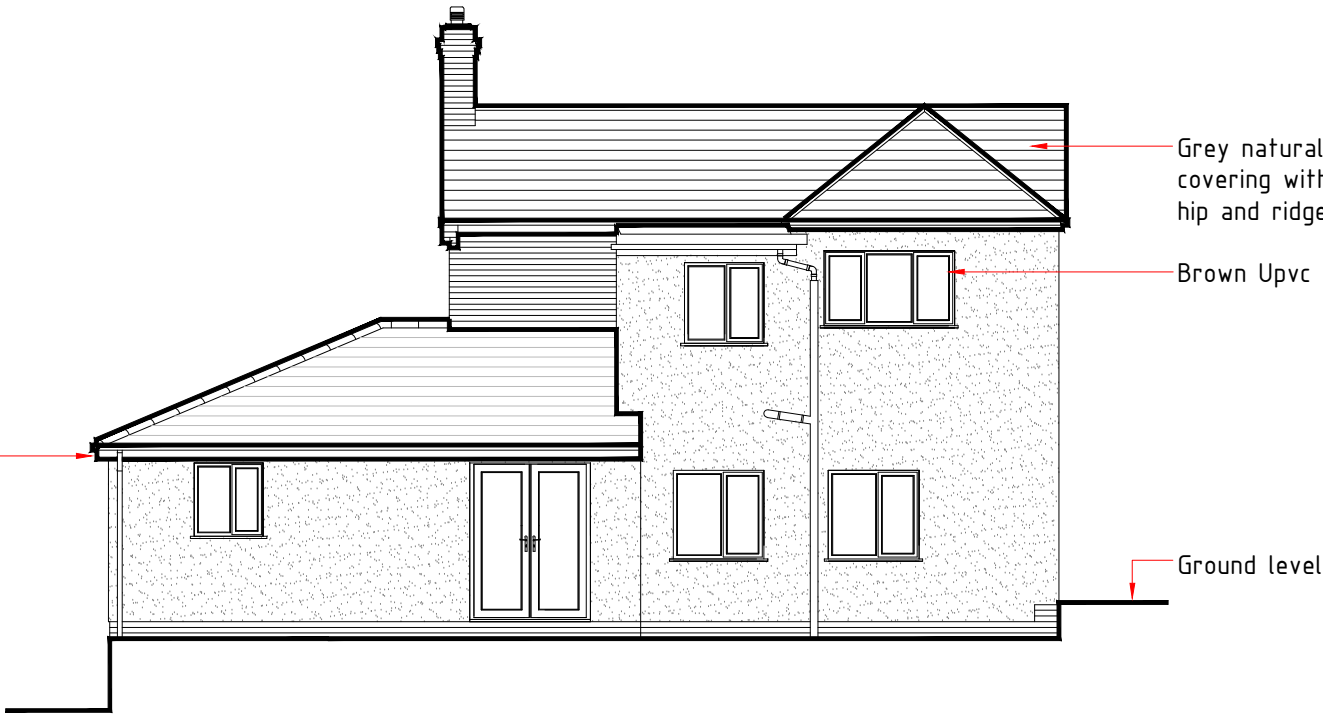


REAR ELEVATION - existing

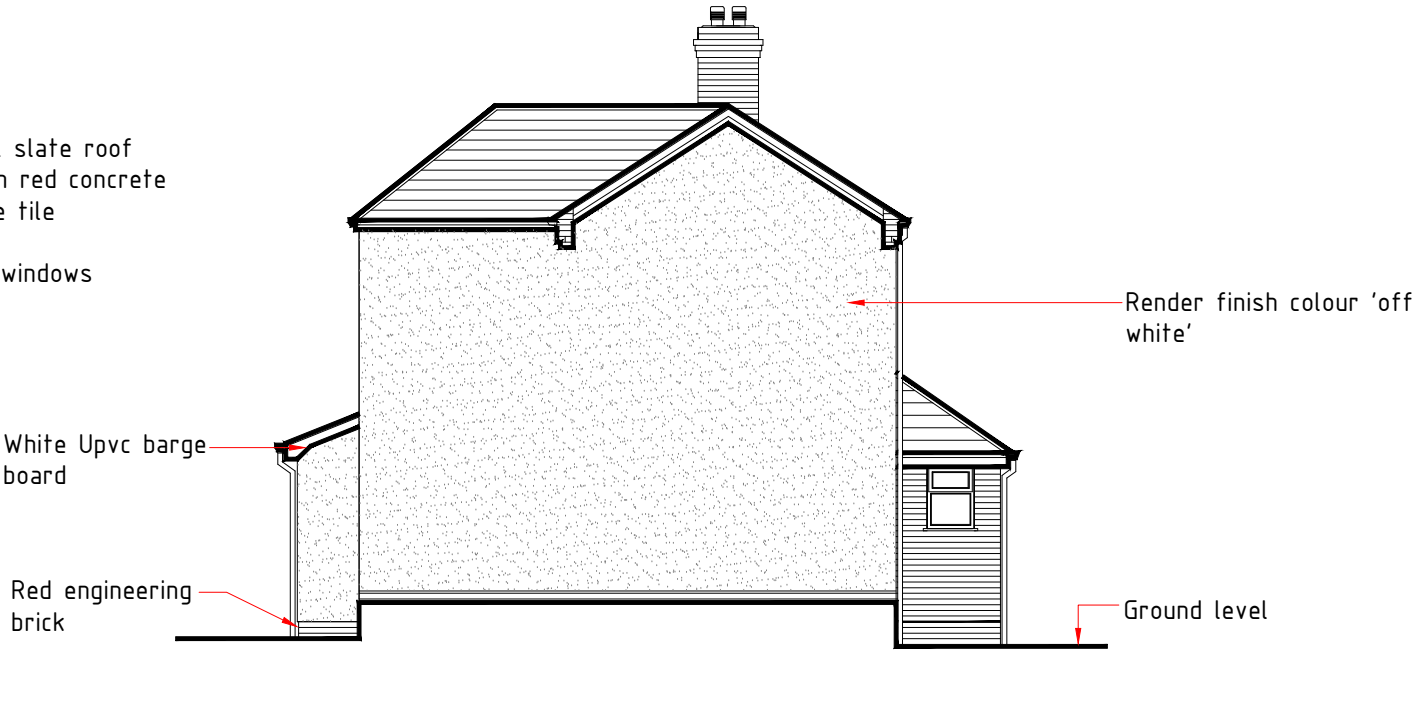

SIDE ELEVATION - existing

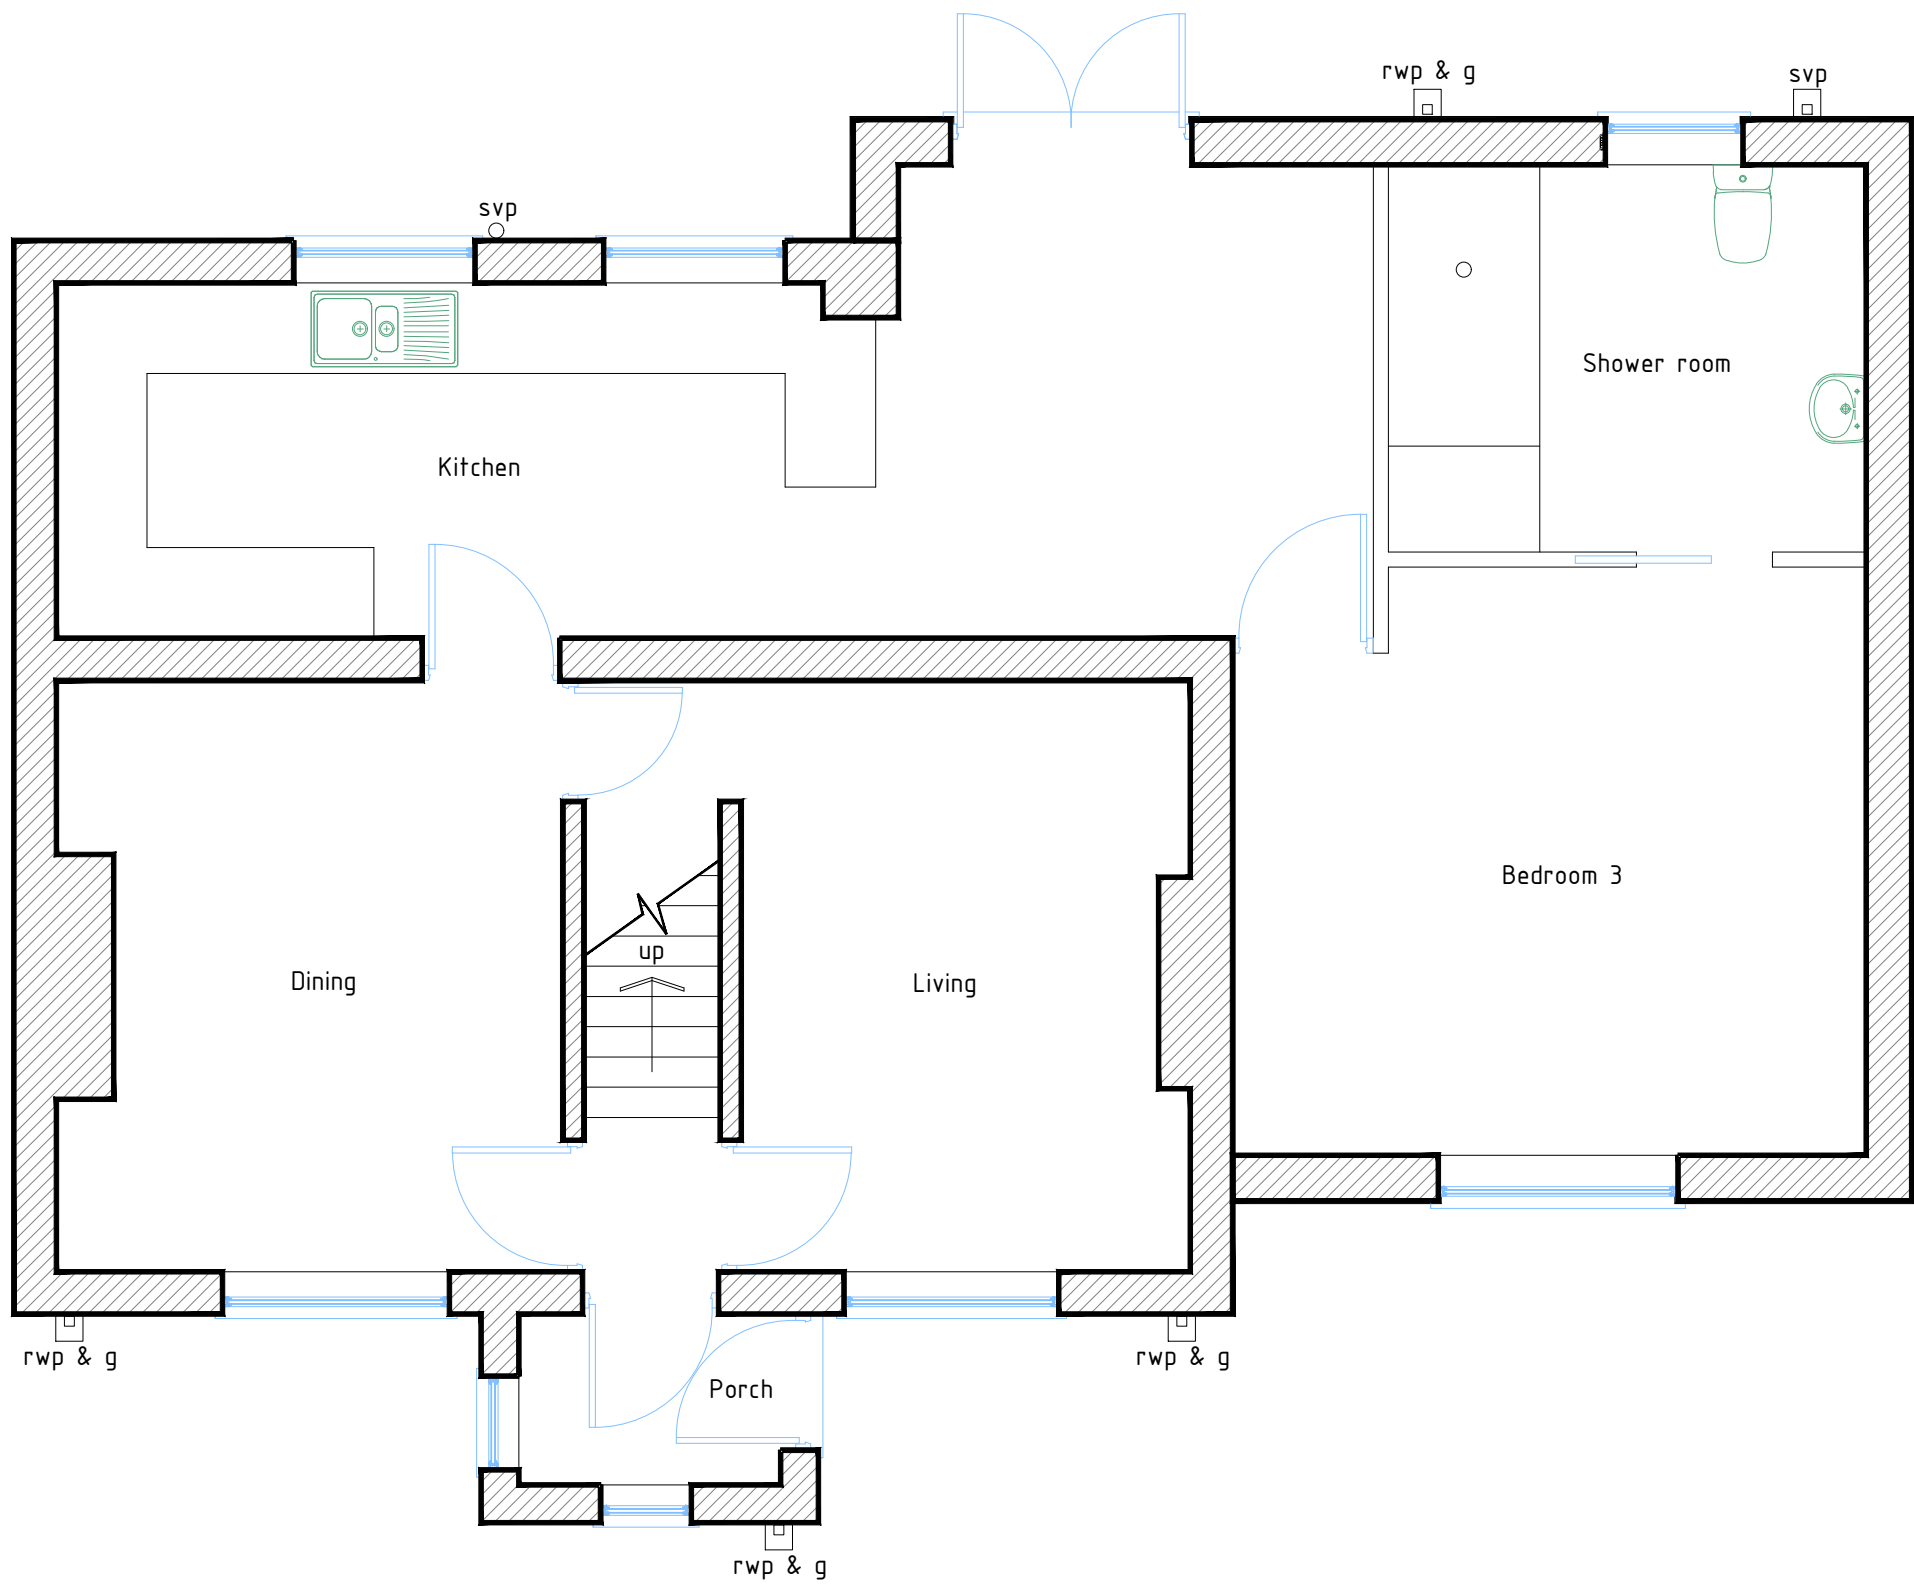

GROUND FLOOR PLAN - existing

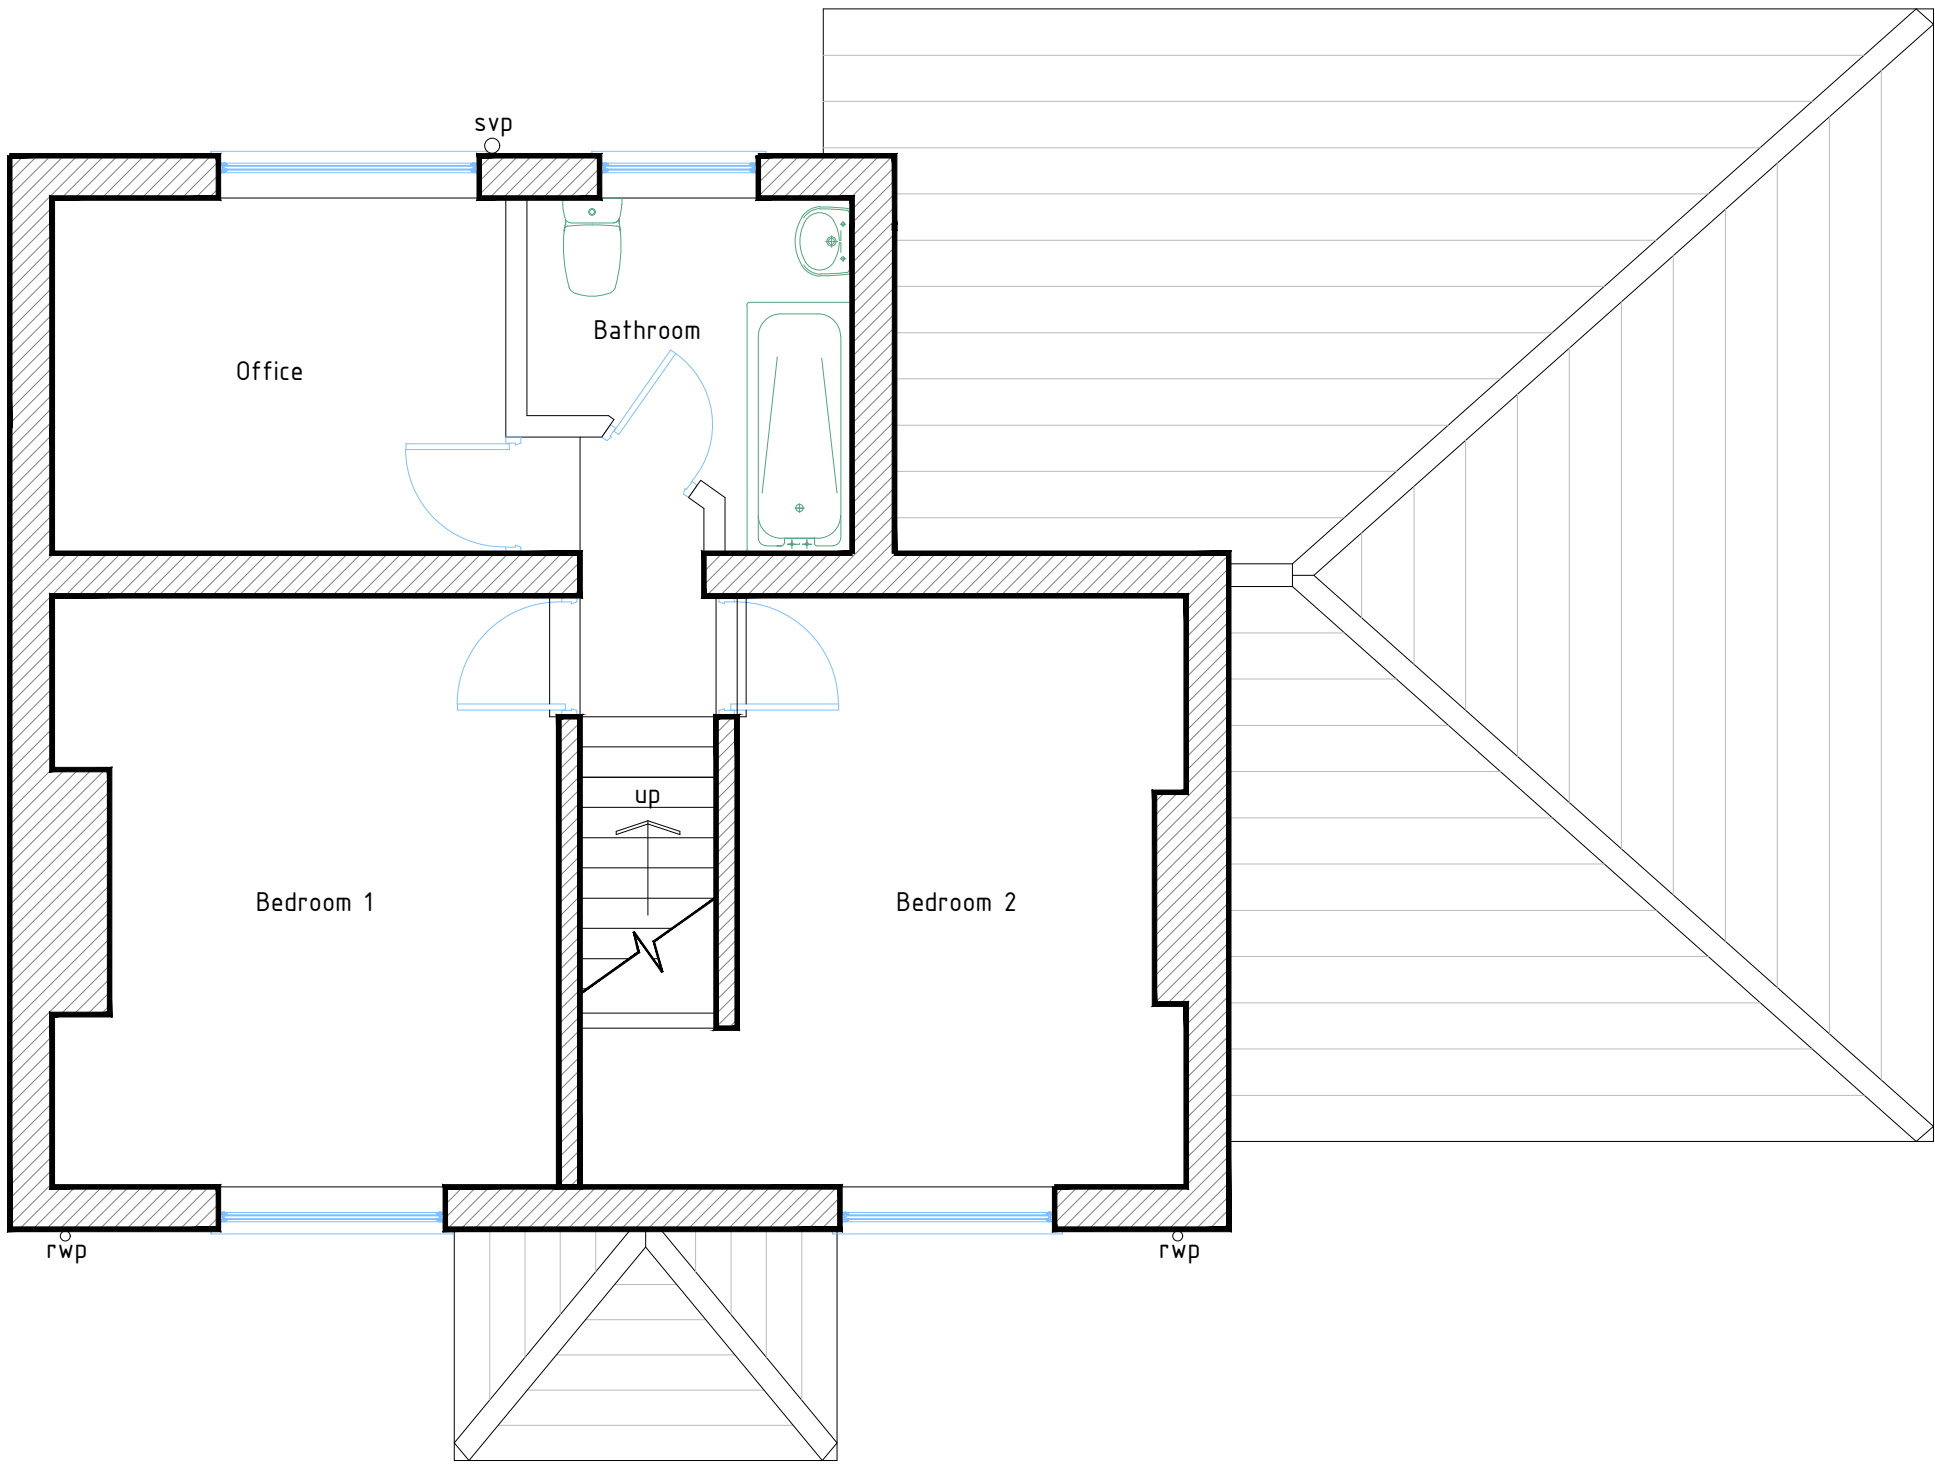

FIRST FLOOR PLAN - existing