

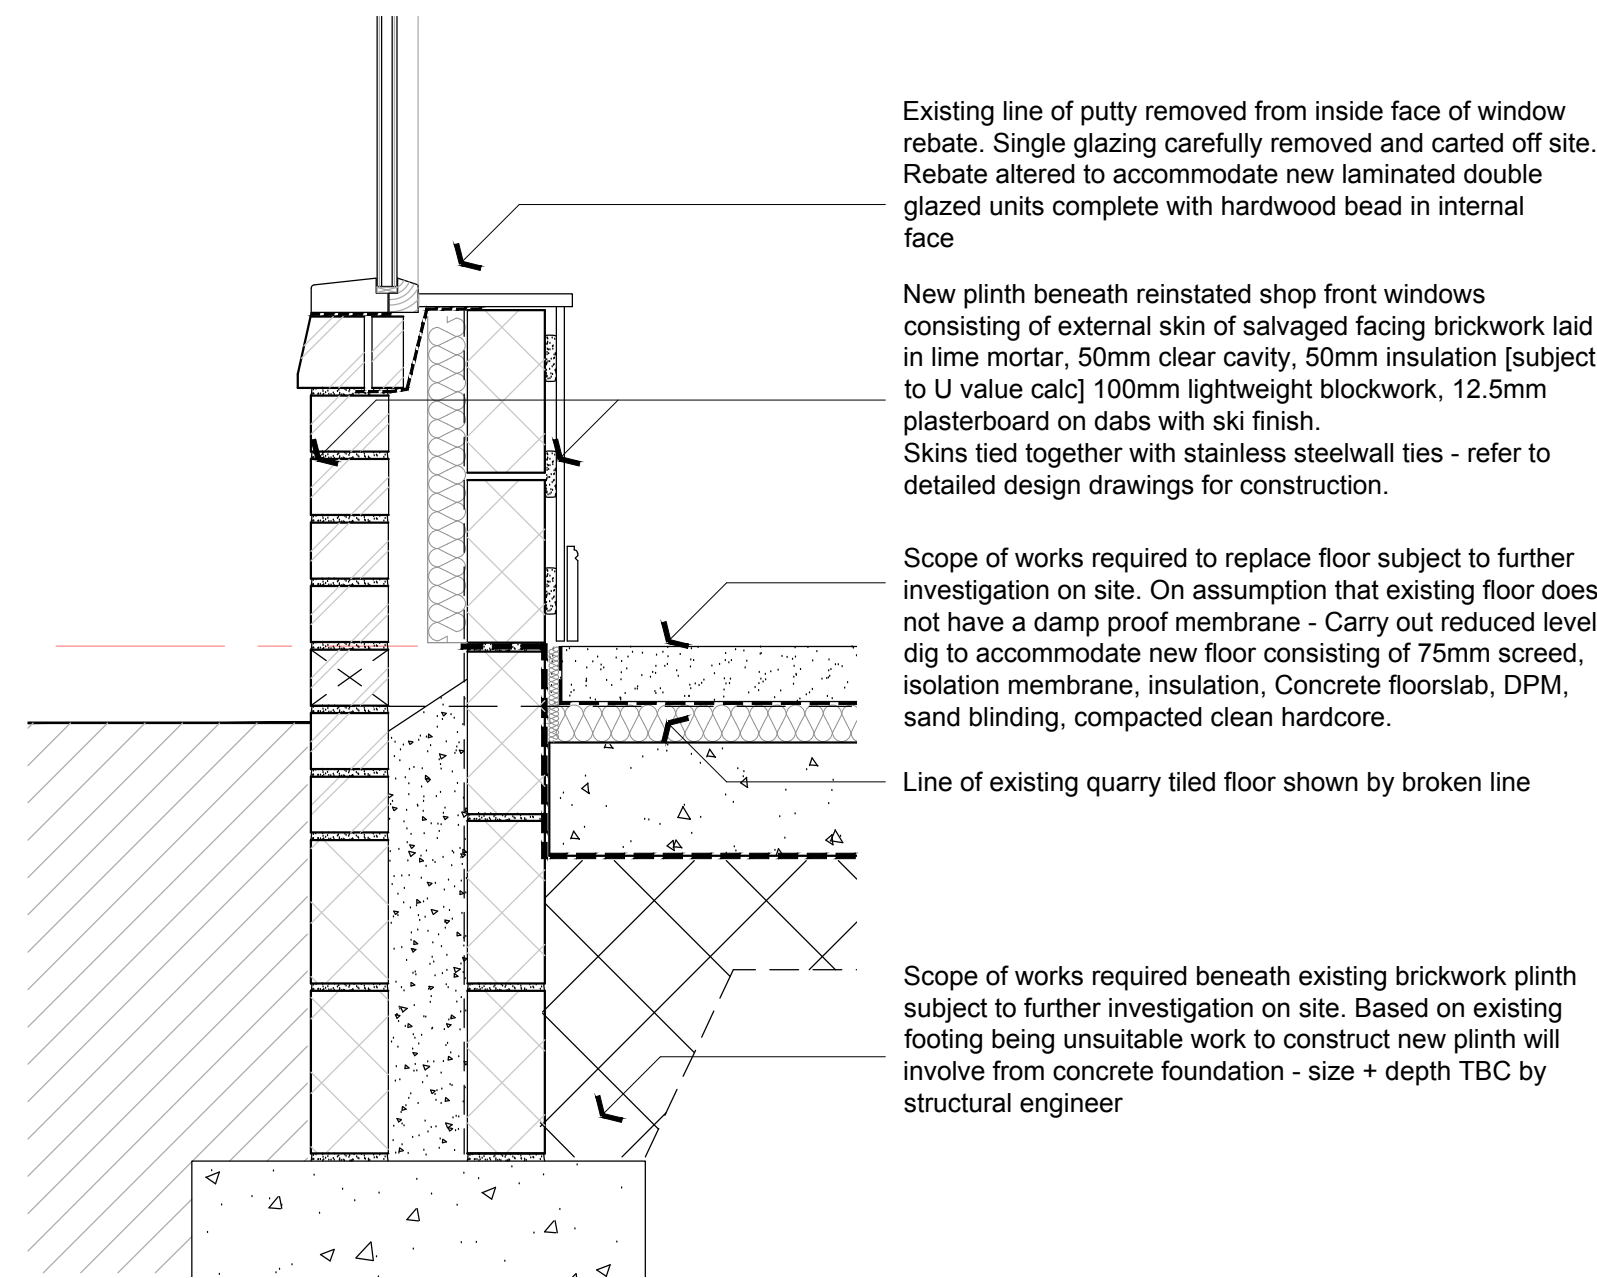


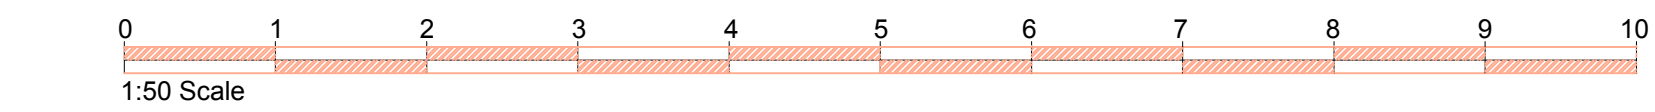

All Dimensions & Levels to be checked and verified by the contractor prior to works commencing. Do not scale this drawing

Any errors to be reported to the Contract Administrator immediately

The copyright of this drawing and design is vested in the Architectural Design Services company and must not be copied or reproduced without written consent

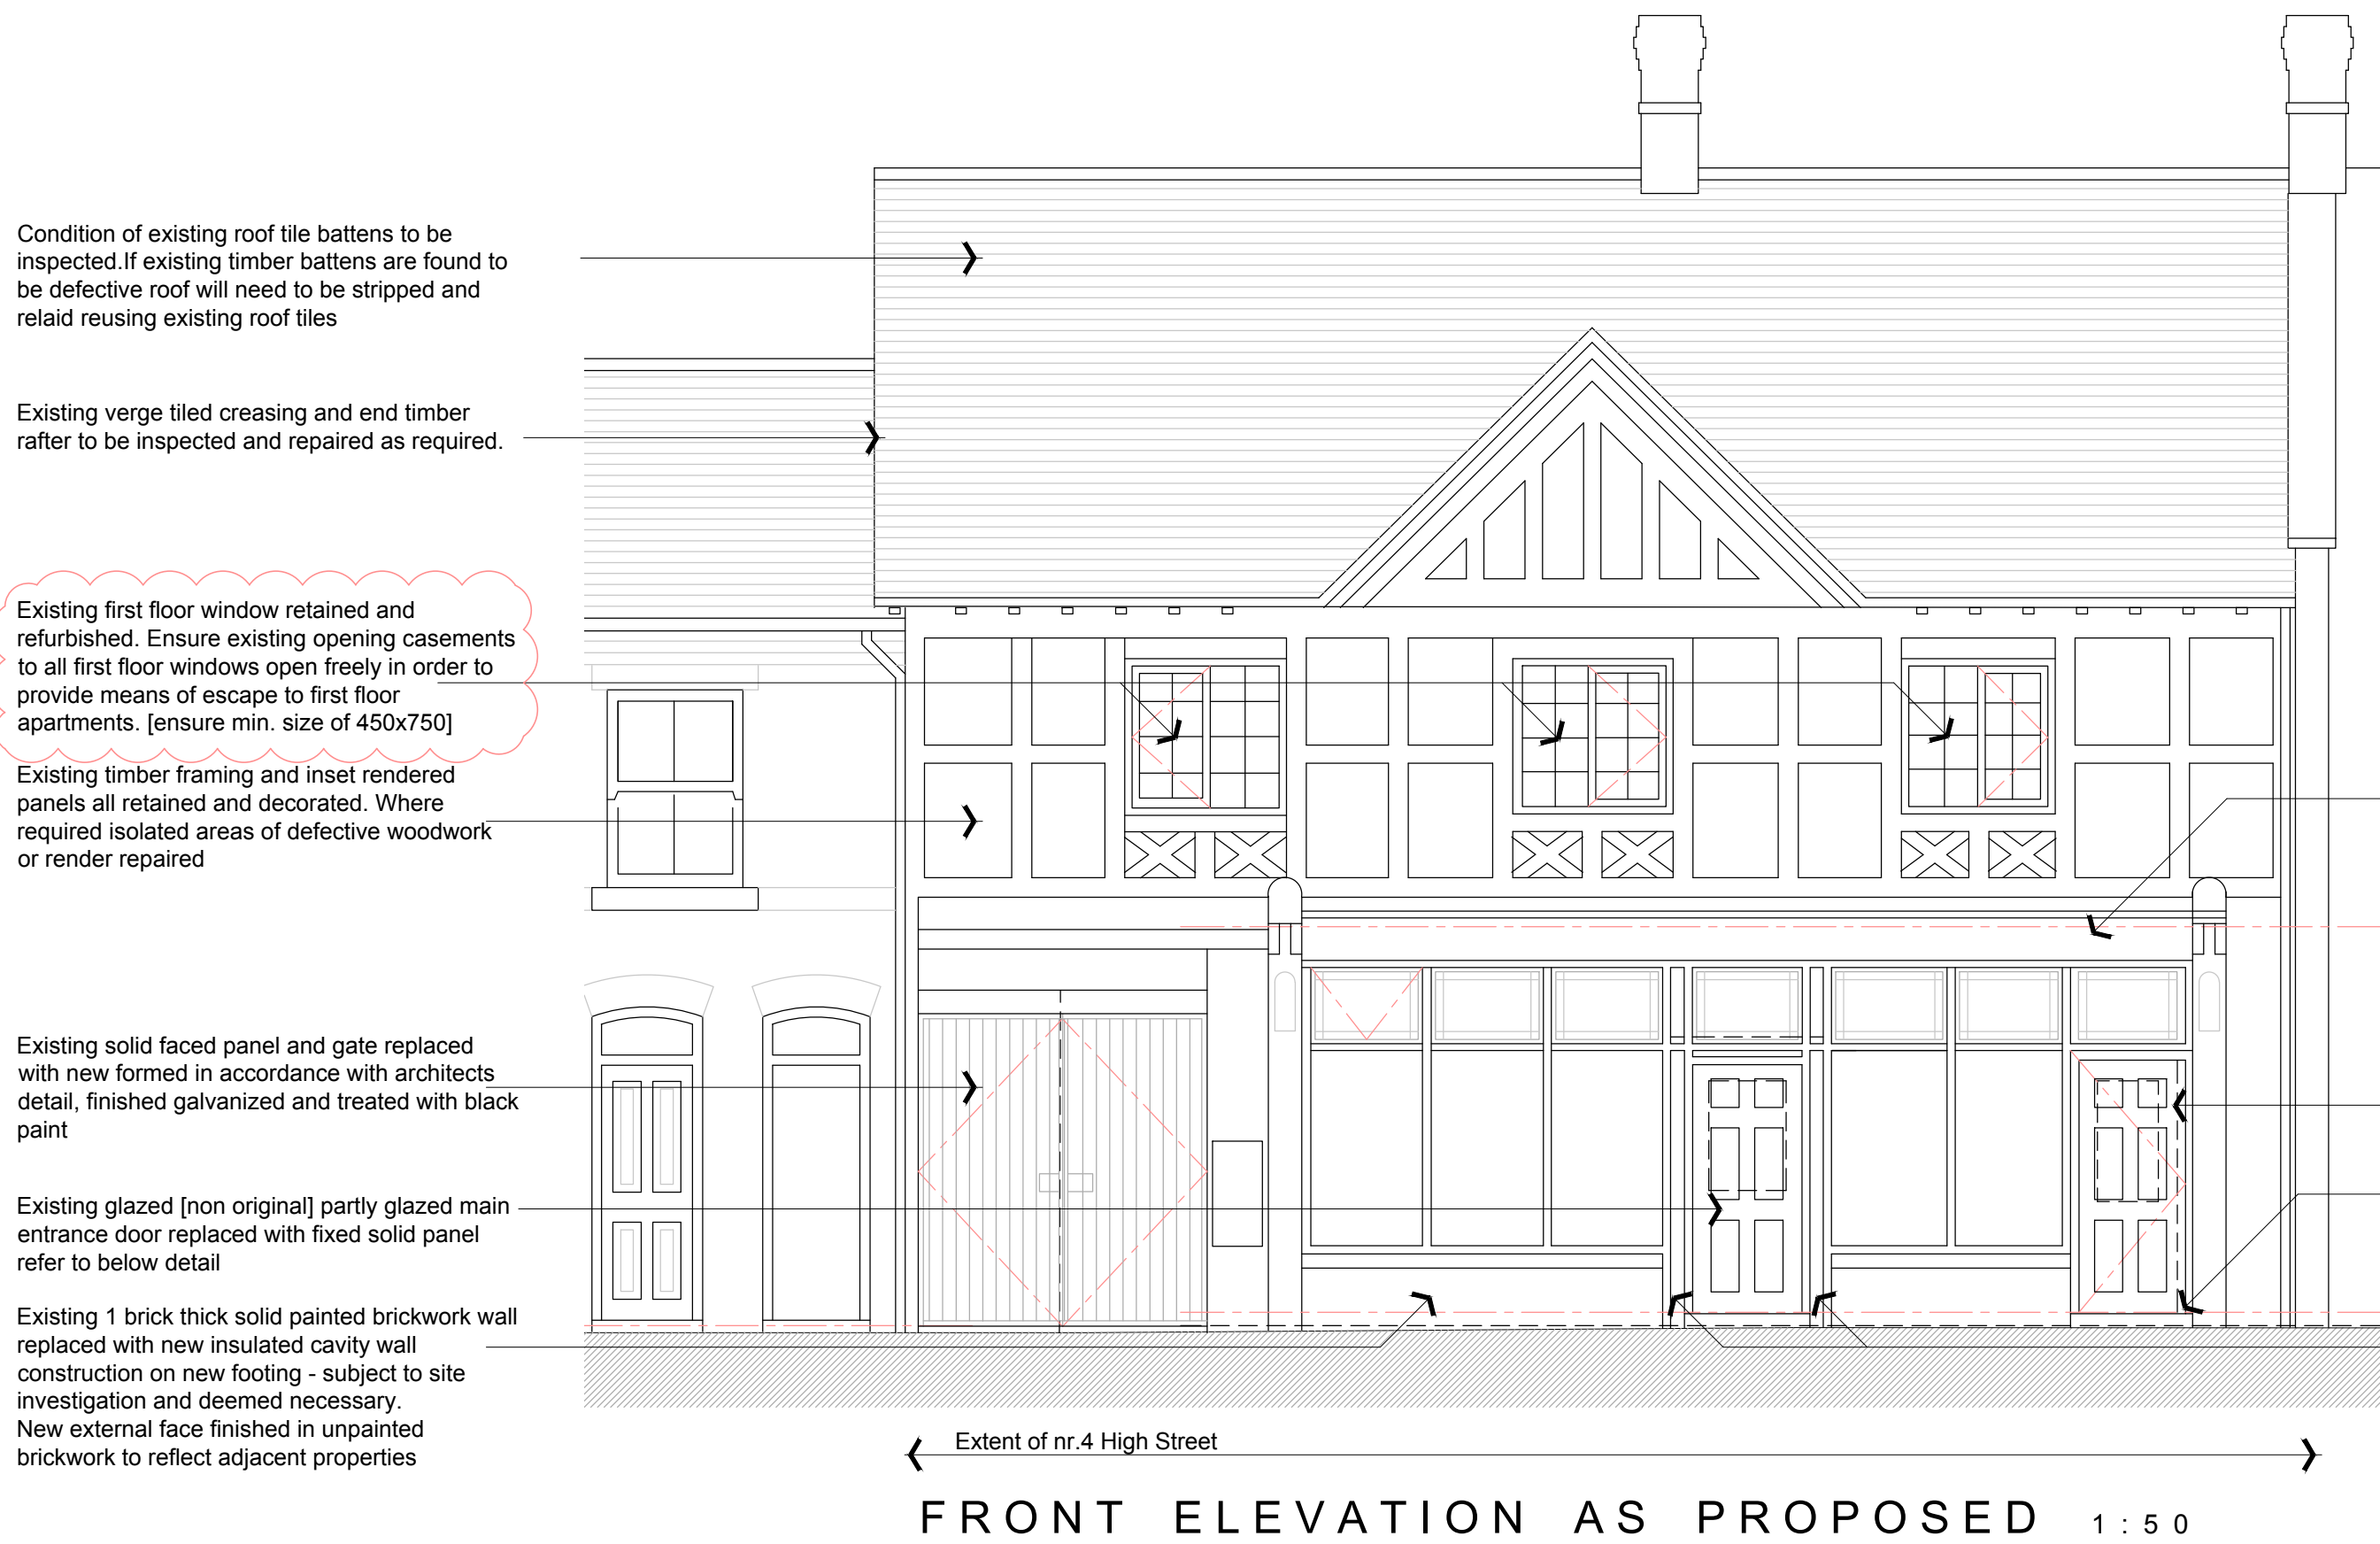

Images showing existing condition of shop front

revision	description	date
A	Redesigned to reflect revised scheme	03.07.19
B	Gate detail amended to reflect comments from conservation officer	21.08.19
C	Works relating to shop front high level windows omitted	22.08.19
D	Door details added	14.10.19
E	Door details altered	30.10.19

client	SALINGER REED Ltd.	
project	PROPOSED EXTENSION AND INTERNAL ALTERATIONS	
location	4, HIGH STREET OVERTON	
title	ELEVATIONS AS PROPOSED [sheet 1 of 2]	

drawn by	date	checked
SAL	MARCH 2019	
scale	varies @ A1	
drawing	1383: 06	revision
issue	Planning	E

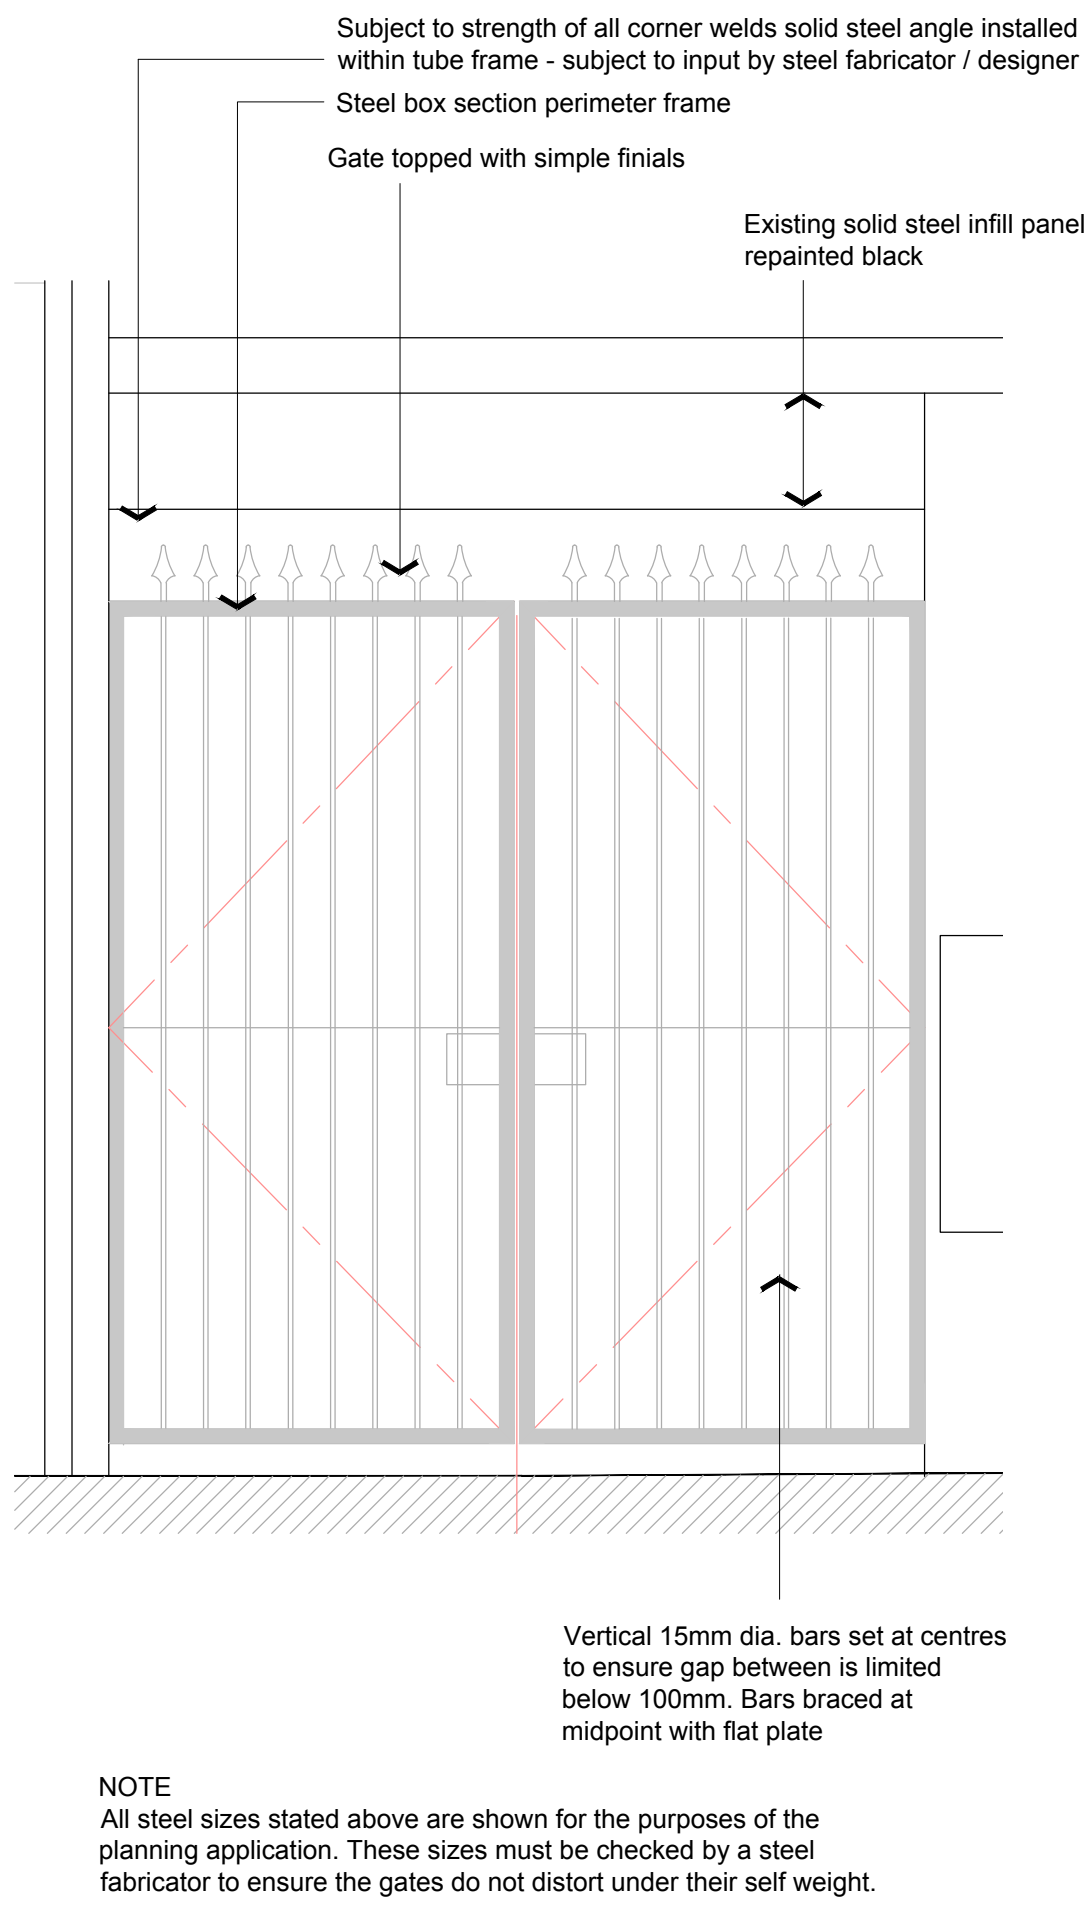


Image of existing main shop front door



Image of existing right hand side shop door

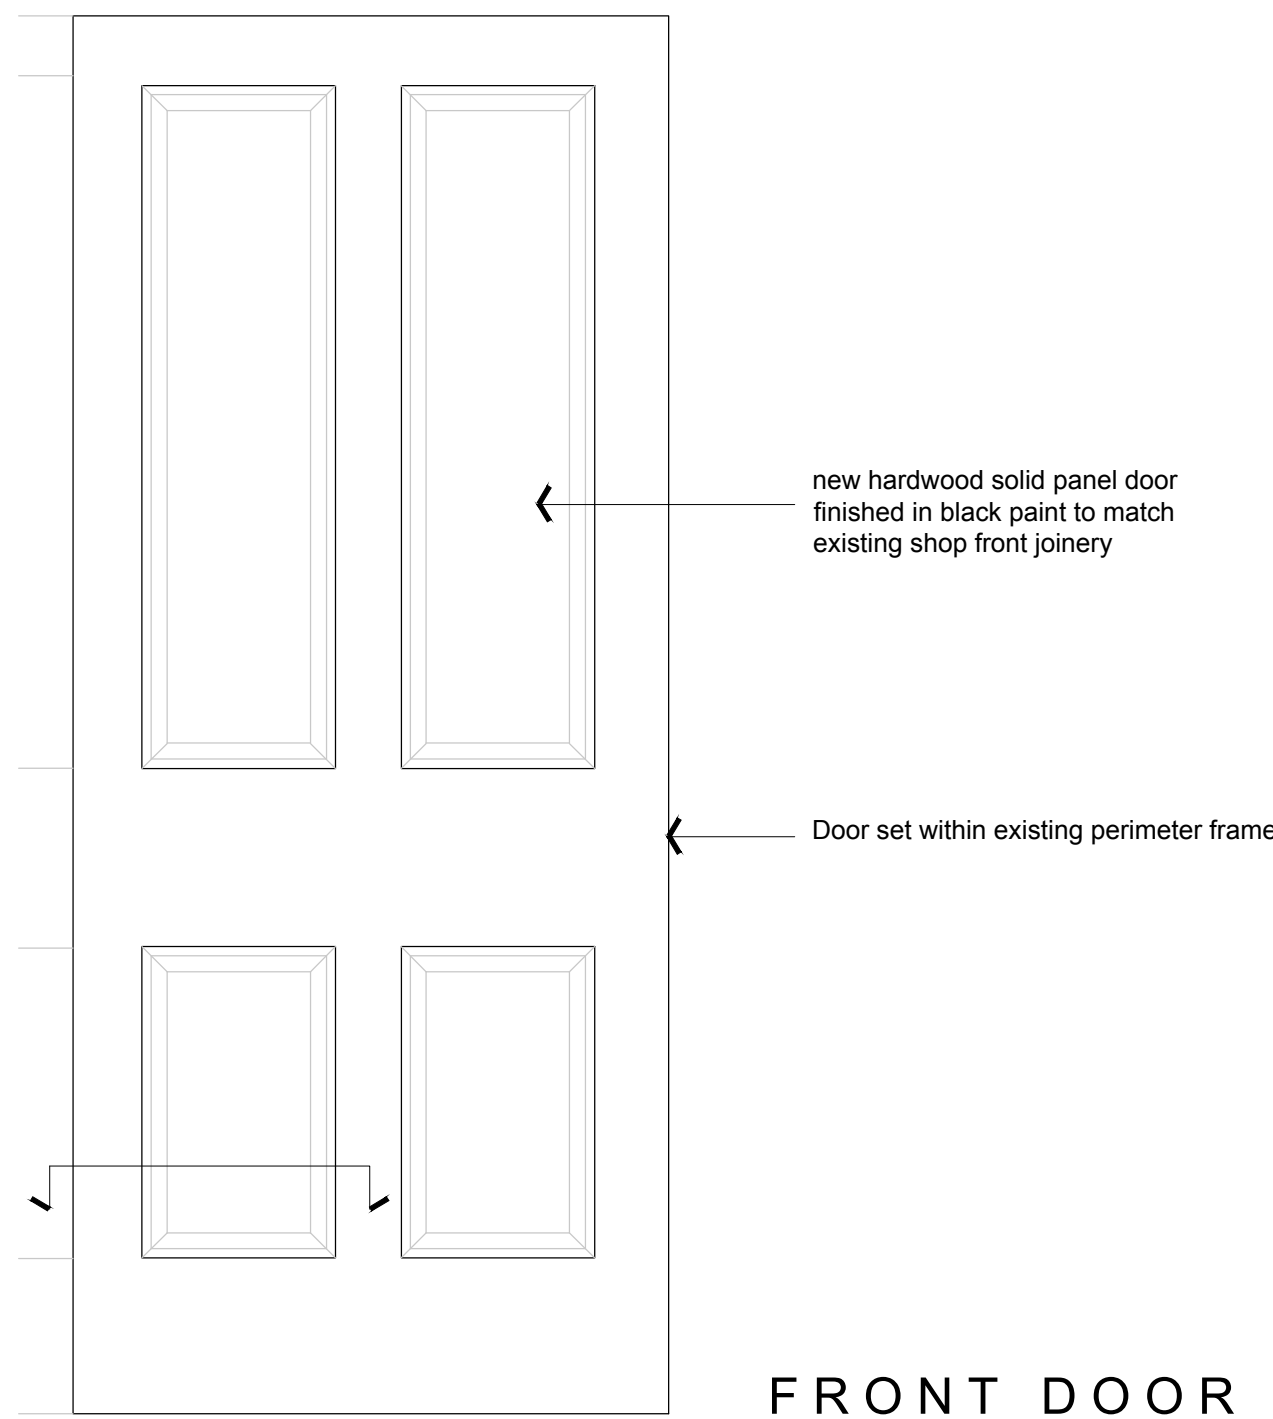


IMAGE SHOWING STYLE OF DOOR FURNITURE

