


PROPOSED DWELLINGS ON LAND TO THE SOUTH WEST
OF THE OLD BLACKHORSE PUBLIC HOUSE.

Date May 2020


Drawing No. 850/3

Scale 1 : 50


Revisions

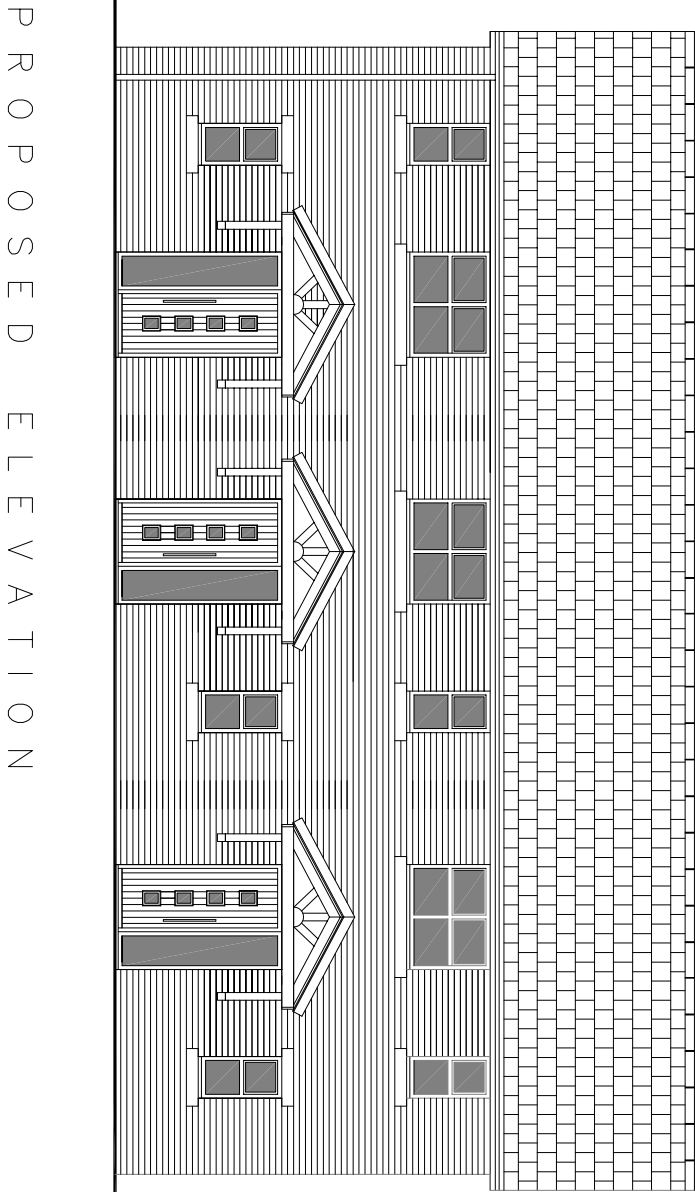


PROPOSED ELEVATION

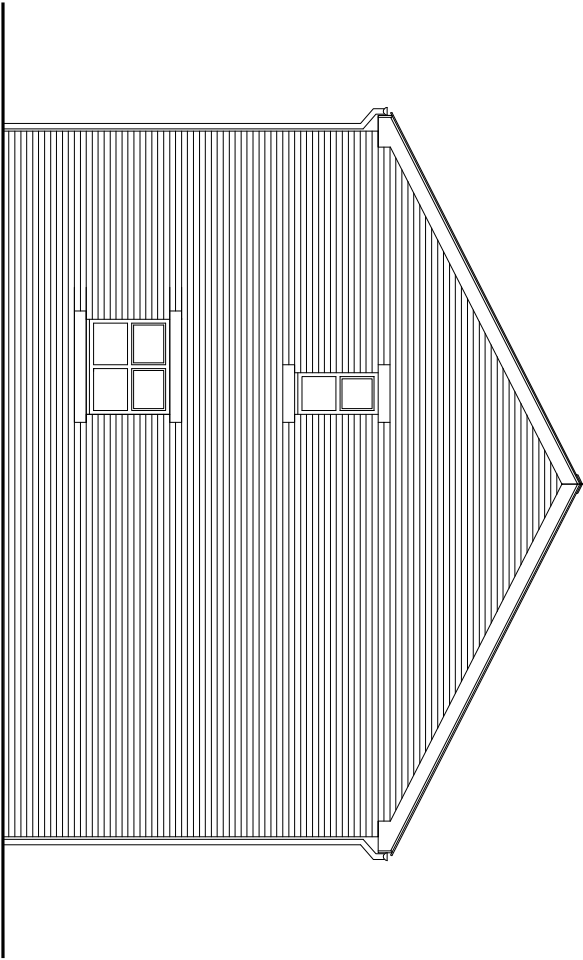

PROPOSED ELEVATION

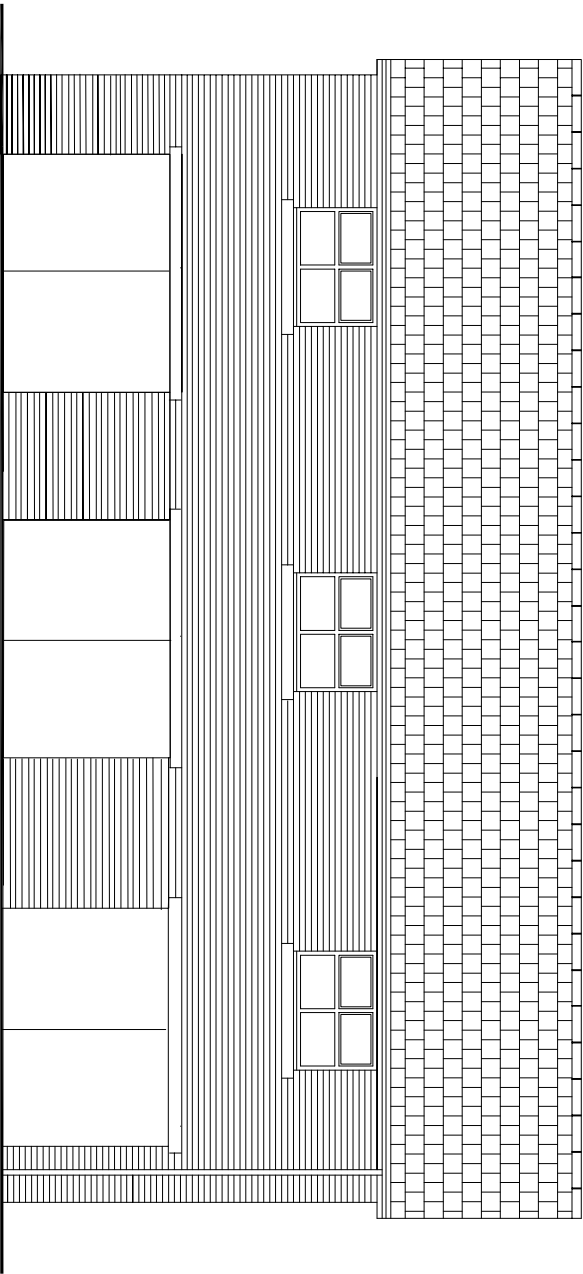

PROPOSED ELEVATION

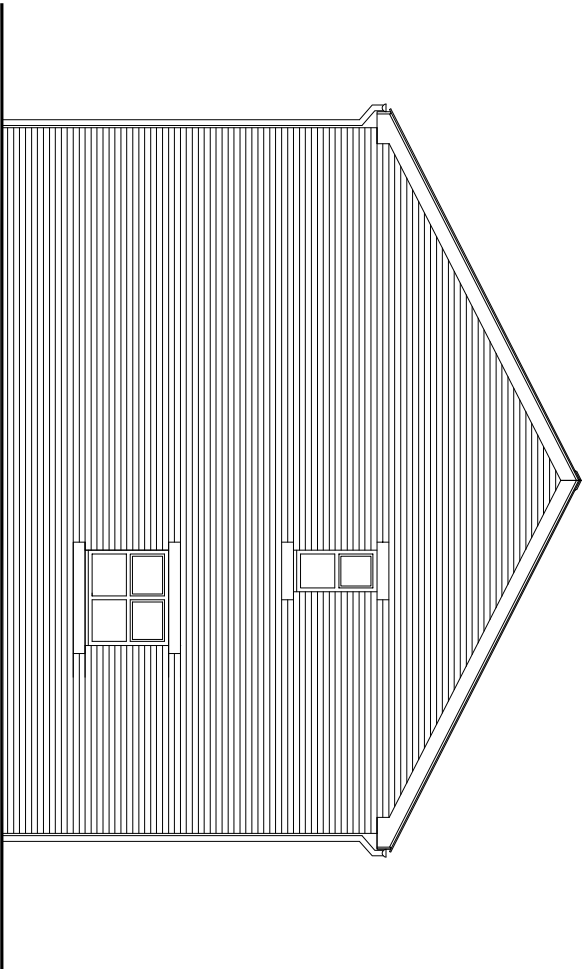

PROPOSED