



PROPOSED DWELLINGS ON LAND TO THE SOUTH WEST
OF THE OLD BLACKHORSE PUBLIC HOUSE.

Date February 2020	Drawing No. 850/2
Scale 1 : 100	Revisions

P R O P O S E D F L O O R P L A N S

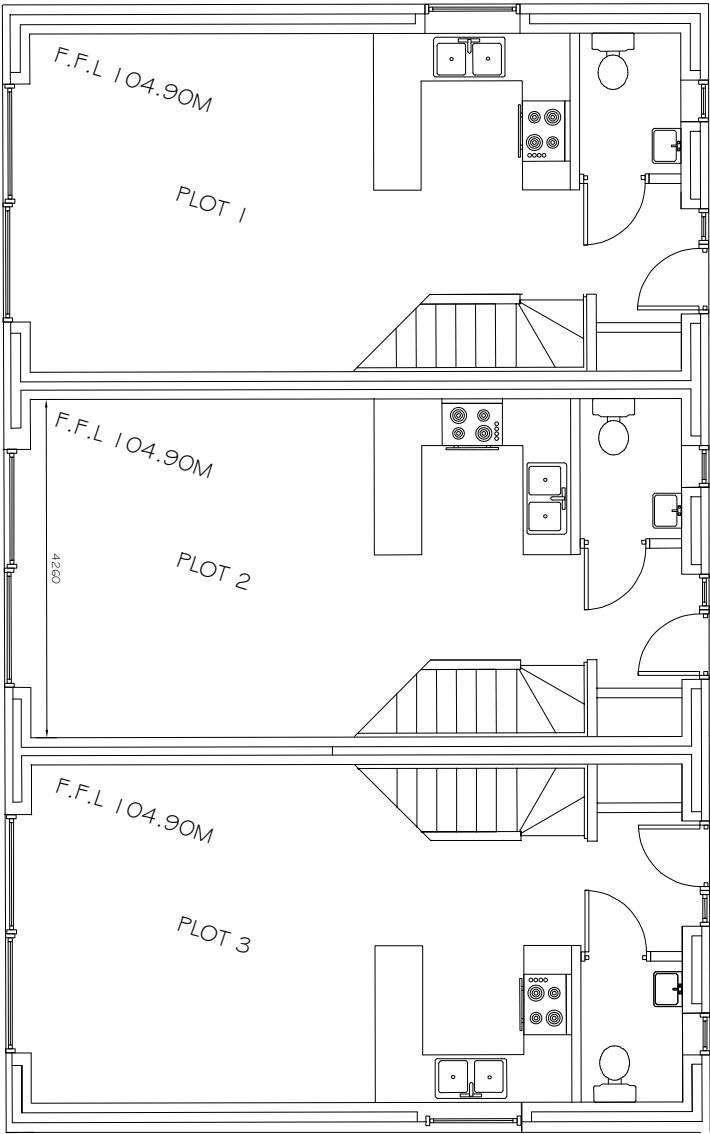

P R O P O S E D F L O O R P L A N S

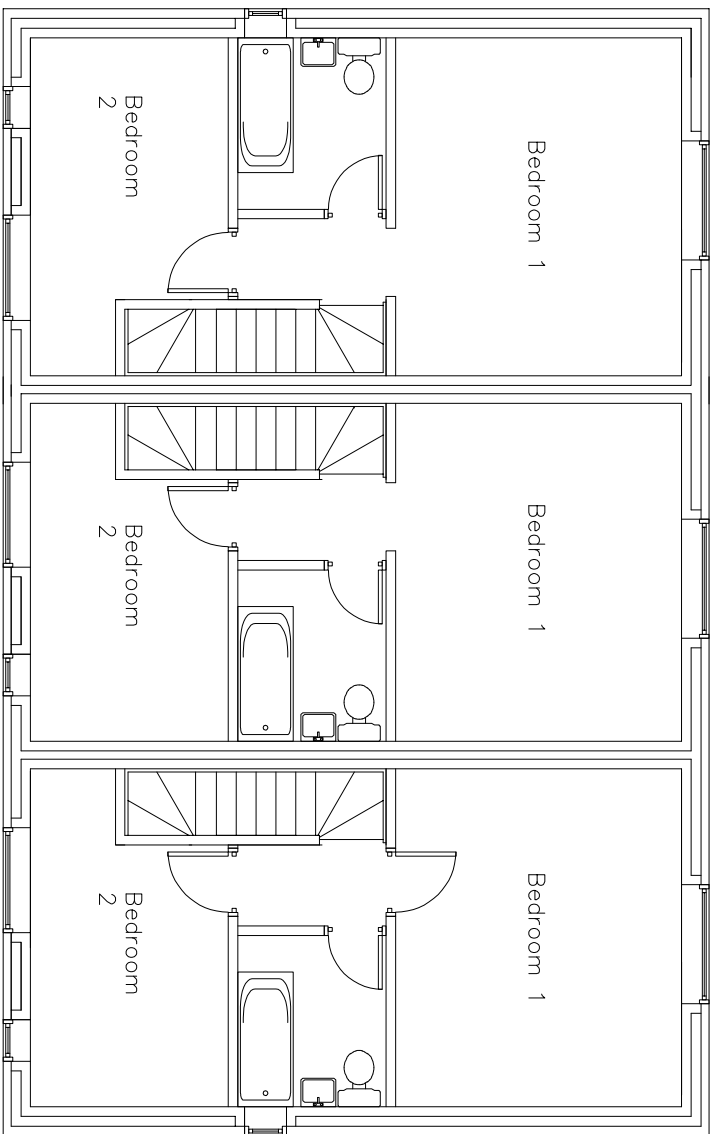

P R O P O S E D