



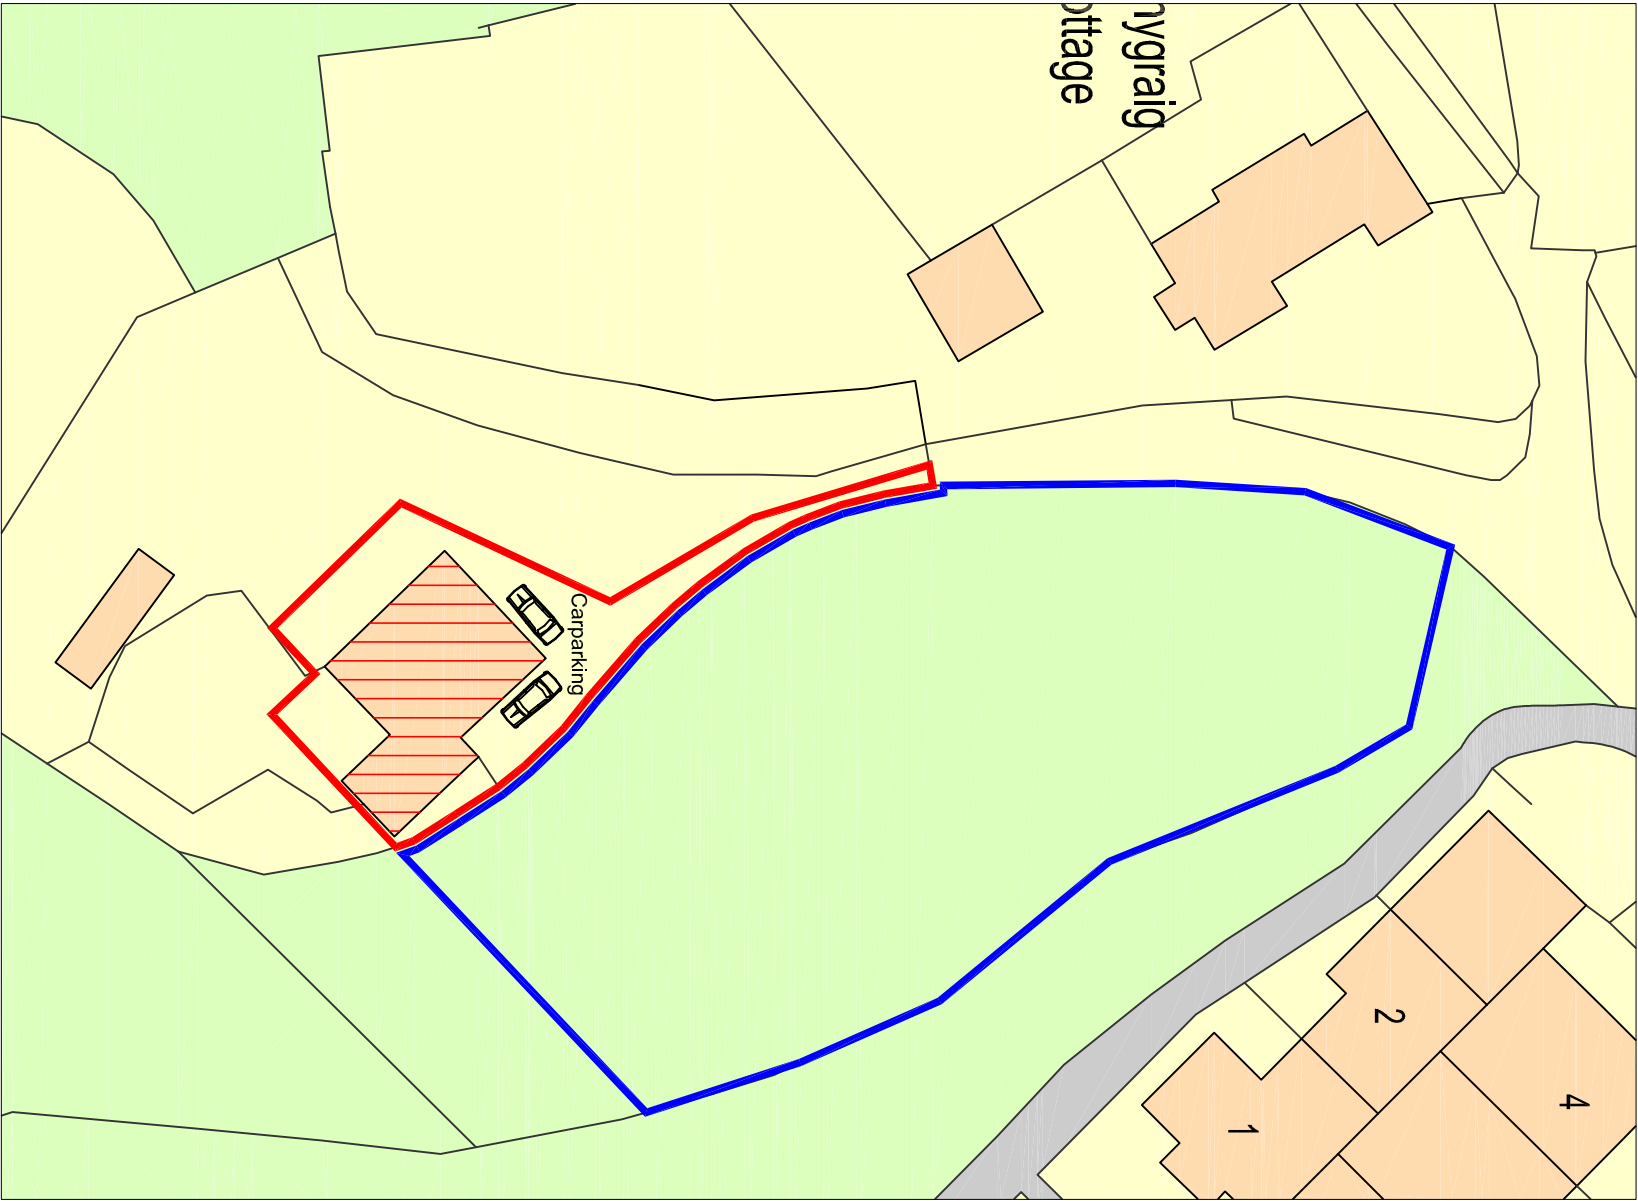

Block Plan

0 5m 10m 15m

scale bar 1:500

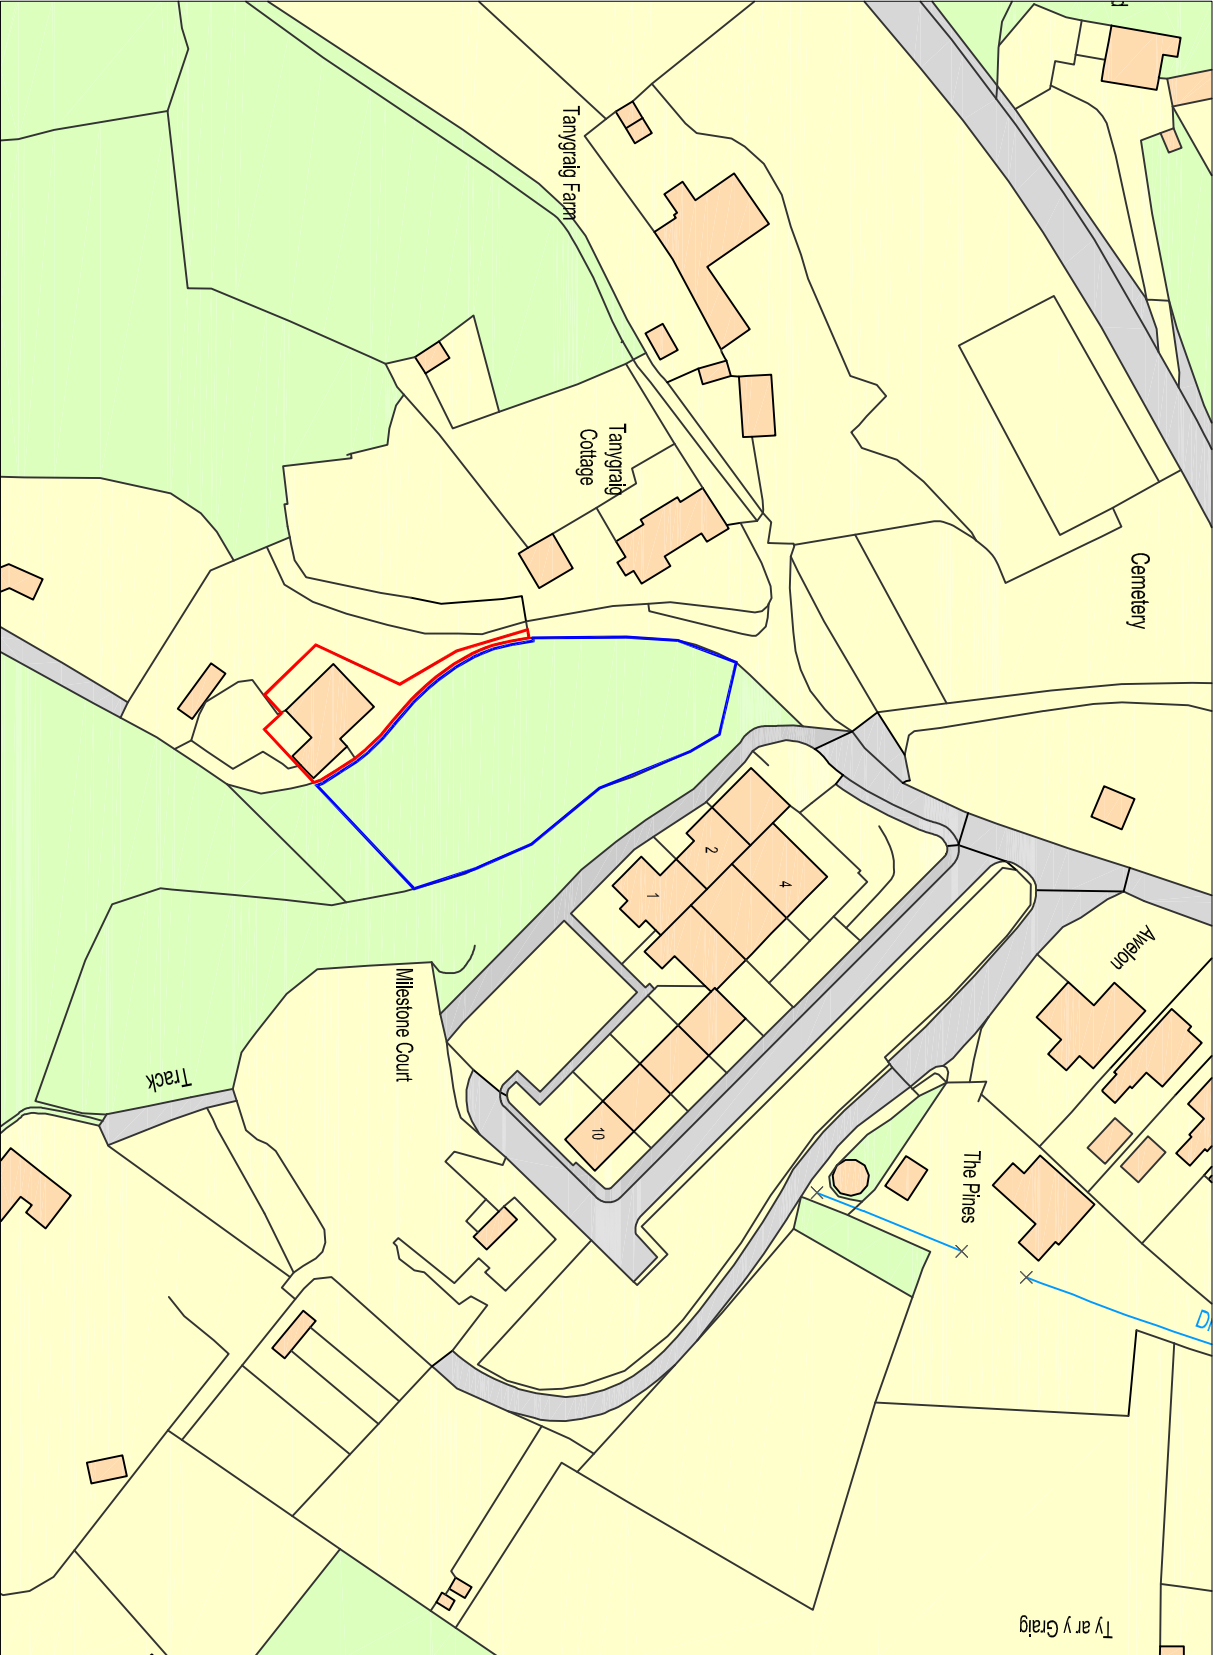


Location Plan

0 10m 50m

scale bar 1:1250

Ordnance Survey, (c) Crown Copyright 2020. All rights reserved. Licence number 100022432

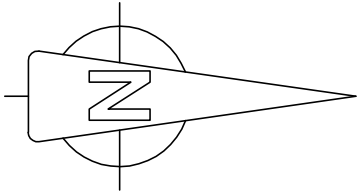

BH ARCHITECTS LTD.

Barden • Queen Street • Treuddyn • Near Mold • Flintshire • CH7 4LU
Company Number 9280139
tel. 07970 771547 email. bharch@hotmail.com

site address
Seren Barn, Off Ruthin Road, Bwlchgwyn,
LL11 5UY

project
Proposed Change of Use to Residential

description & scale
Location, Block Plans -
scale 1:1250 & 1:500 when printed @ A3

date	job number/revision
March 2020	19/135/EO/01/rev.C

The Contractor is responsible for checking all dimensions - any discrepancy to be brought to the attention of the client before proceeding with the work.

Where an item is covered by drawings of different scales, the larger scale drawing takes precedence.

Do not scale drawings - measured dimensions to be worked in all cases.