




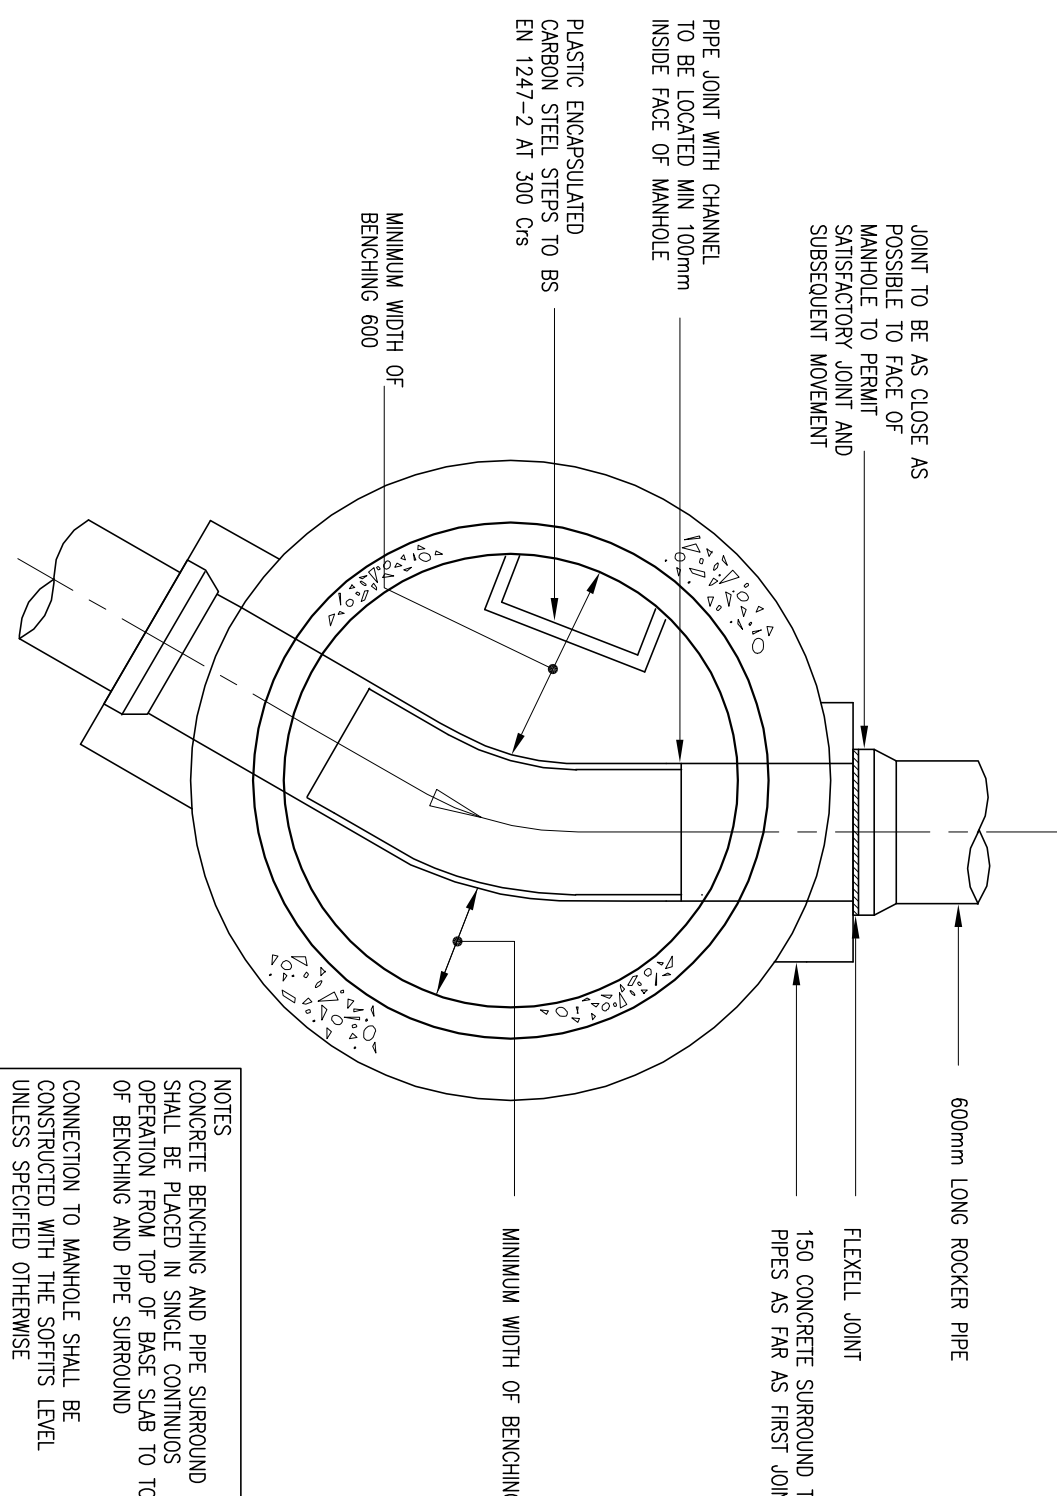


NOTES
CONCRETE BENCHING AND PIPE SURROUND SHALL BE PLACED IN SINGLE CONTINUOUS OPERATION FROM TOP OF BASE SLAB TO TOP OF BENCHING AND PIPE SURROUND
CONNECTION TO MANHOLE SHALL BE CONSTRUCTED WITH THE SOFFITS LEVEL UNLESS SPECIFIED OTHERWISE

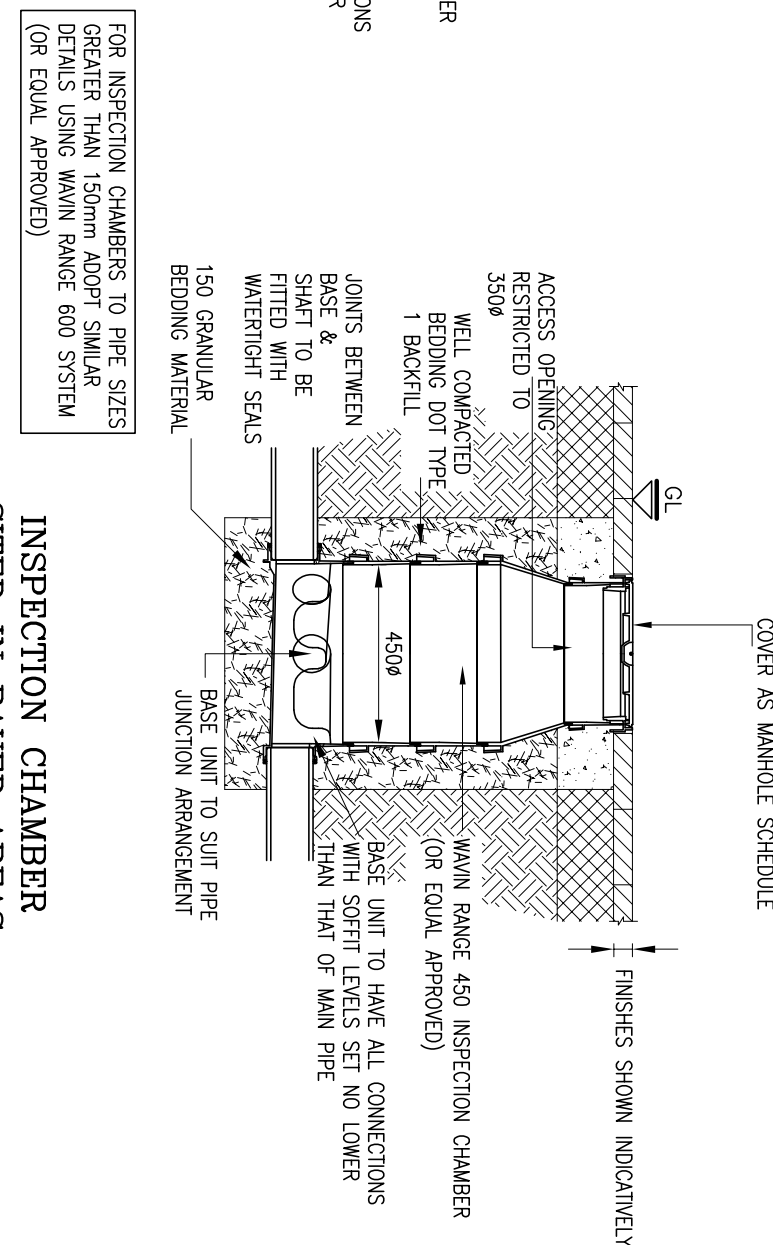

INSPECTION CHAMBER
SITED IN PAVED AREAS
FOR DEPTHS 1.2m TO 3.0m NON ENTRY
PIPES UP TO 150mm DIA.

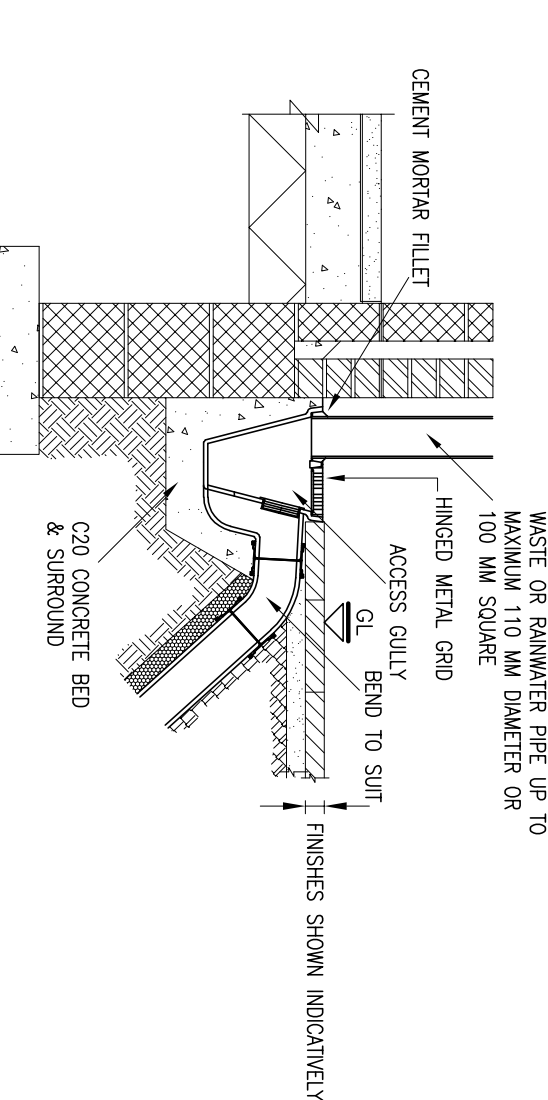

RWP ACCESS GULLY

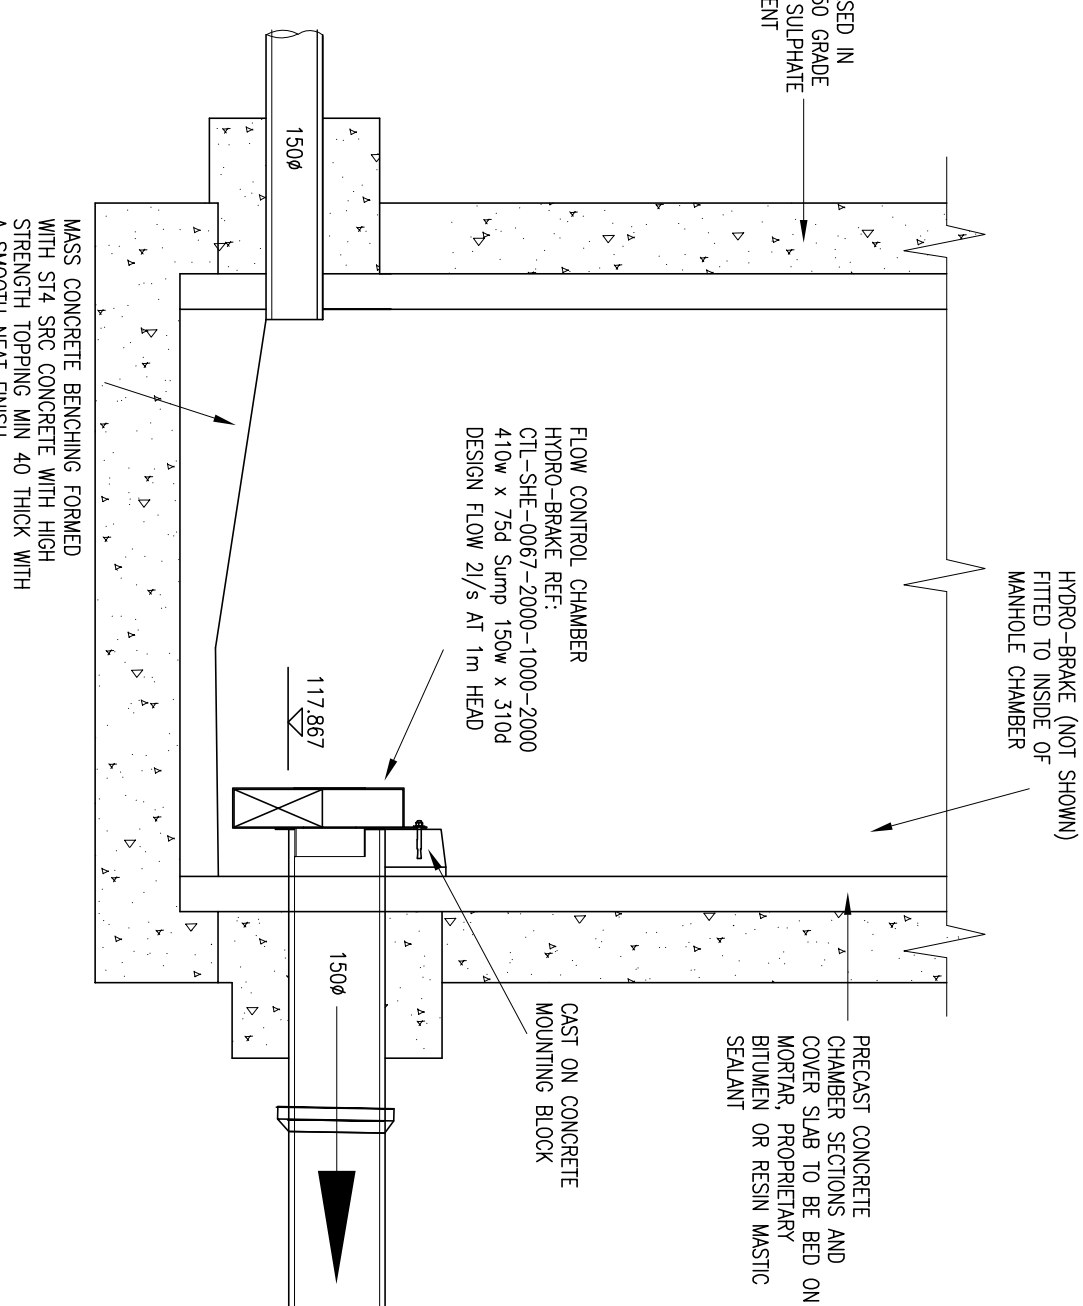


SW MH05 VORTEX FLOW CONTROL CHAMBER

SECTION

REV	DATE	DESCRIPTION	BY
FOR CONSTRUCTION			

<u>DRAWING TITLE</u>			<u>PROJECT TITLE</u>		
DRAINAGE DETAILS 1 OF 2 SITES 1 & 2			PLUS MADOC (WYNNANT)		
<u>ARCHITECT</u>			<u>CLIENT</u>		
JDA ARCHITECTS			FORWORKS		
DATE	DRAWN BY	CHECKED BY	 Consulting Civil & Structural Engineers Egham House 7 Tower Road Shepperton Chert PM Tel 0151 650 0900 Fax 0151 650 0951 Wirral Ltd		
JUNE 19	SLM	SPM			
SCALE	JOB No	DRC. No			
1/50 AT A1	18-068	D11			
		REV			
		-			

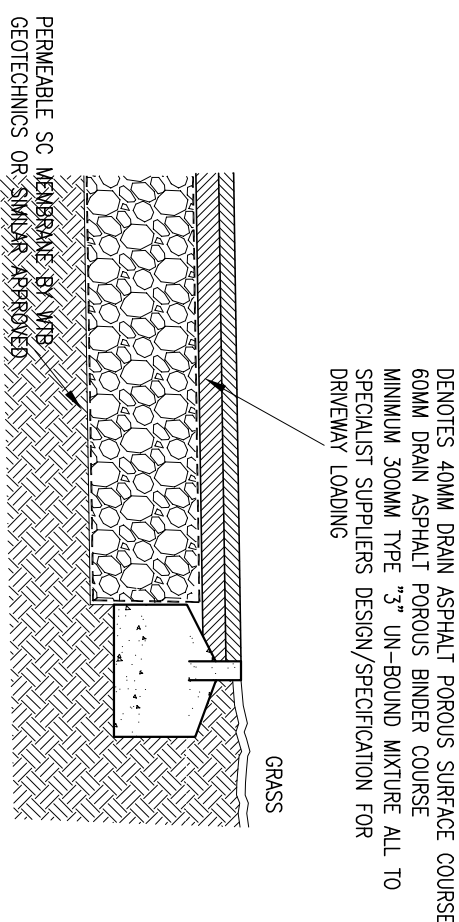

TYPICAL CAR PARKING BAY/STORM WATER FILTRATION