
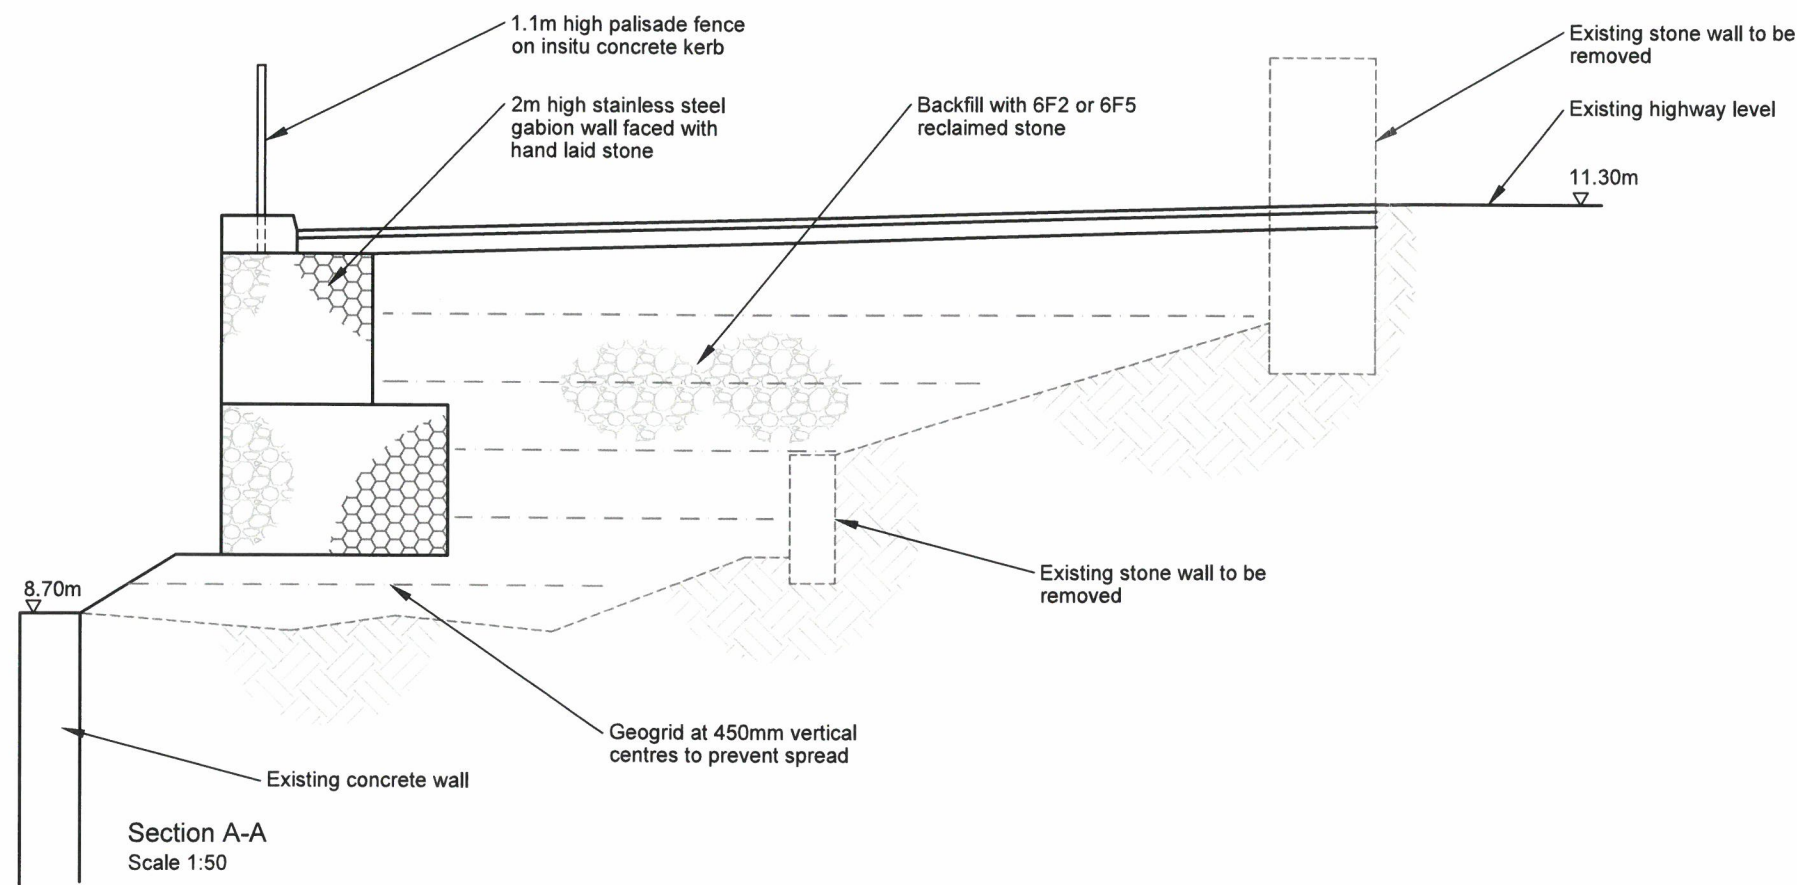
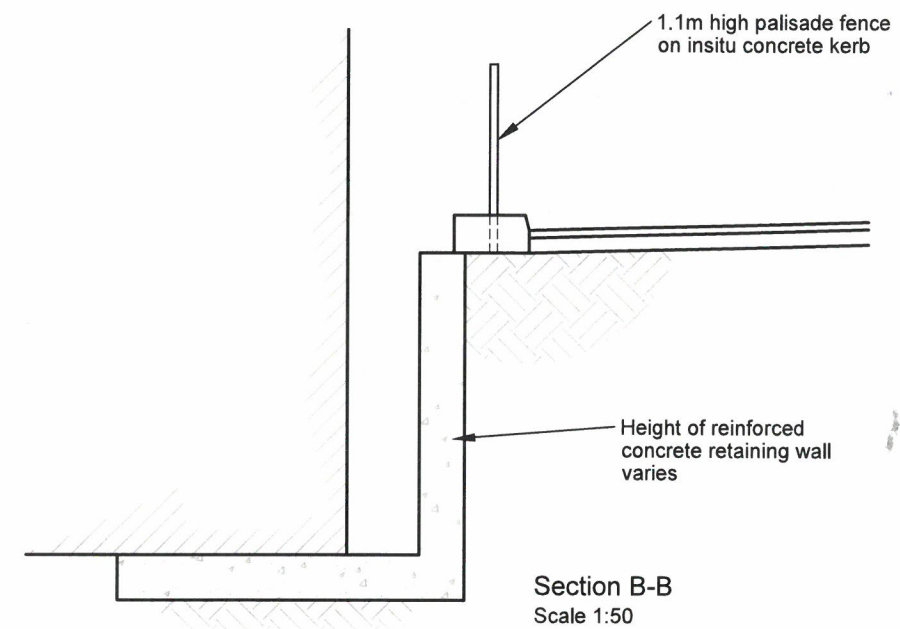


Notes

1. Loading allowance of 10kN/m² (cars and light goods vehicles)

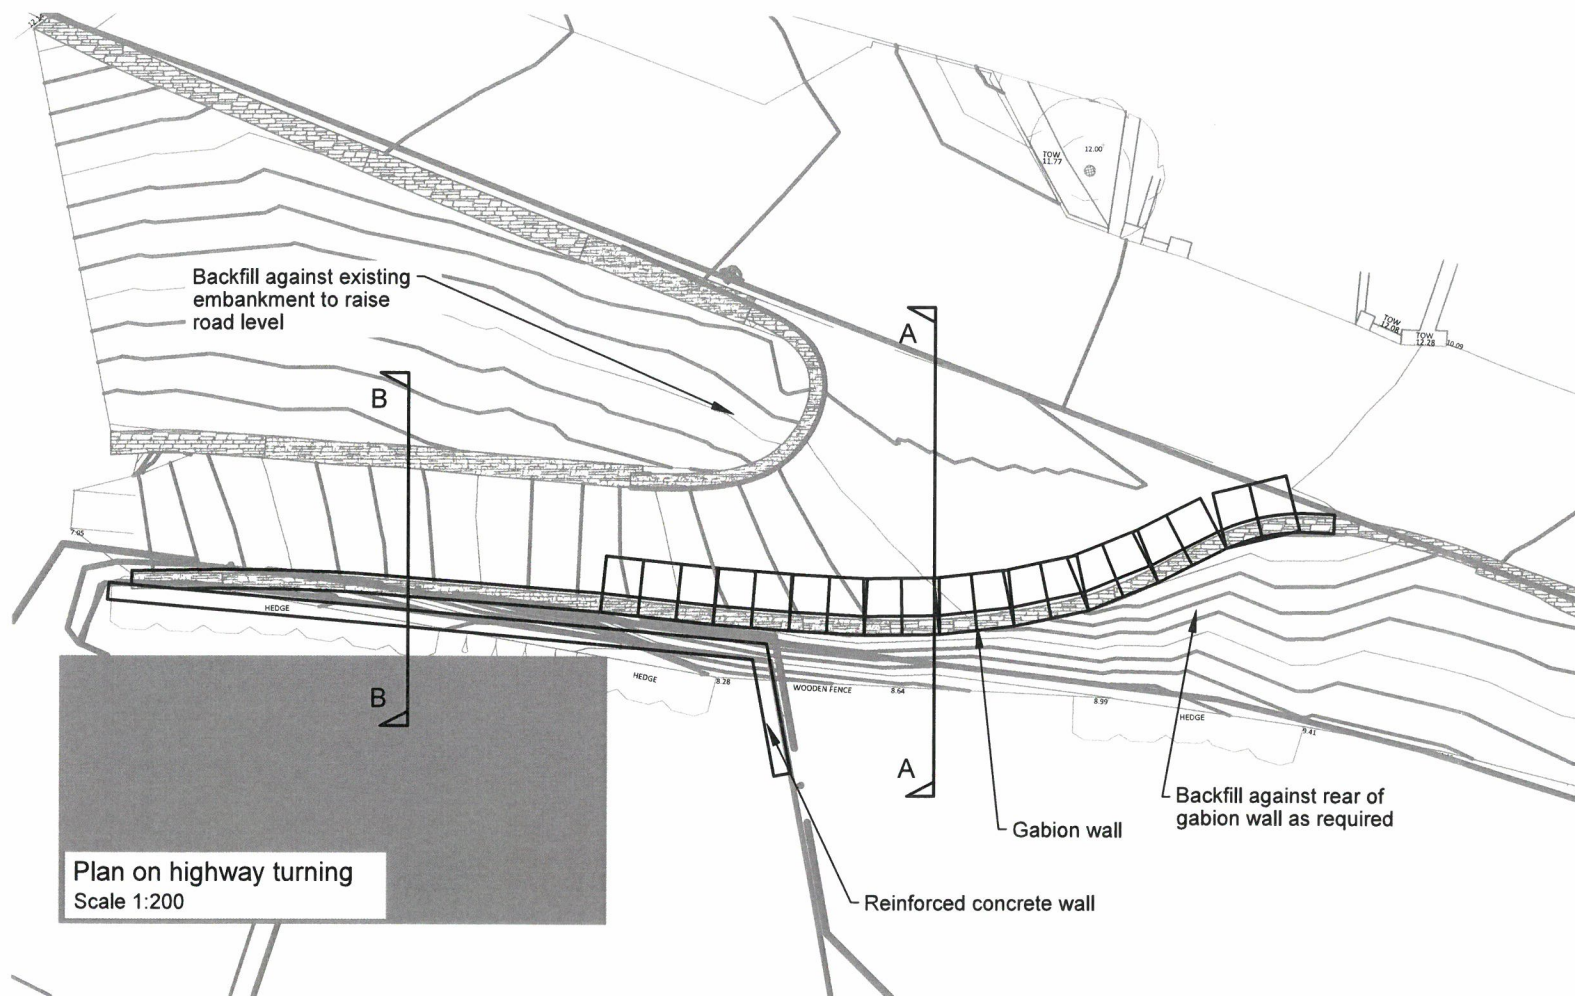

BARNARD
ENGINEERING LTD

Civil and Structural Engineers

		Project Land Adj. The Cottage, Garth	
		Client Bronwen Roberts	
Drawn	A Barnard	Date	14th Oct 2019
Scale	1:200 @ A3		Title Site Entrance
		Drawing number	19226-01
			rev. -