




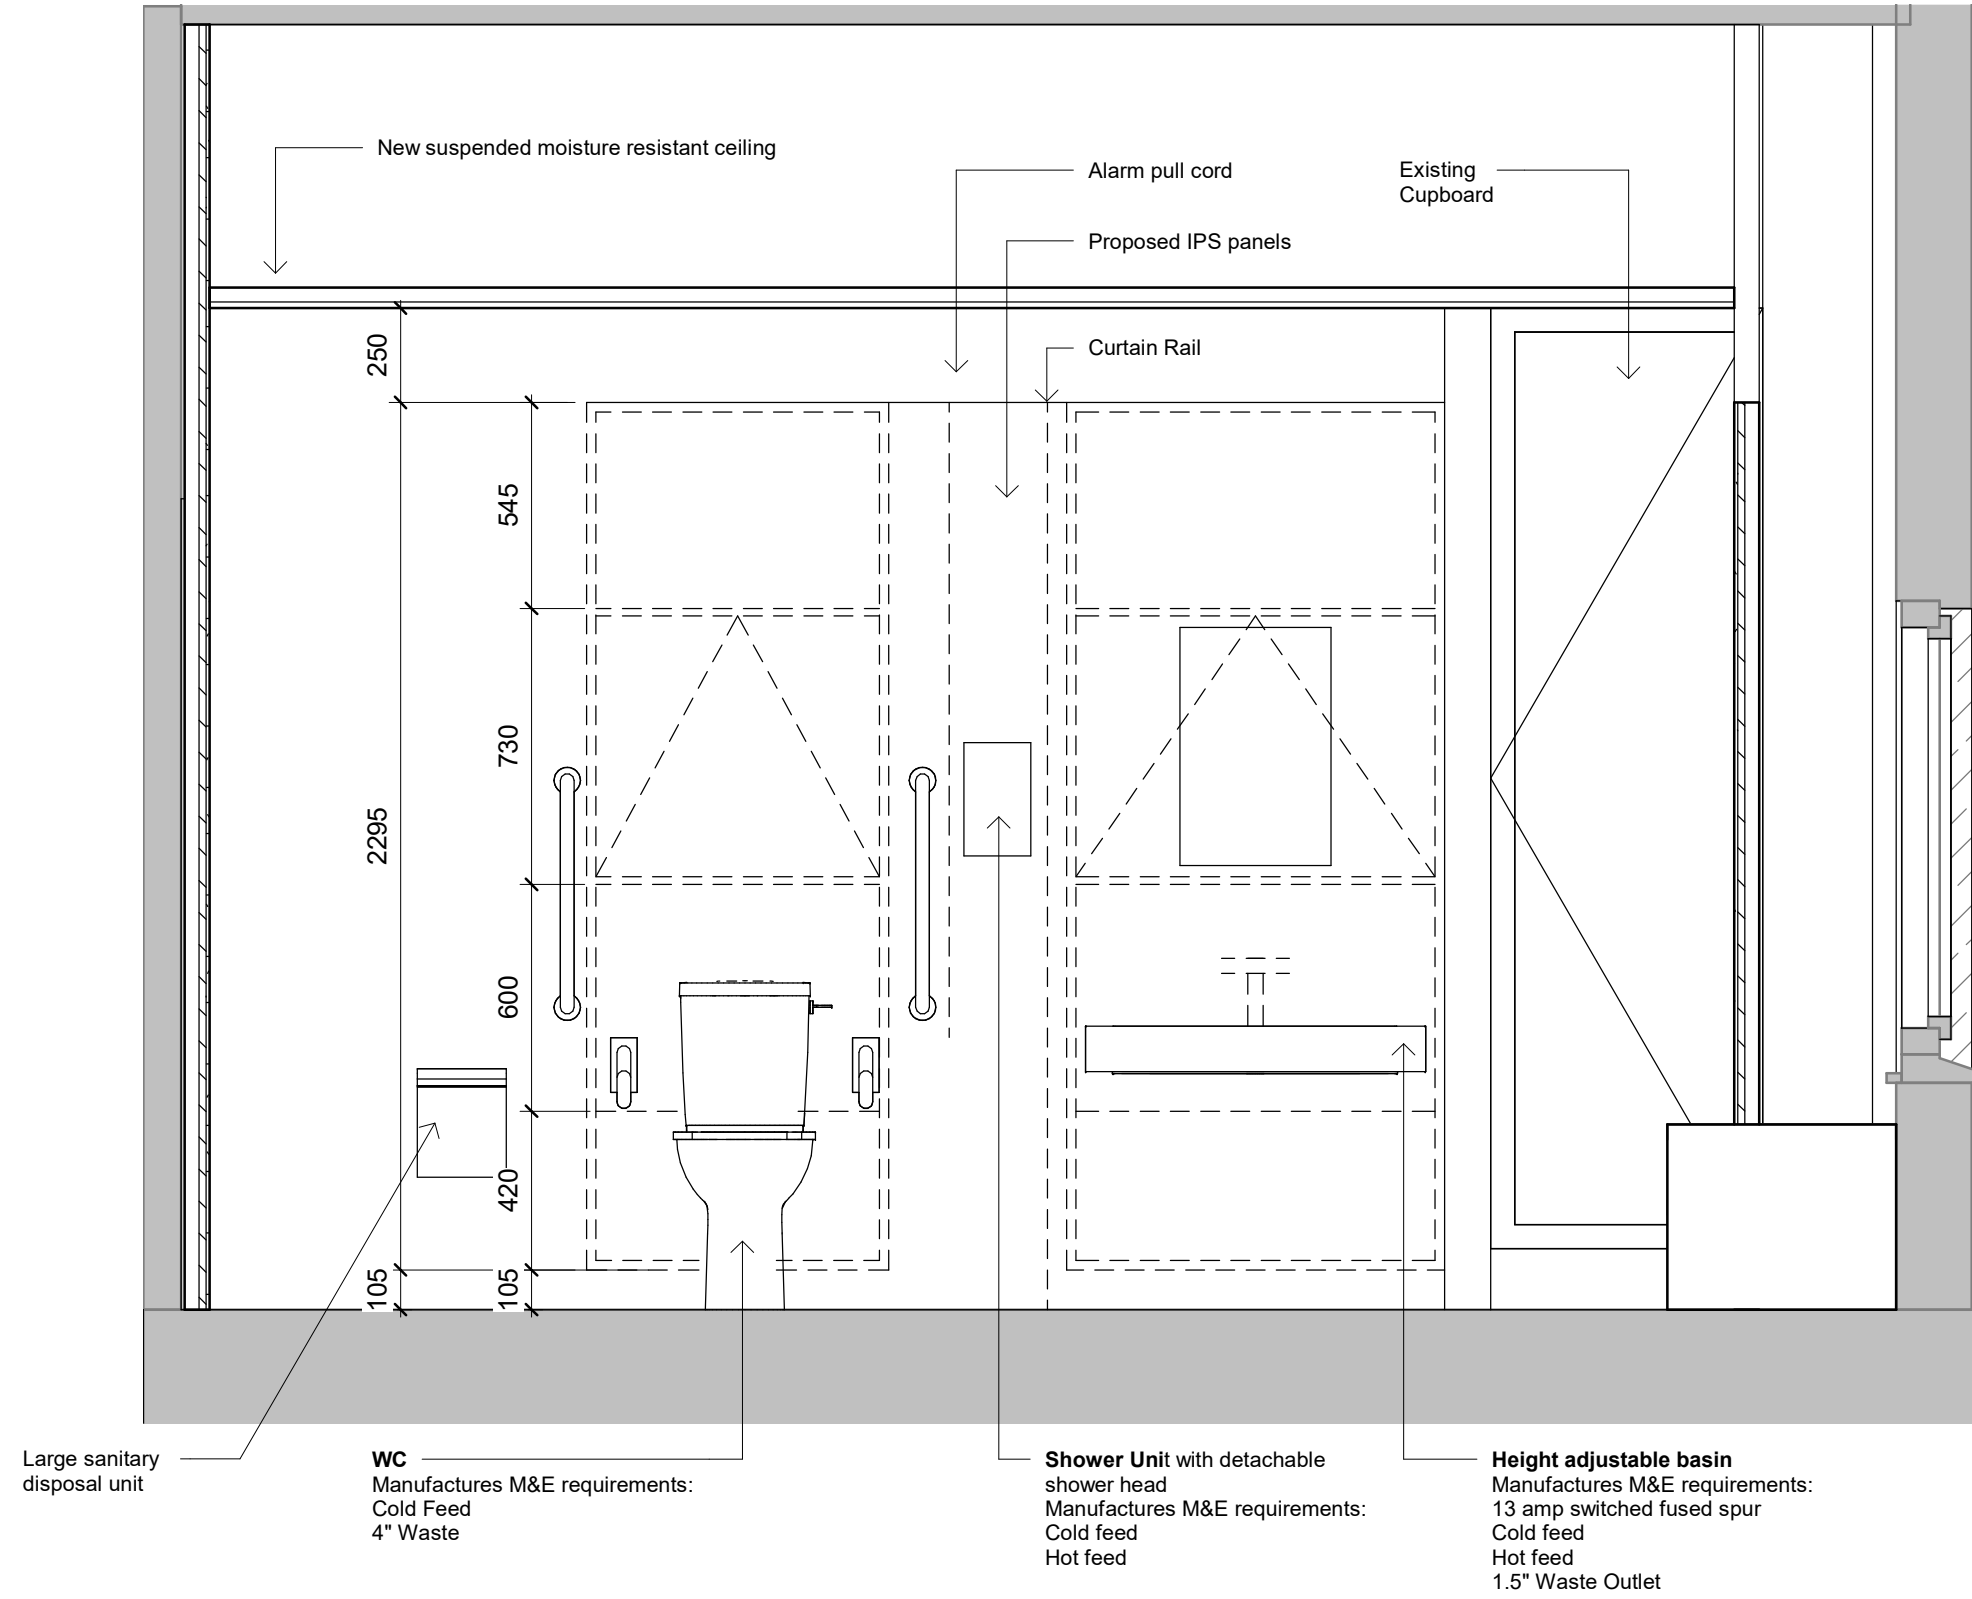


1 Elevation 1
1 : 20

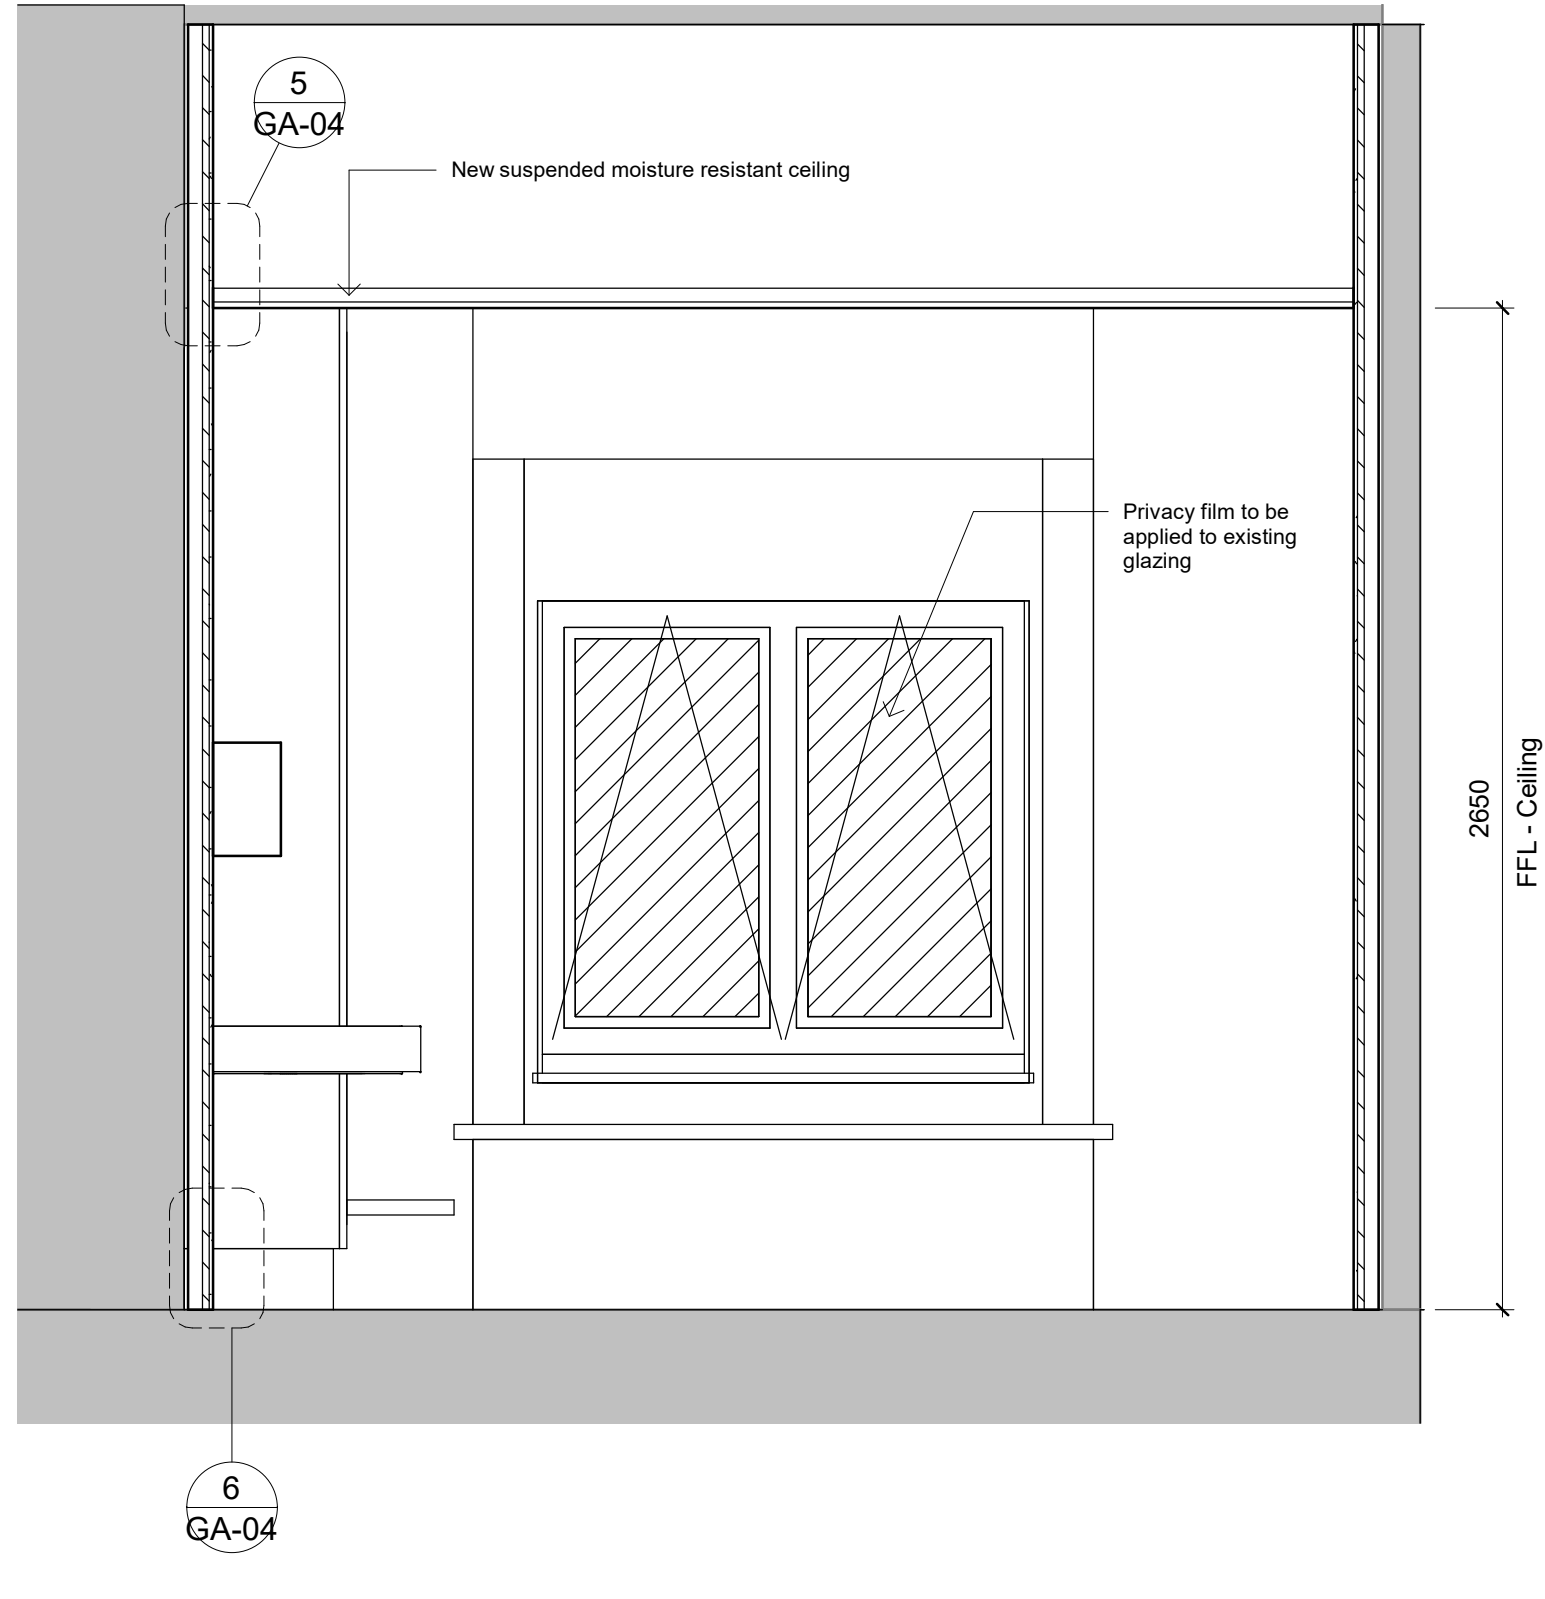

2 Elevation 2
1 : 20

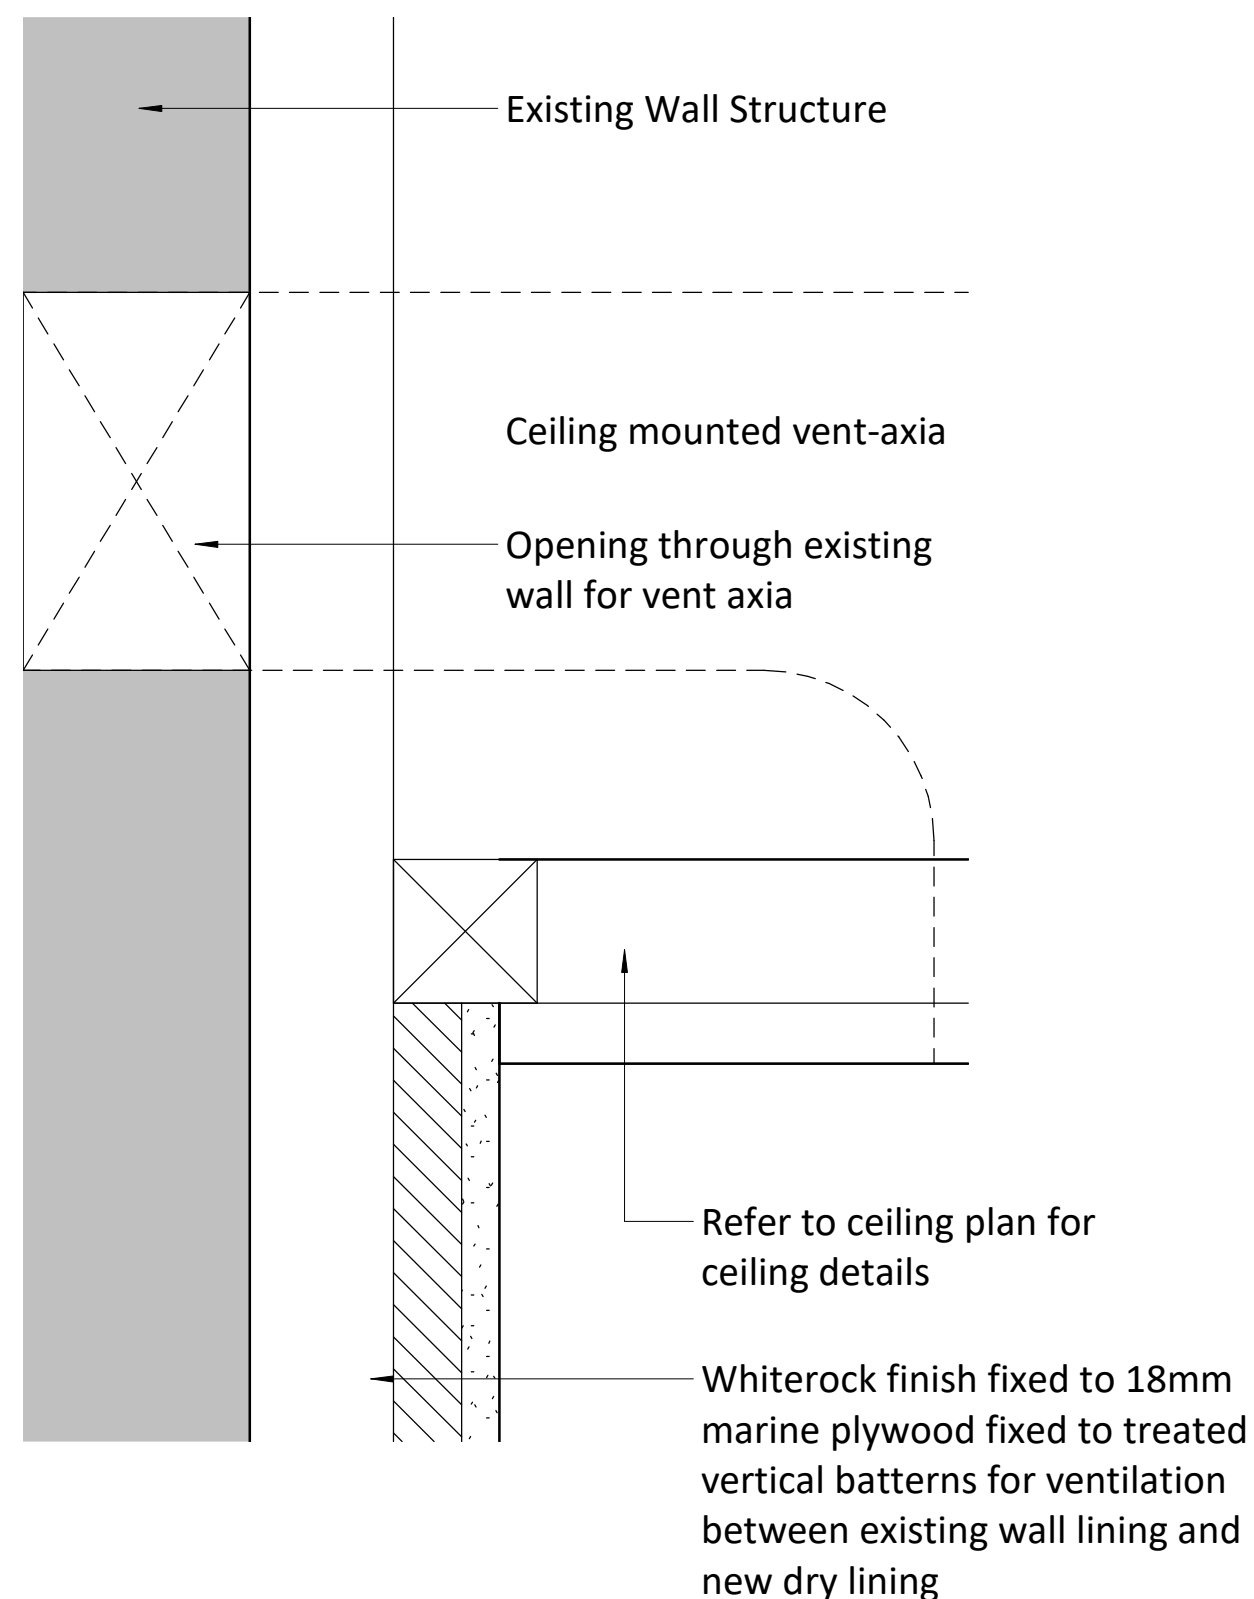


5 Lining Head Detail
1 : 2

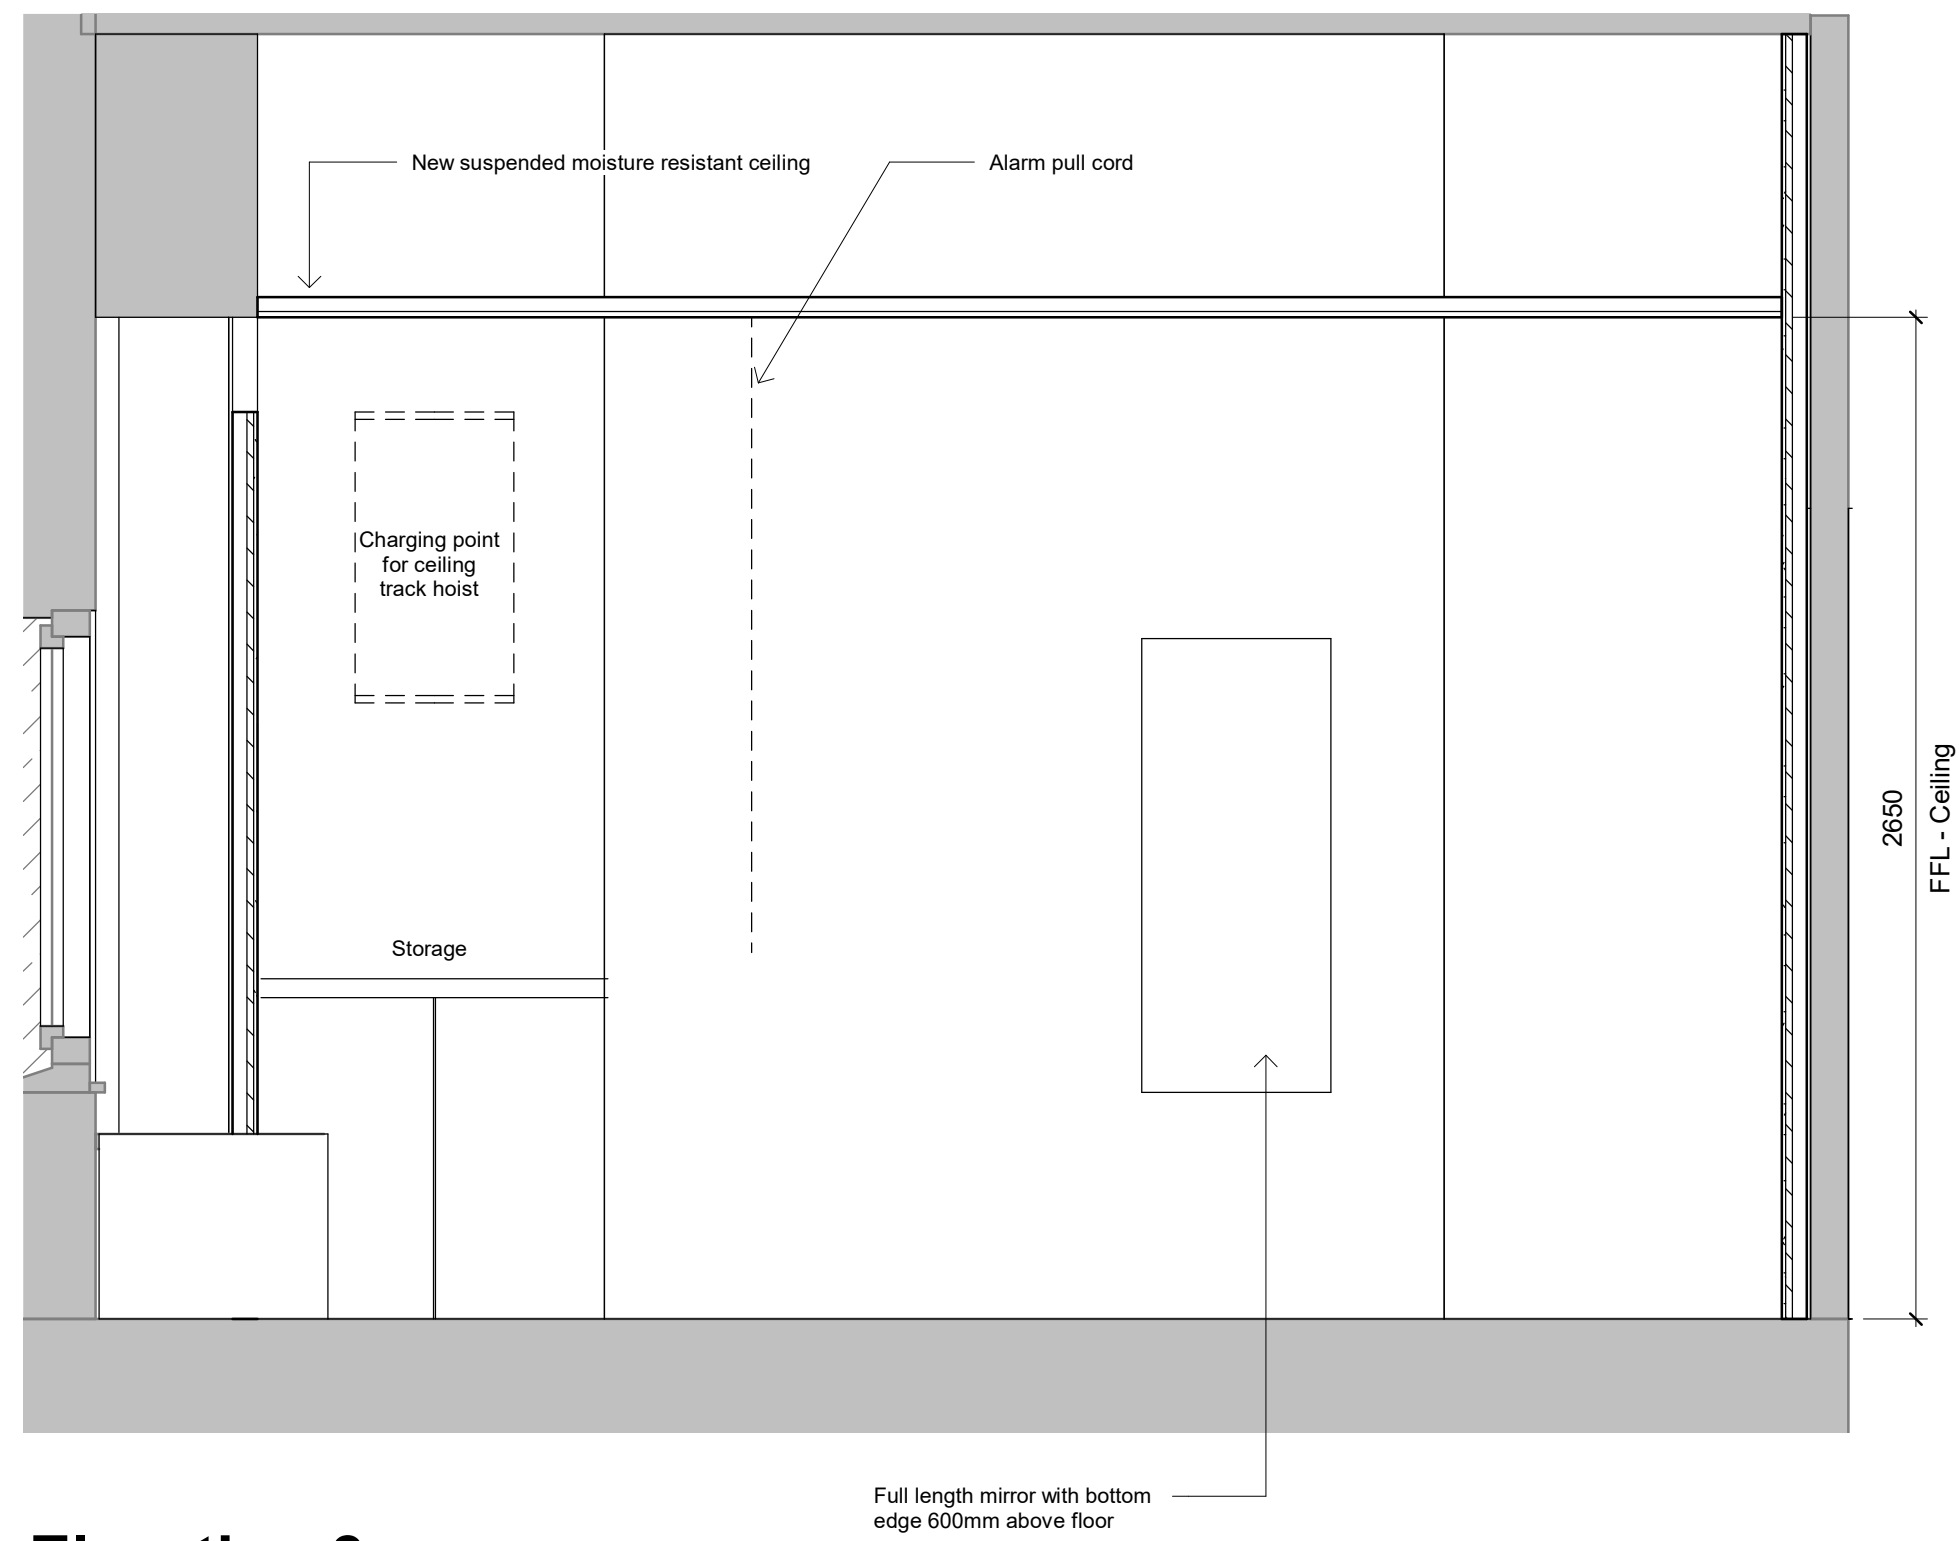

3 Elevation 3
1 : 20



4 Elevation 4
1 : 20

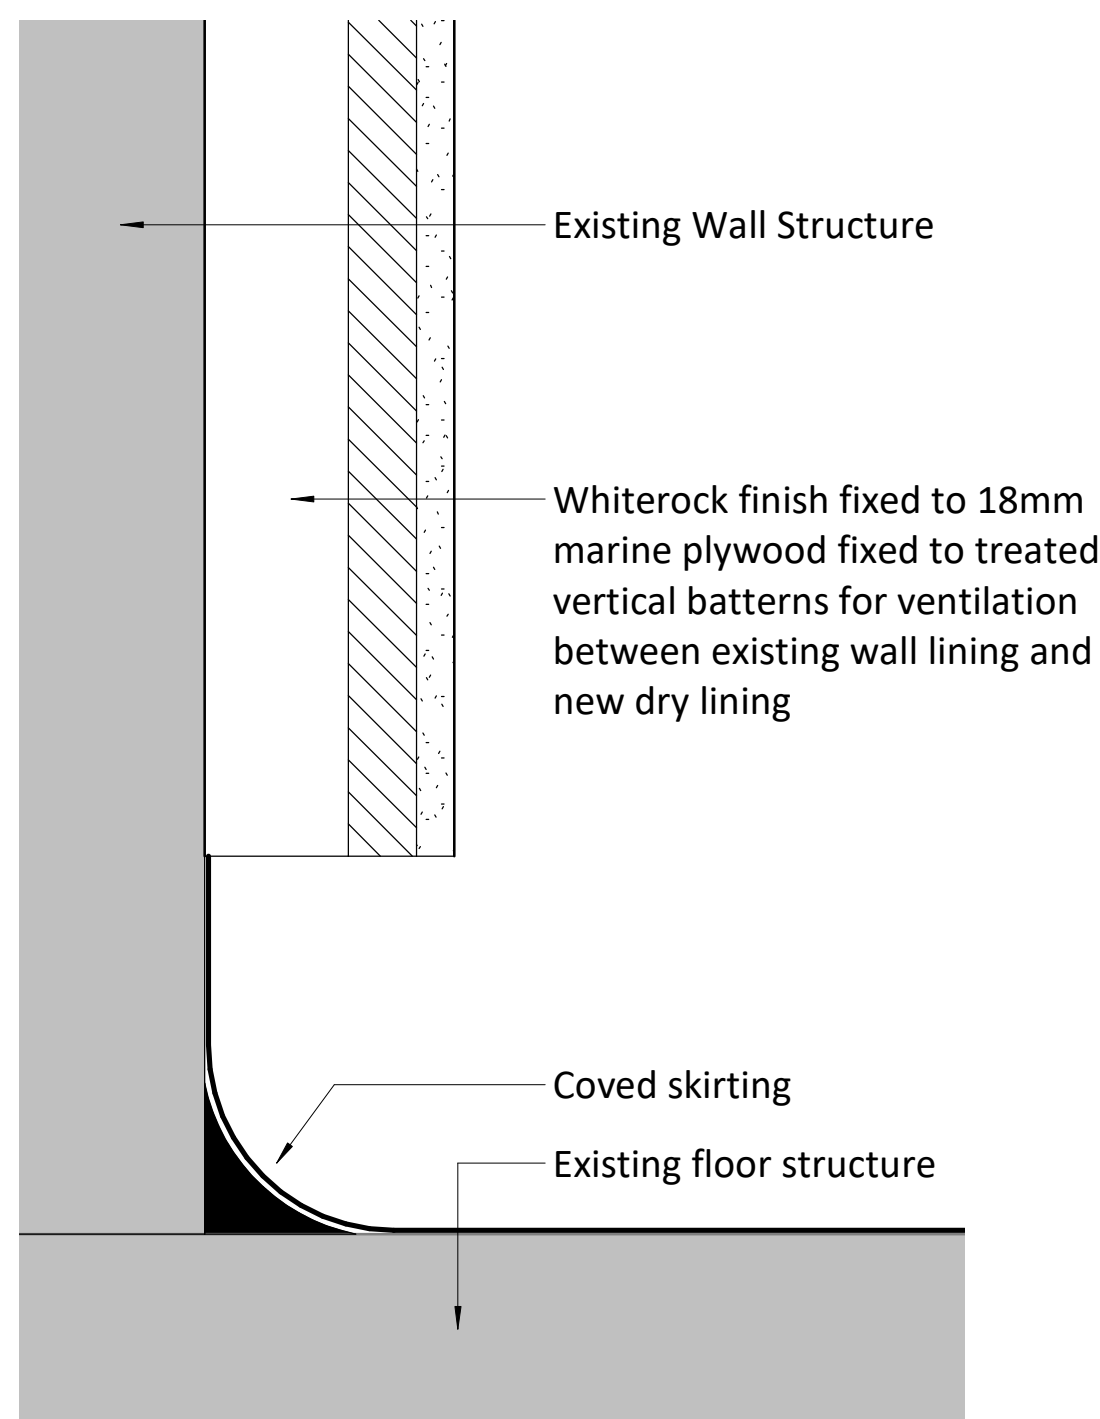

6 Lining Base Detail
1 : 2

- General Notes
1. Contractor to verify all dimensions and check level datums on site
 2. All of the designs are the sole property of TACP Architects Ltd and may not be used without their written agreement
 3. All prints, specifications and their copyright are the property of TACP Architects Ltd
 4. Do not scale off drawings
 5. All dimensions shall be checked on site before commencement of shop drawings, manufacture and all discrepancies must be reported to TACP Architects Ltd

Vent Axia Lo-Carbon Silhouette 100T fan(441625)
Internal Ceiling mounted fixture



External wall mounted fixture - brown kit (254100)



Revisions				
Rev	Date	Description	By	Check

Consultants

Client
Dynamic Charity

Project Title
Bradbury House

Drawing Title
GA Elevations

Scale
As indicated@A1 27/01/20 CT

Date
27/01/20 CT

Drawn By
MG

Checked By
Wrexham

Job Number
13054

Drawing Number
GA-04

Revision

TACP Architects Ltd
Pembroke House
Ellice Way, Wrexham Technology Park,
Wrexham, LL13 7YT
01978 291161
admin@tacparchitects.co.uk
www.tacparchitects.co.uk
Architecture • Interior Design • Healthcare Planning • Conservation • Masterplanning • Sustainable Design

