



This drawing is the property of CB ARCHITECTURAL DESIGN.
Copyright is reserved by them and the drawing issued on the condition that it is not copied, reproduced, retained or disclosed to any unauthorised person either wholly or in part without the written consent of CB ARCHITECTURAL DESIGN.


1. All dimensions to be verified on site prior to any shop works being commenced.
2. Any discrepancies to be reported to the Designer before any work is put in hand.
3. Do not scale from this drawing.
4. This drawing is to be read in conjunction with relevant consultants and specialists drawings.
5. This is a metric drawing.
6. Dimensions indicated thus "" are site dimensions and are to be adjusted onsite by the Contractor accordingly.

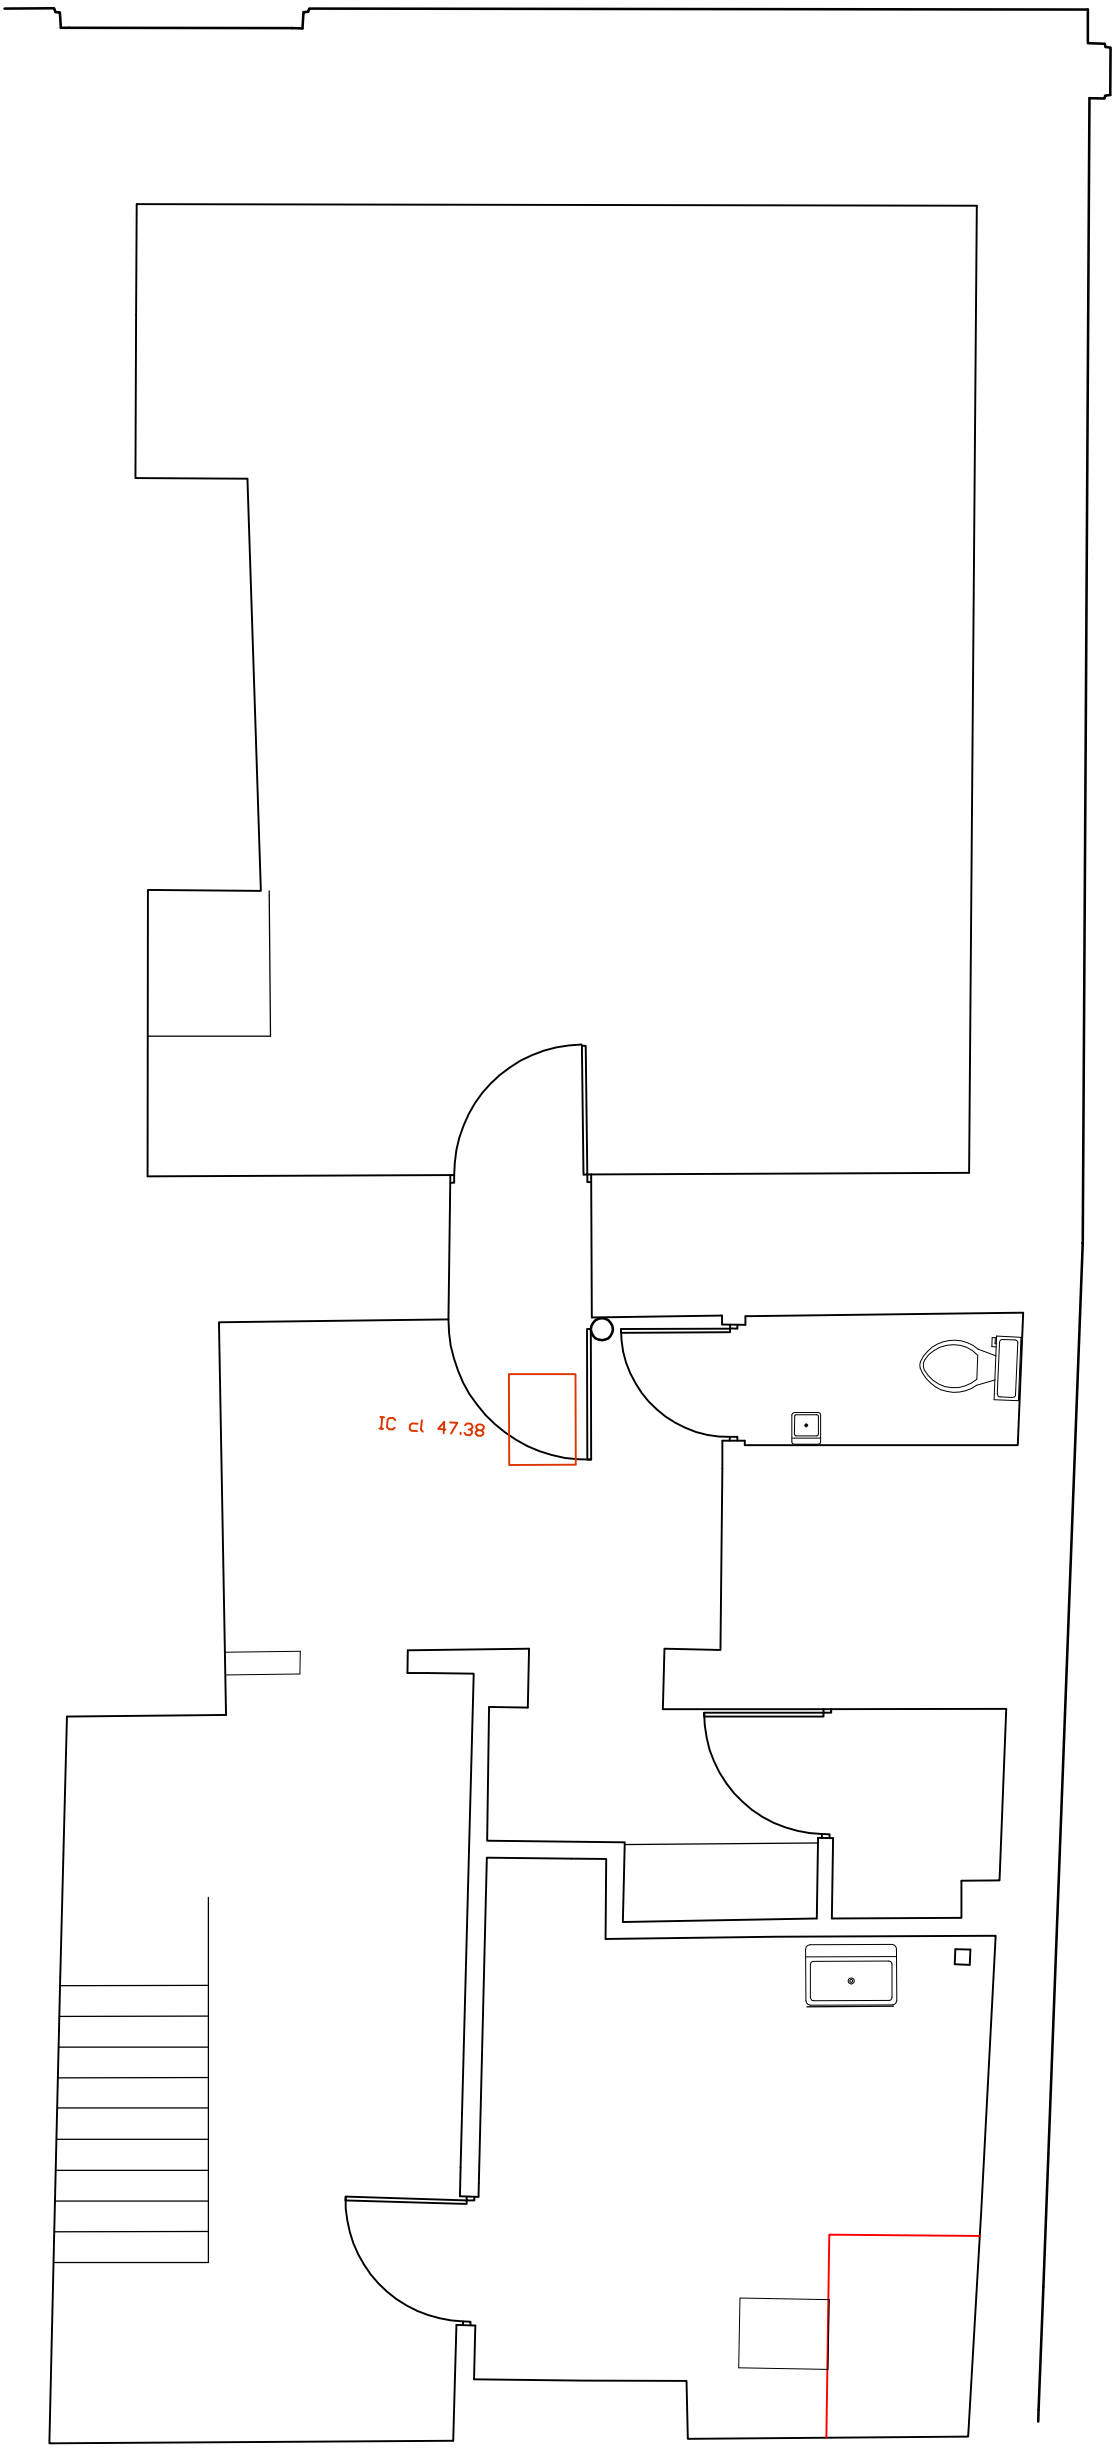


BASEMENT

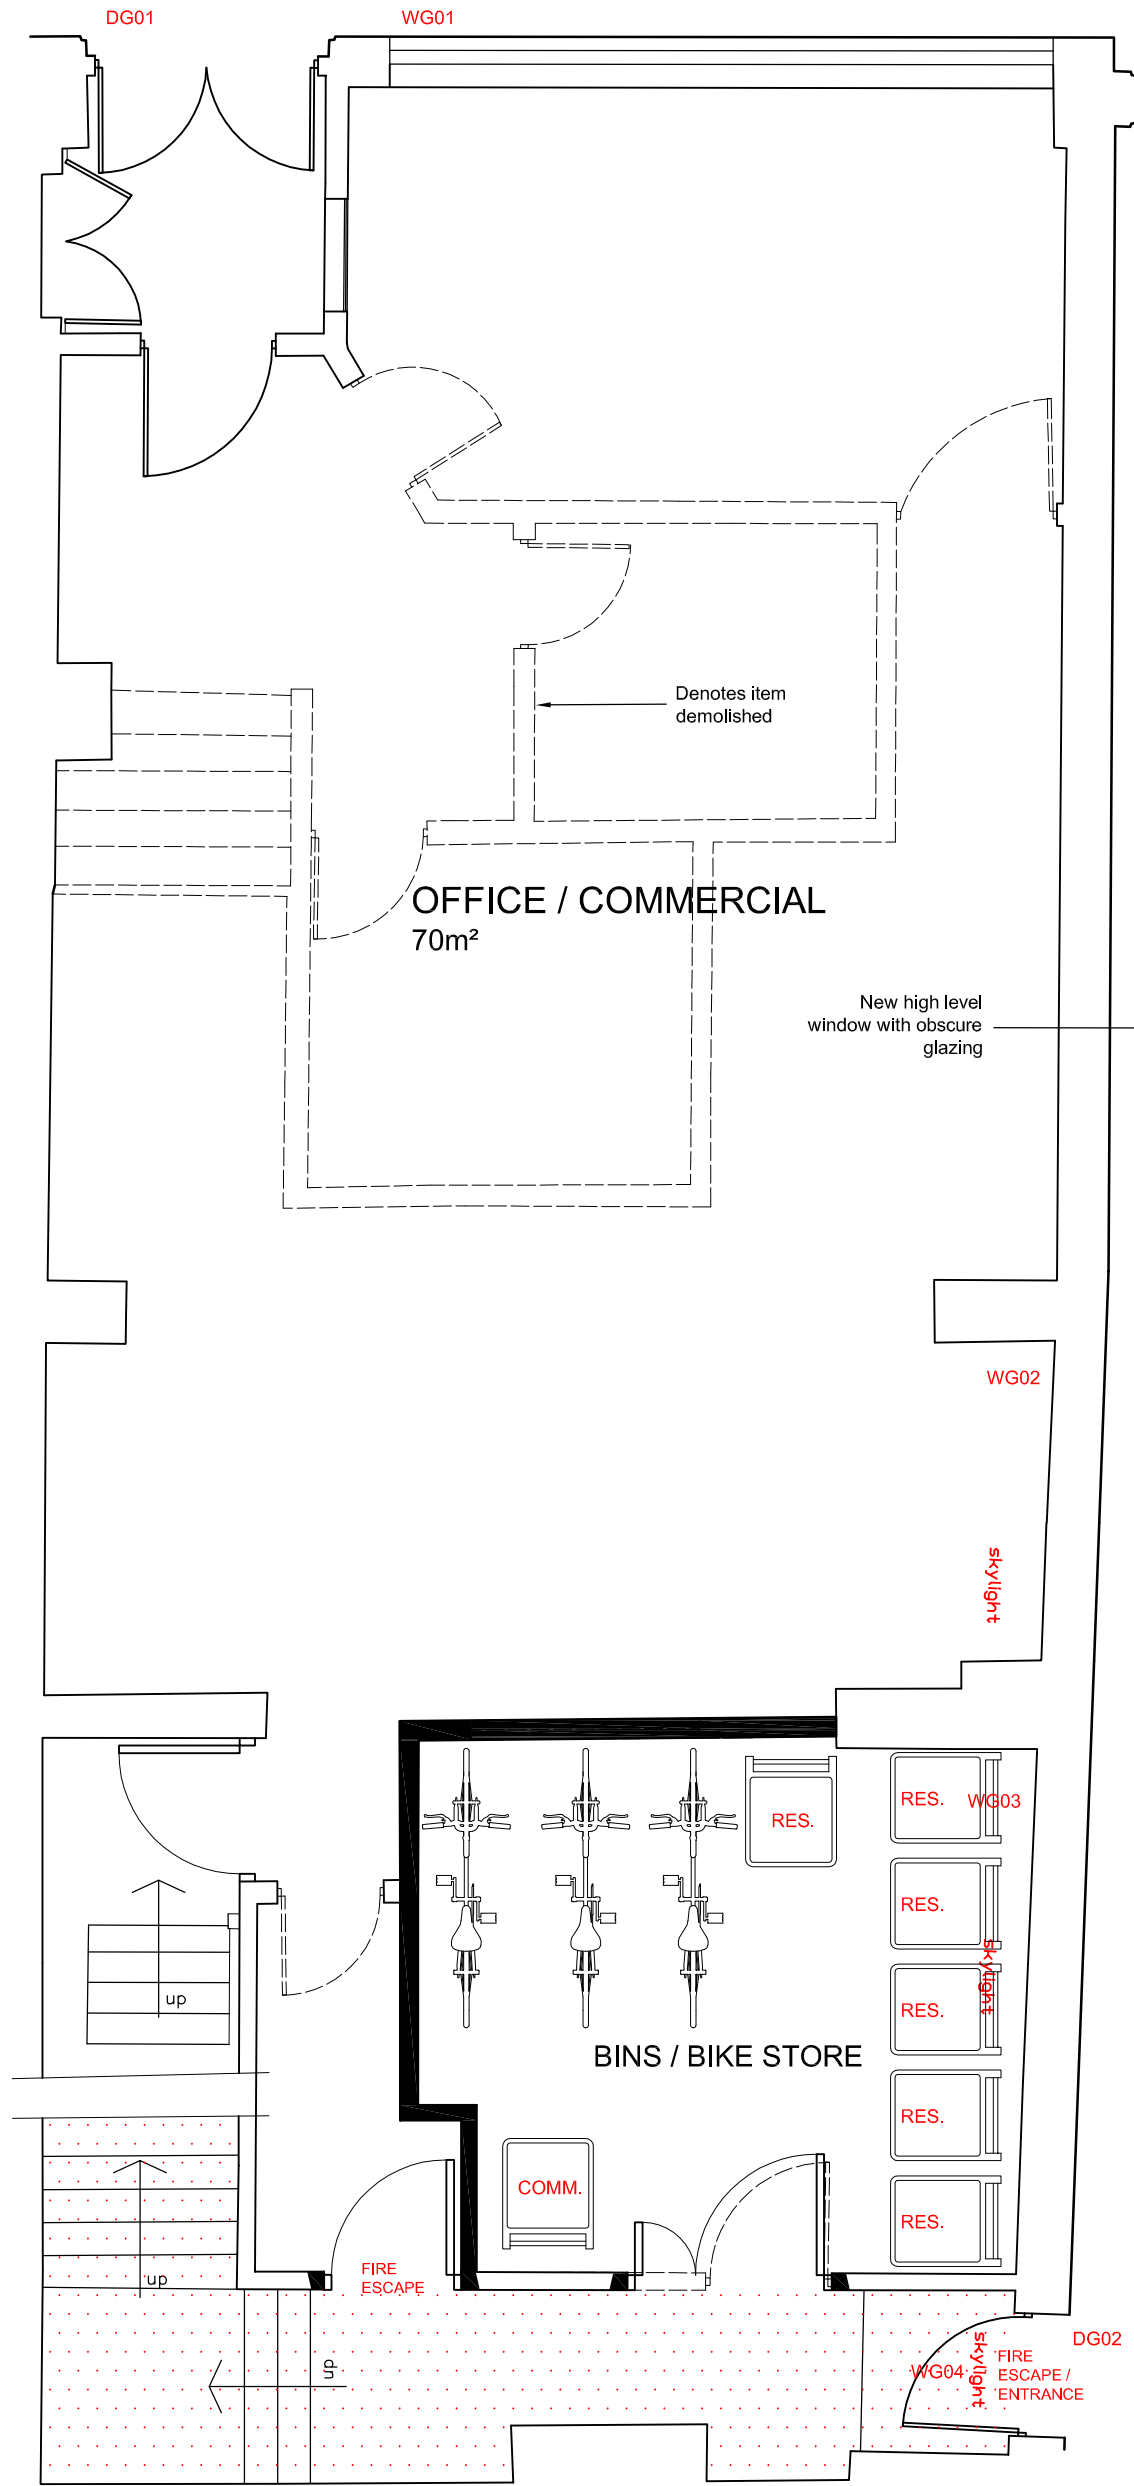

GROUND FLOOR

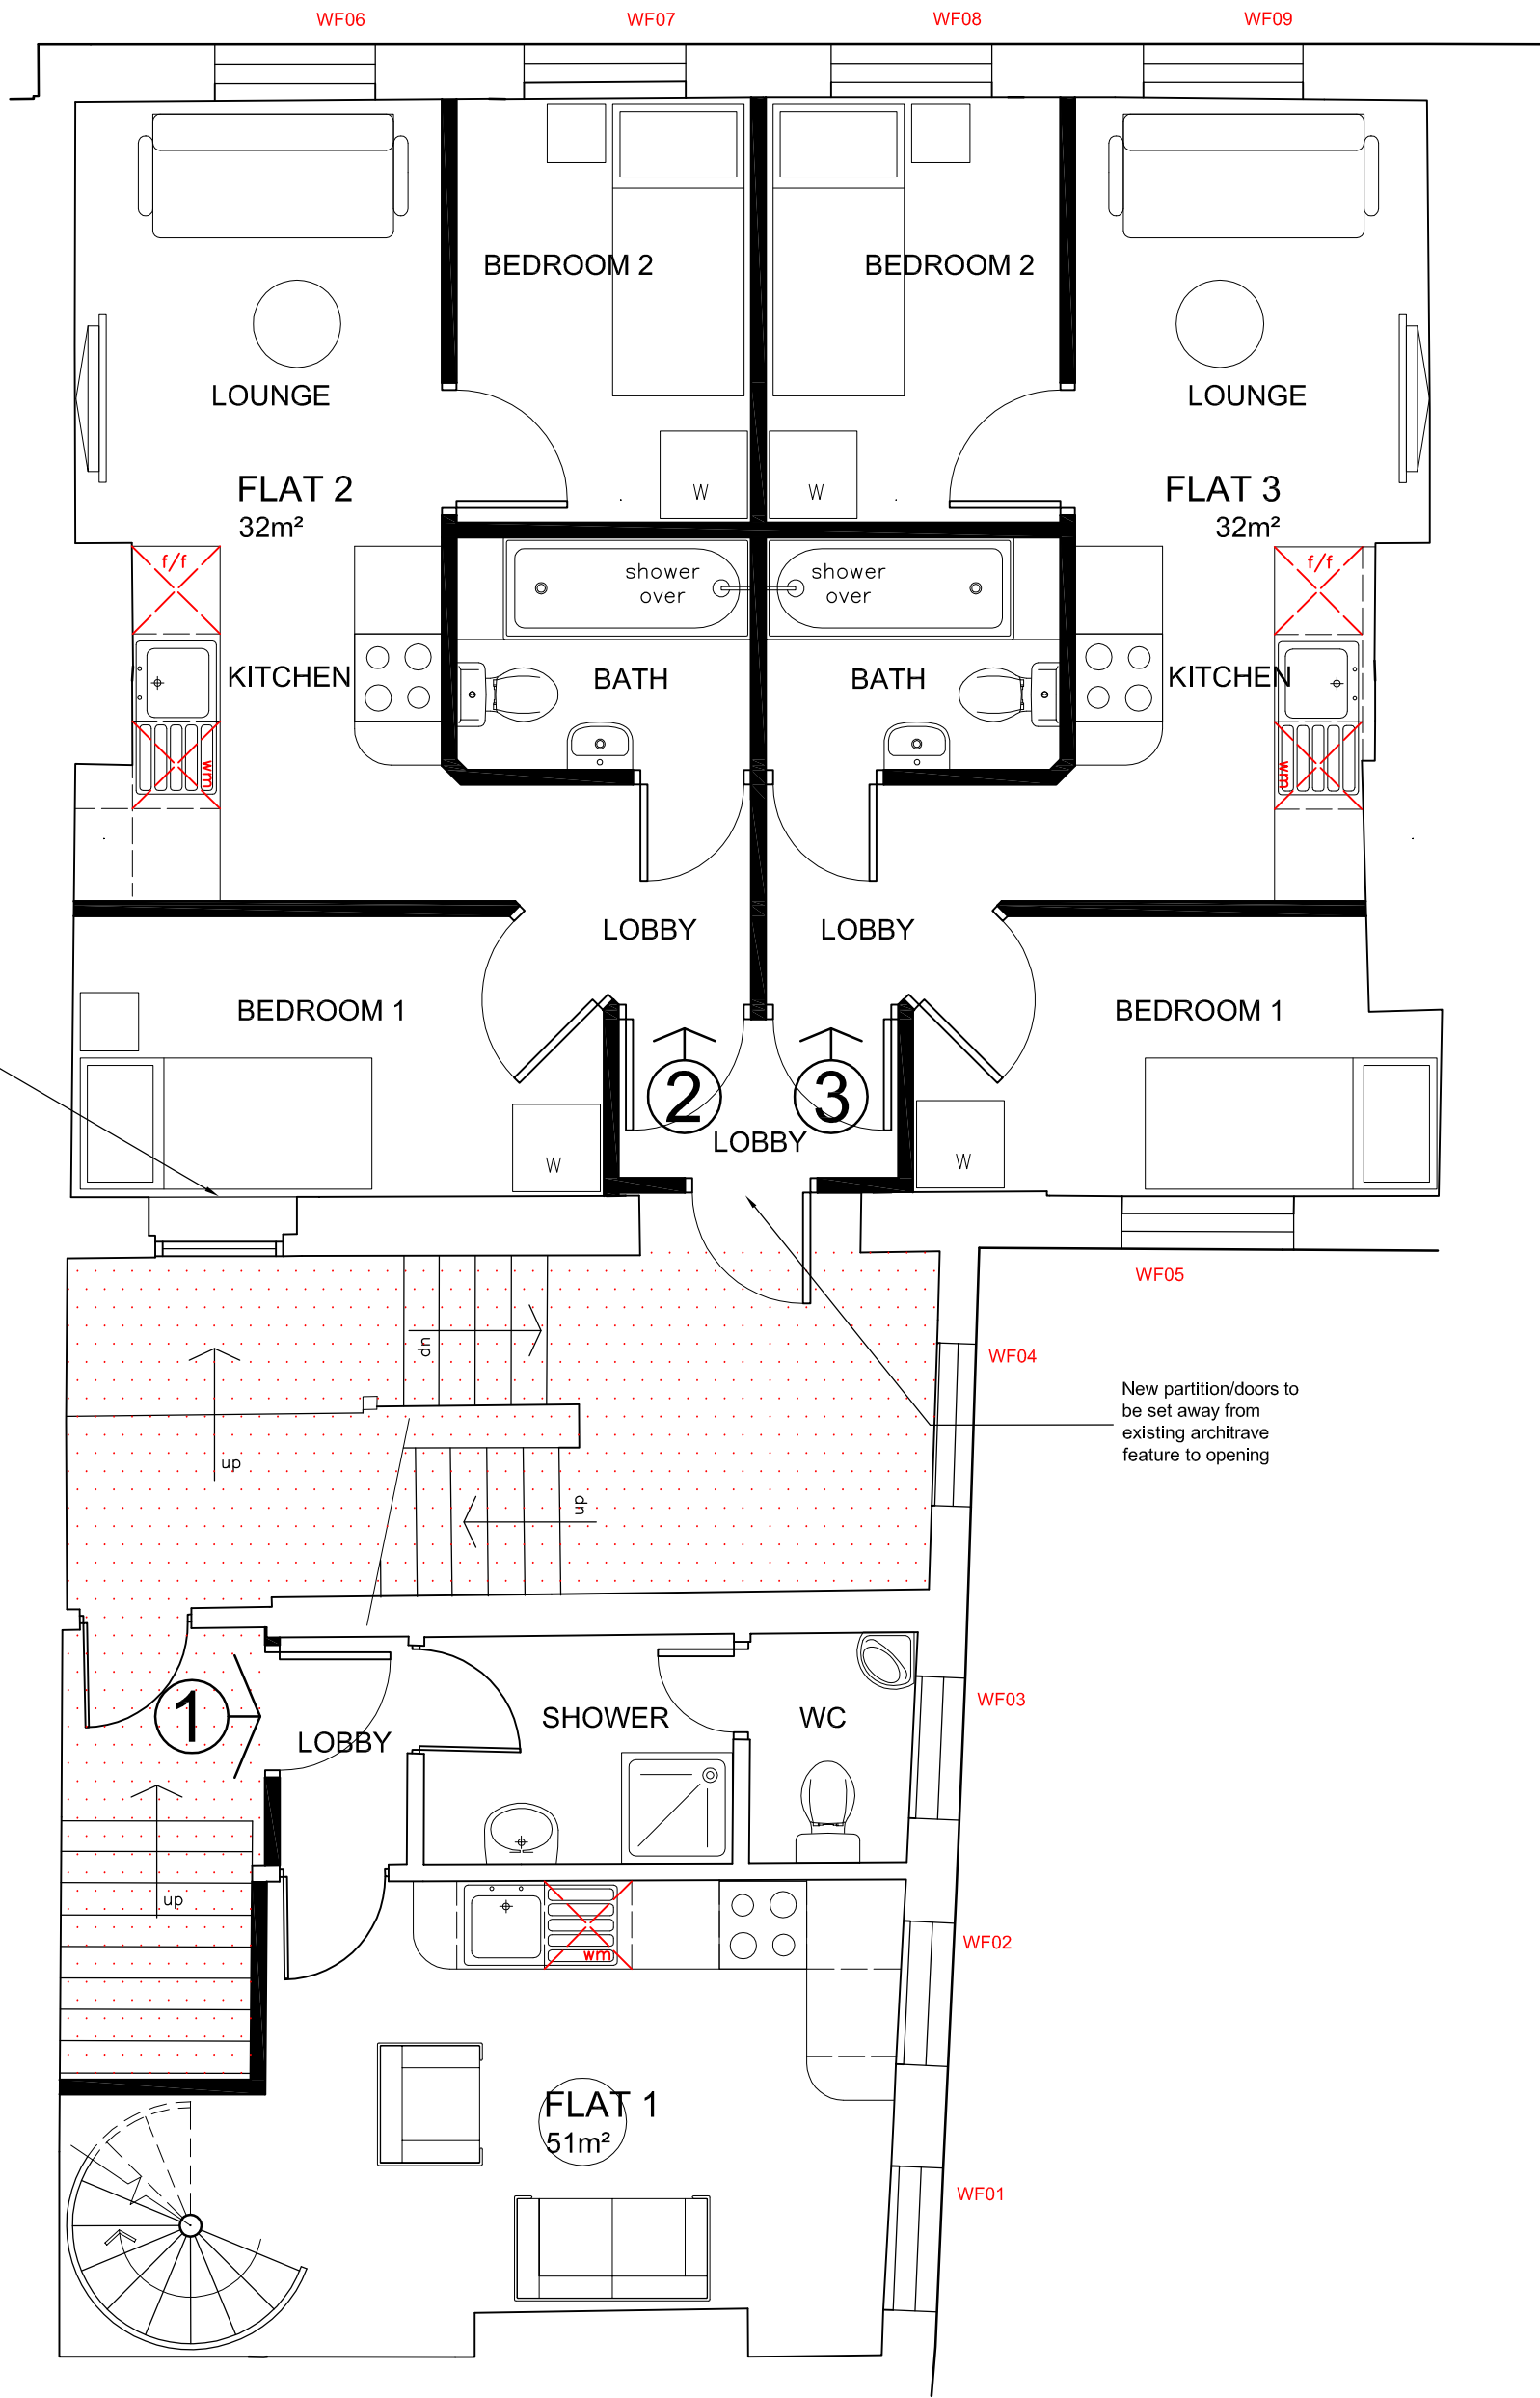

FIRST FLOOR

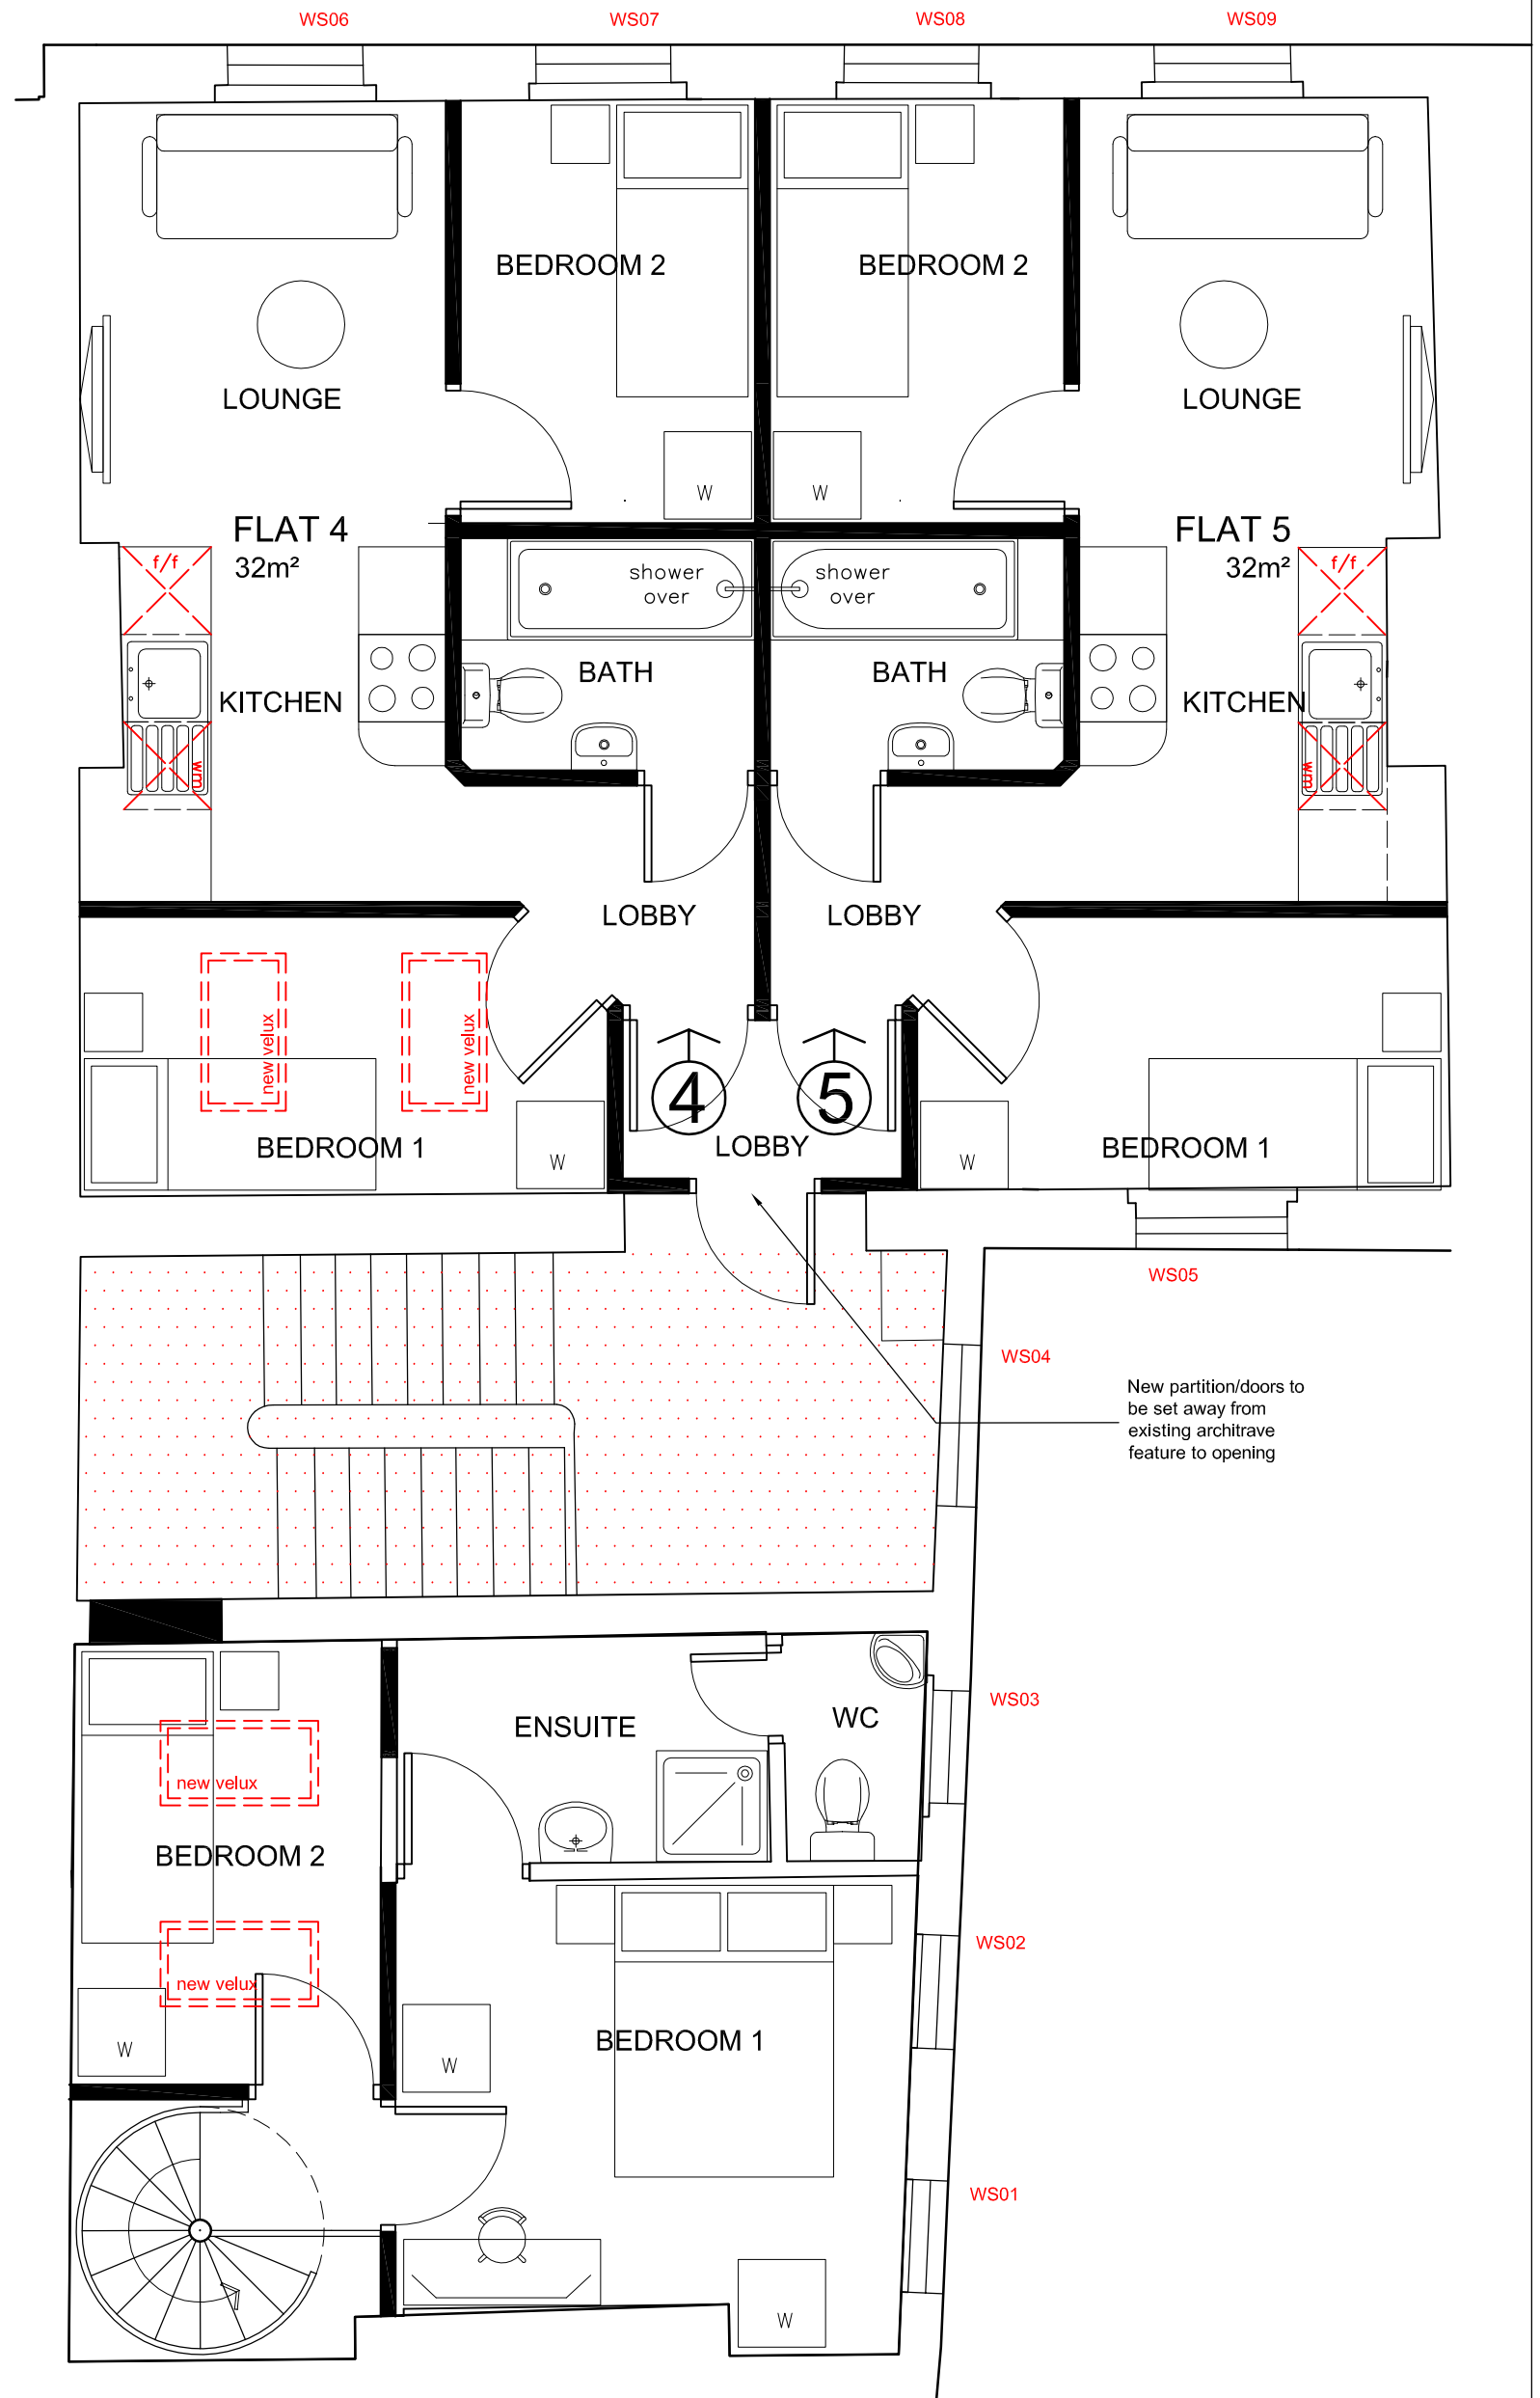

SECOND FLOOR

Schedule of Accomodation		
2 Bed	-	5 units

KEY:

Denotes 1 Hour Fire Resisting Protected Enclosure (Fire Escape)

0 10 20 50mm NATURAL SCALE

T: 07833 029535
E: info@cbarchitecturaldesign.co.uk
W: www.cbarchitecturaldesign.co.uk



Rev	Description	Drawn	Check
01	MAD SCHEMES LTD	01	01
Floor Plans AS PROPOSED			
Scale	1:50	Drawn	Others
Project	Change of Use 31 High Street Wrexham	Drawn No.	811/L(2)01
Rev	01	Check	01
Rev	01	Check	01

ORIGINAL DRAWING SIZE 841 x 594 (A1)