



- EXISTING WALLS
- PROPOSED WALLS

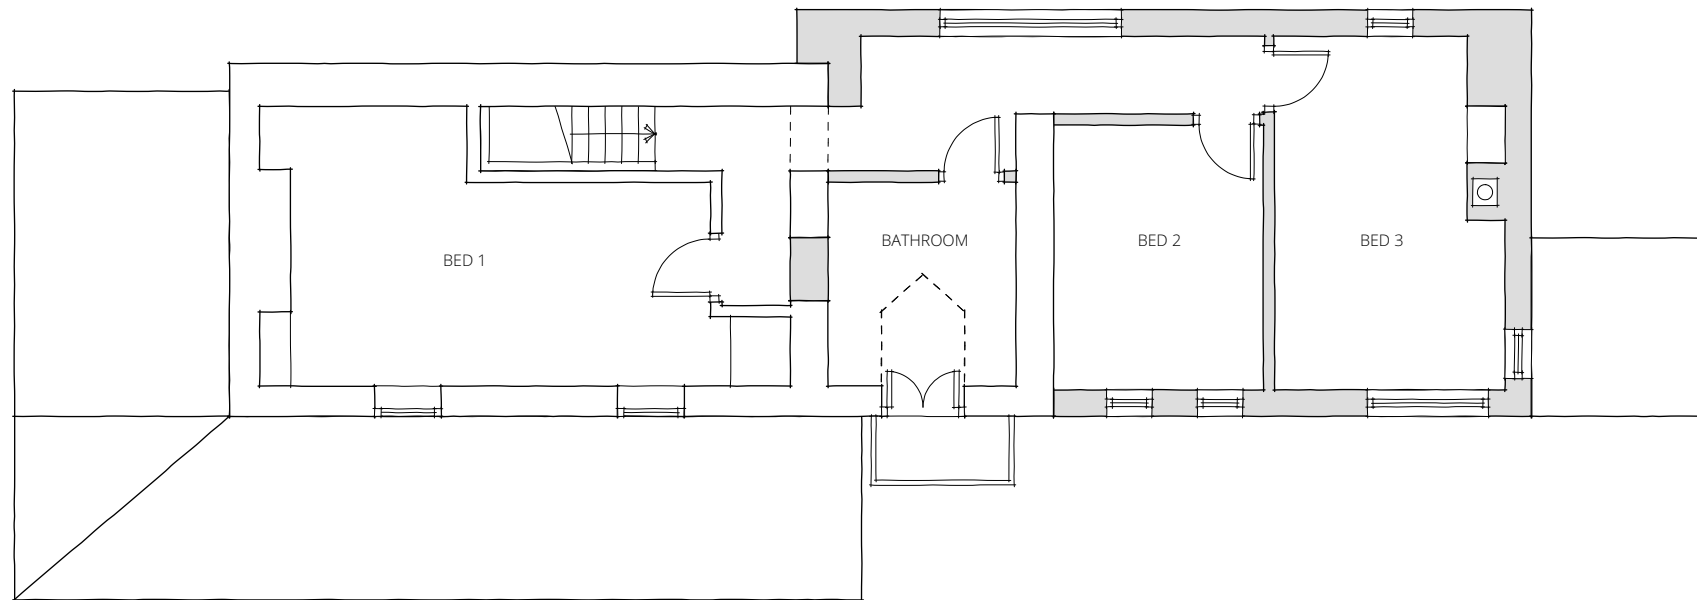

FIRST FLOOR

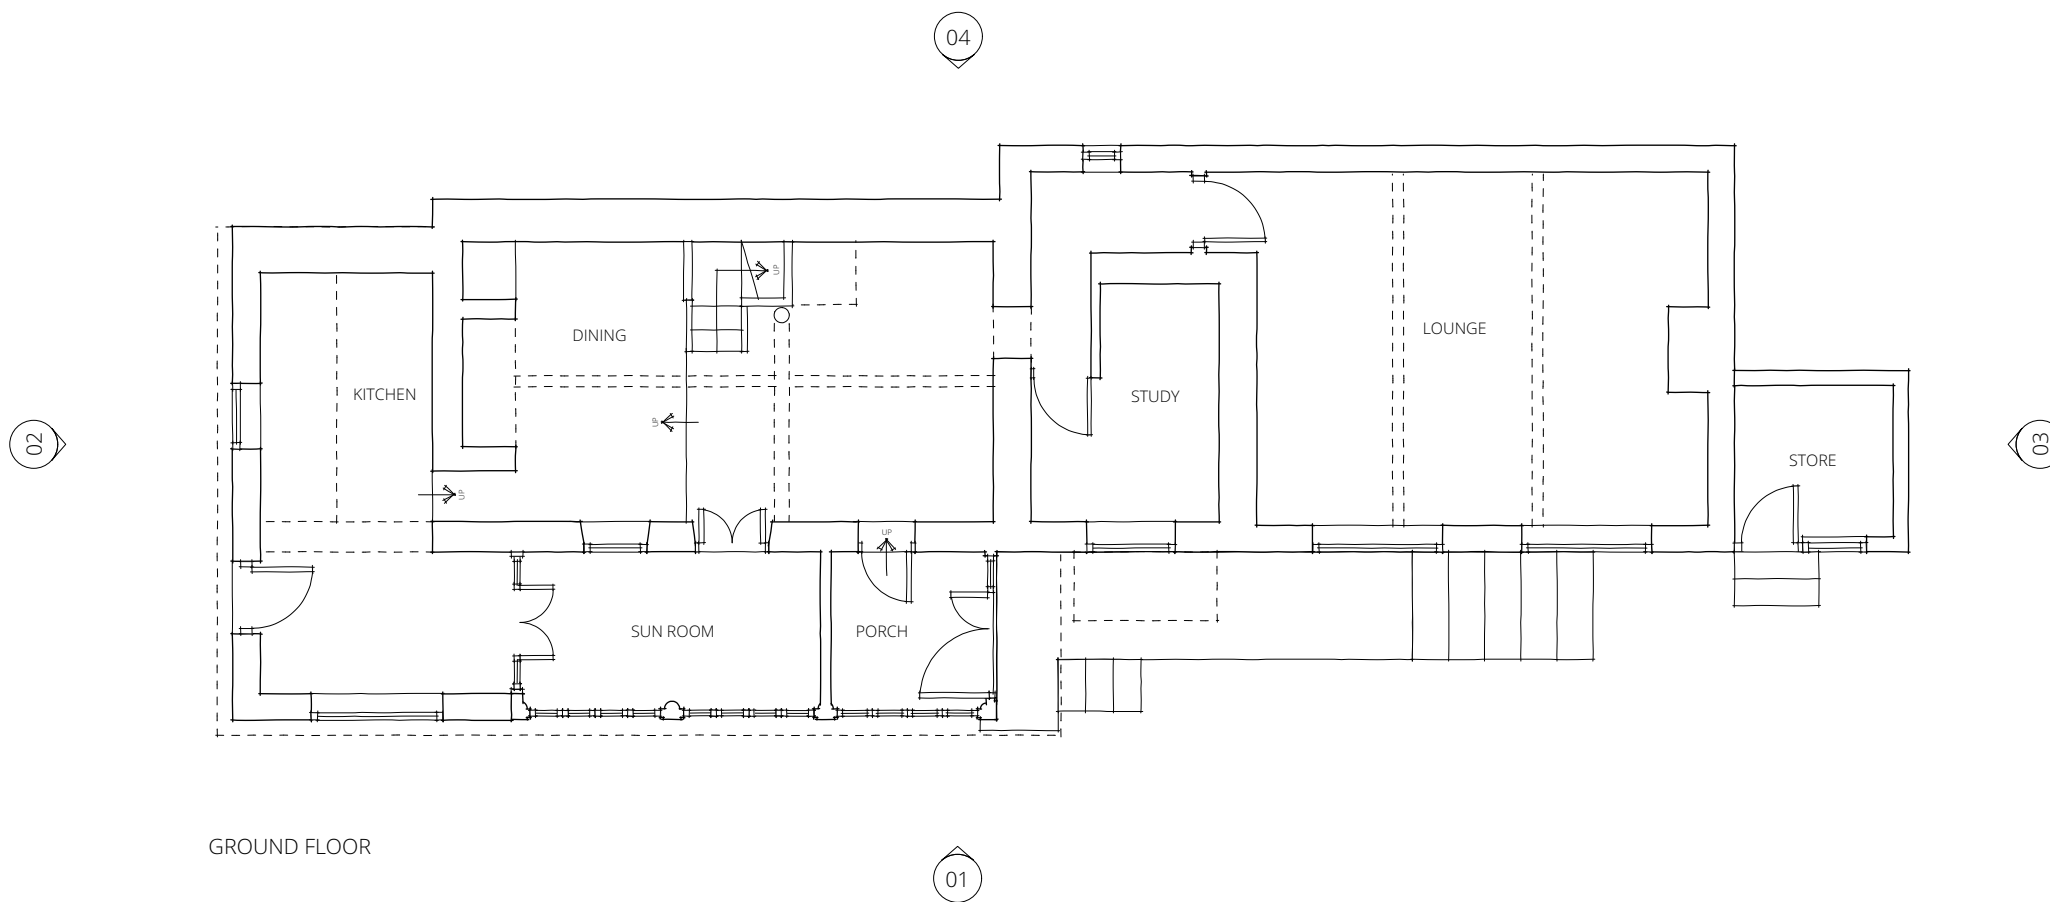

GROUND FLOOR

REV	DESCRIPTION	DATE
-	PLANNING	JAN 2020
A	PLANNING	MAR 2020

PROJECT No.	0007
PROJECT	3 GARTH OBREY
ADDRESS	PONTFADOG, LLANGOLLEN LL20 7AT

TITLE	PROPOSED PLANS
DRAWING No.	PL-05
REVISION	A