


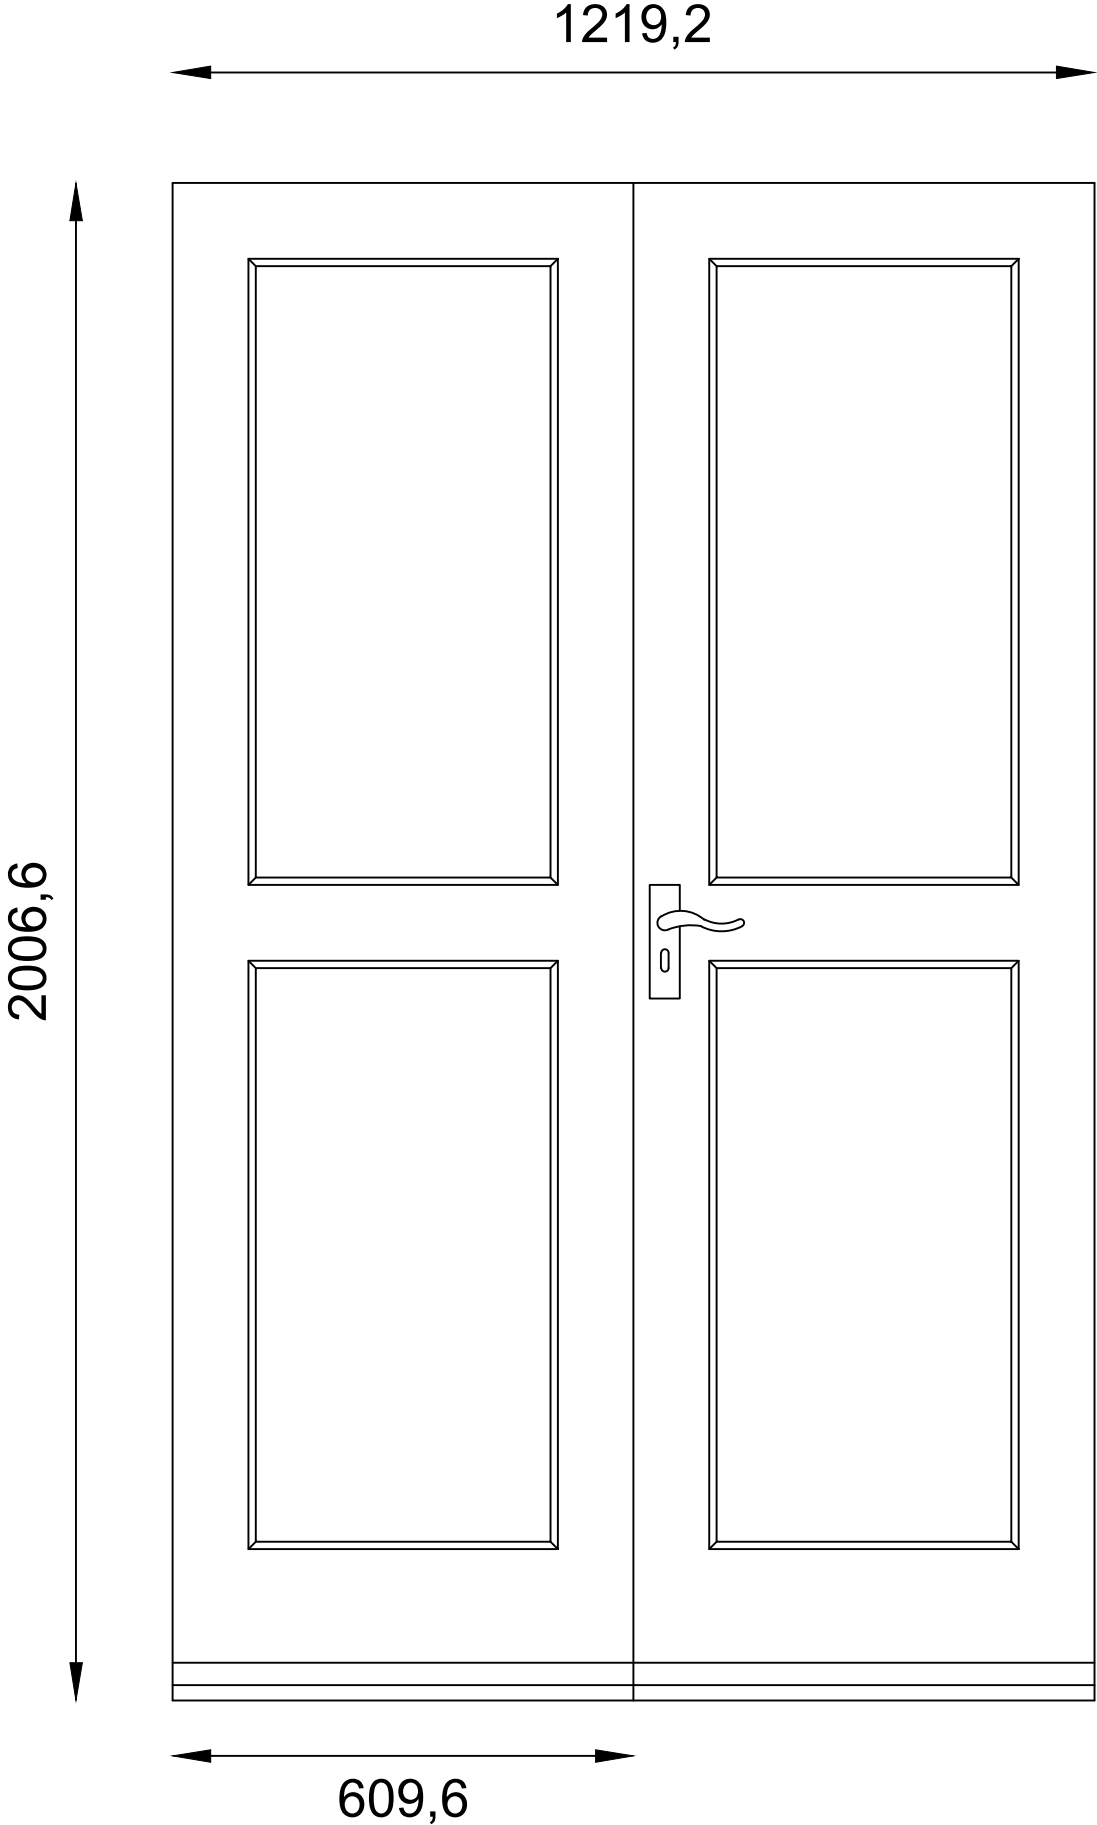

2No. rebated doors 1 $\frac{3}{4}$ thick
Mortice & tension constructed with
solid panel grooved into stiles.

Pressure treated timber primed with
undercoat and glossed to match existing.

Fitted with associated ironmongery to
match the existing.

Revisions	
No:	Description
LONG PULL 5 CHESTER STREET WREXHAM LL13 8BD	
Proposed Door	
Drwg No. P0719/15175/0.1	
Scale: 1:10 @ A3	Drawn: AW
1. CONTRACTOR TO CHECK & VERIFY ALL MEASUREMENTS AND DIMENSIONS BEFORE WORK COMMENCES. 2. THE CONTRACTOR IS TO CHECK IN ALL RESPECTS WITH THE CURRENT BUILDING REGULATIONS (WREXHAM SPECIFICALLY) AND ON THIS DRAWING OR NOT. 3. THIS DRAWING MUST BE READ & CHECKED AGAINST ANY OTHER SPECIALIST DRAWINGS (STRUCTURAL, ETC.) 4. THIS DRAWING & THE BUILDING WORKS DEPARTMENTS ARE THE PROPERTY OF THE COMPANY & MAY NOT BE REPRODUCED WITHOUT WRITTEN PERMISSION.	
MARSTON'S INNS & TAVERNS, SURVEYORS DEPARTMENT, MARSTON'S HOUSE, BREWERY ROAD, WOLVERHAMPTON, WV1 4JT TEL : 01902 711811 FAX : 01902 778002	