


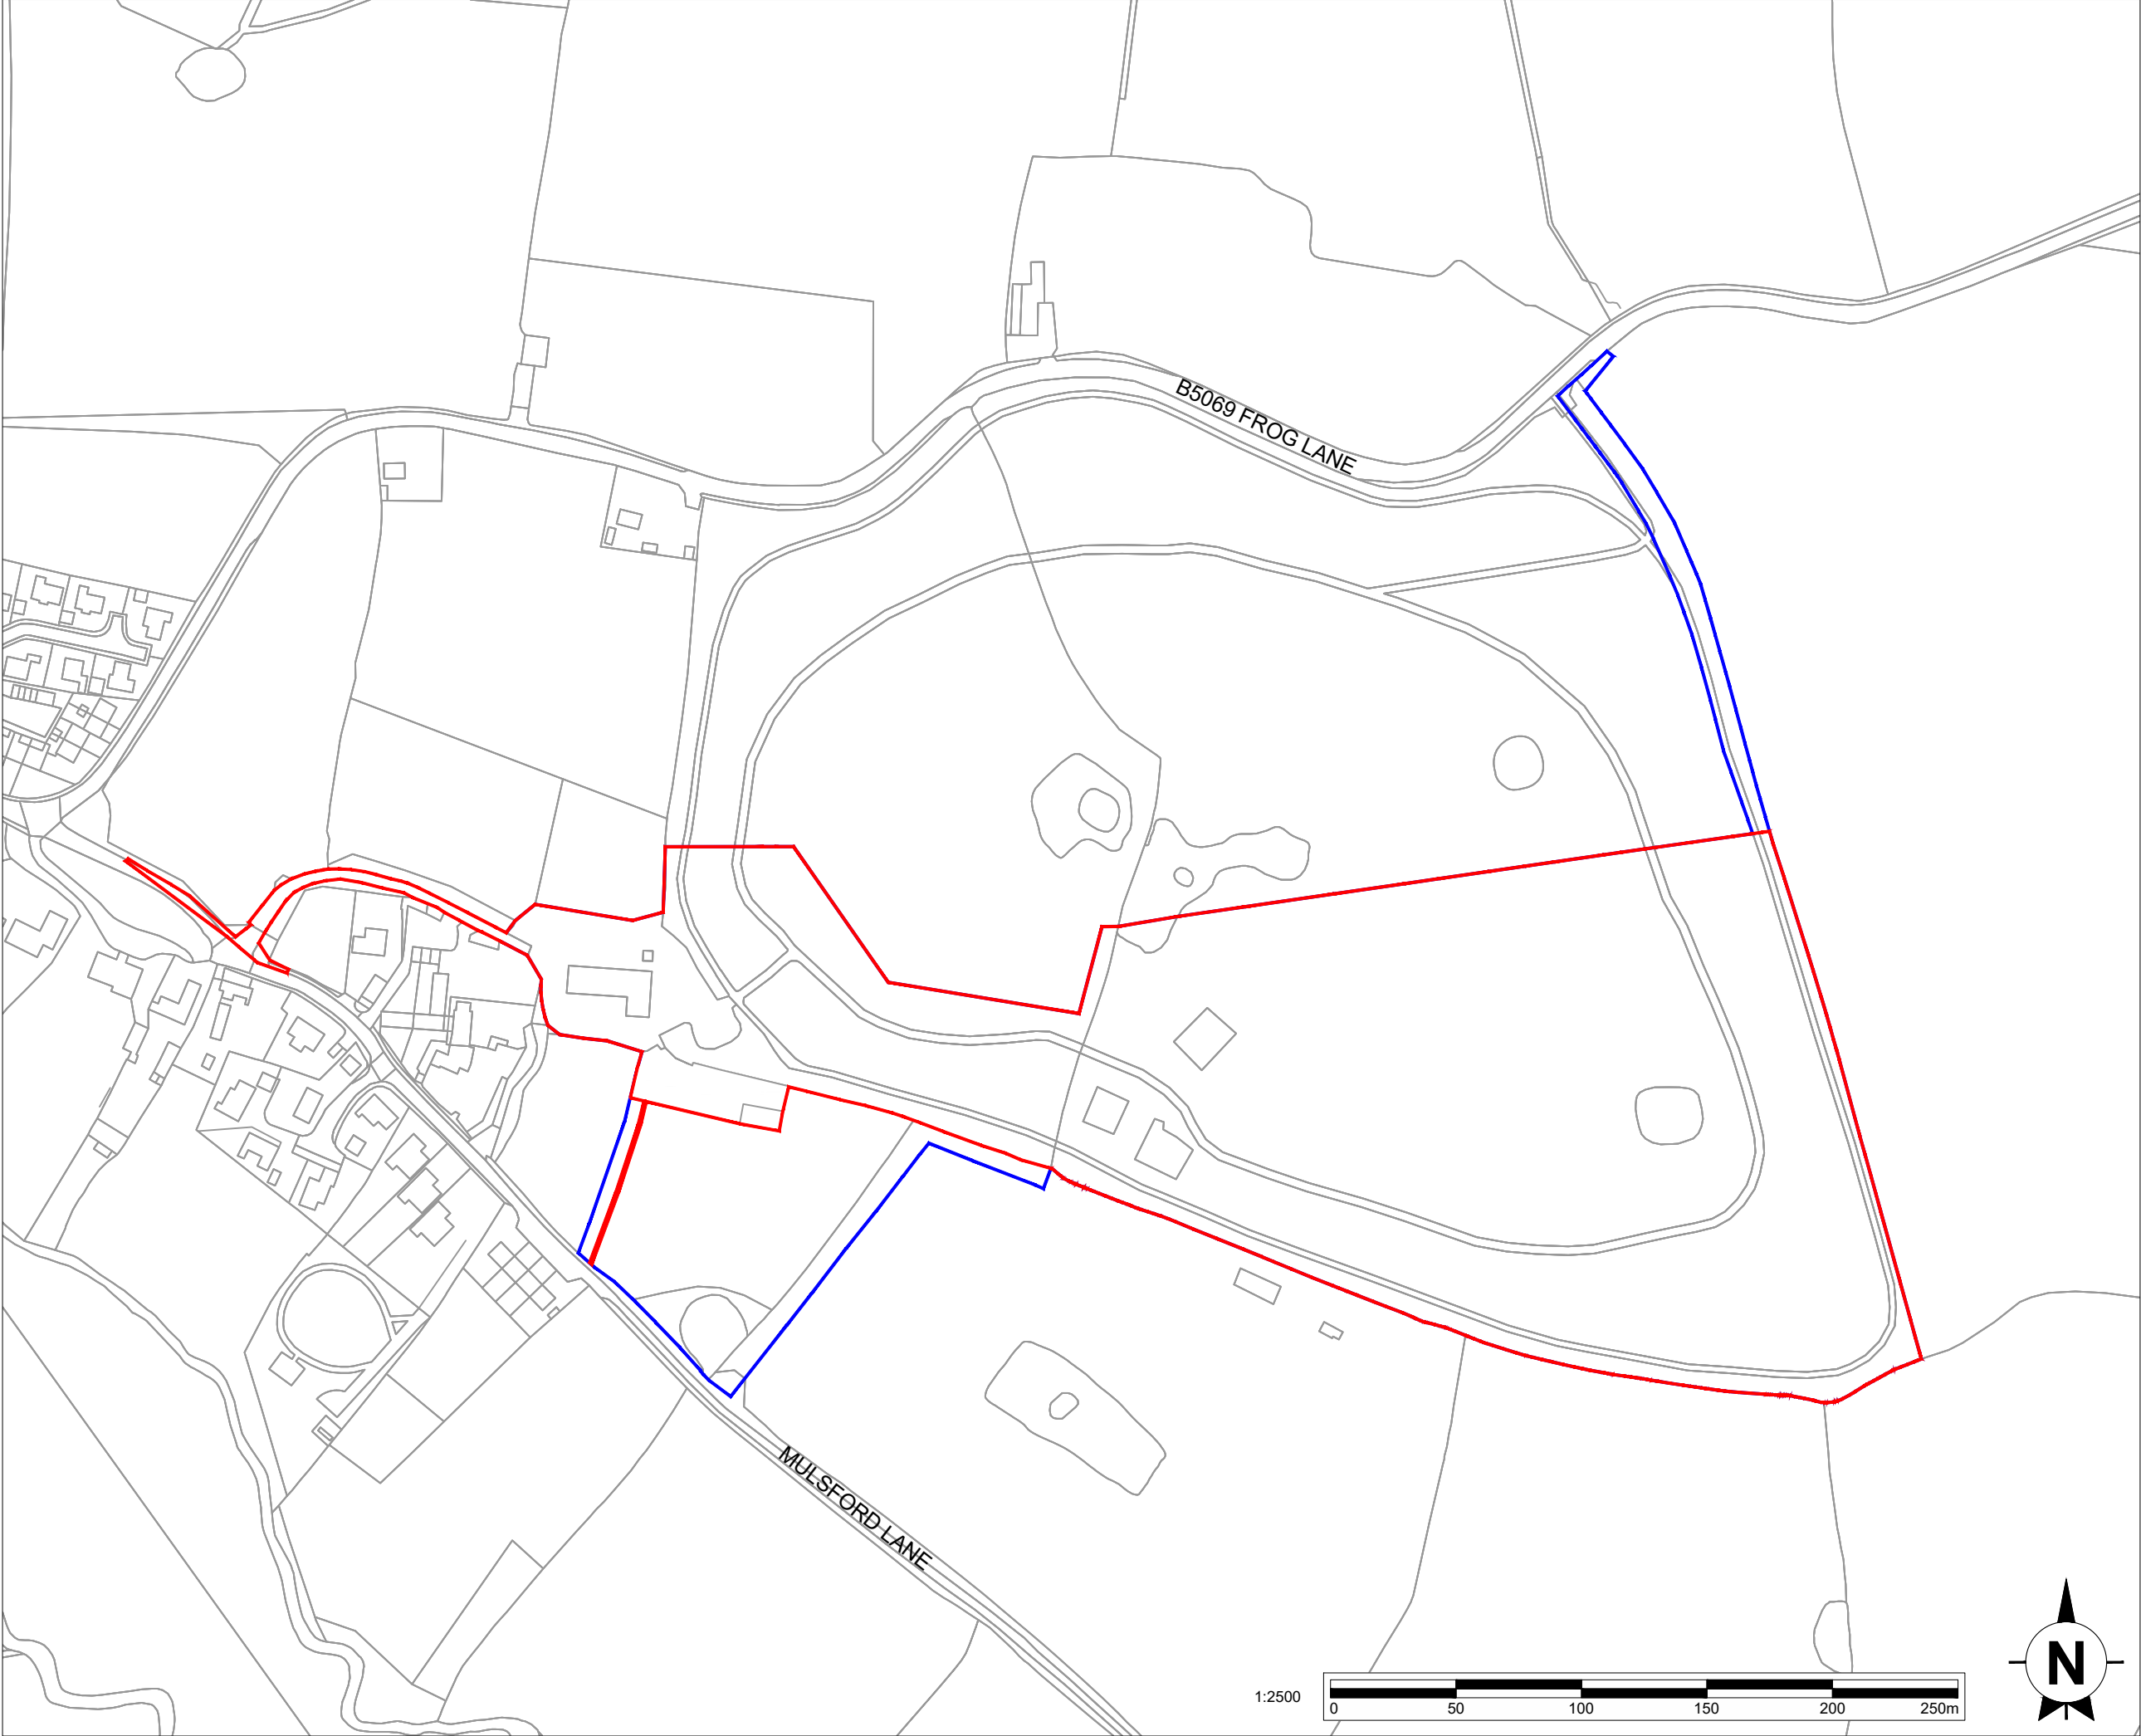

This drawing is the copyright of AXIS P.E.D Limited and may not be loaned, copied or reproduced in any way -or used for any offer, quote, tender or construction purposes without written consent of the company to do so

Follow any figured dimensions - do not scale for construction purposes. IF IN DOUBT ASK.

• Revision History		• Date	
A	Red line amended to include visibility splays		

KEY

Application Boundary
(7.5 hectares)

Other land under the
applicants ownership

Chester Office: Well House Barns Brutton CH4 5DH		South Manchester Office: Canella House 76 Water Lane Wilmslow SK9 5BB		axis
0844 8700 007 - www.axisped.co.uk				
client: --				
project: BOWLING BANK FARM				
drawing title: STATUTORY PLAN				
date: JANUARY 2019		drawn by:	checked:	
drawing number: 2316-02-002		AP	PR	
scale(s): 1:2500@A3		status:	rev:	
		--	A	
planning environment design				