



A - GRESFORD ROAD ELEVATION 1:200

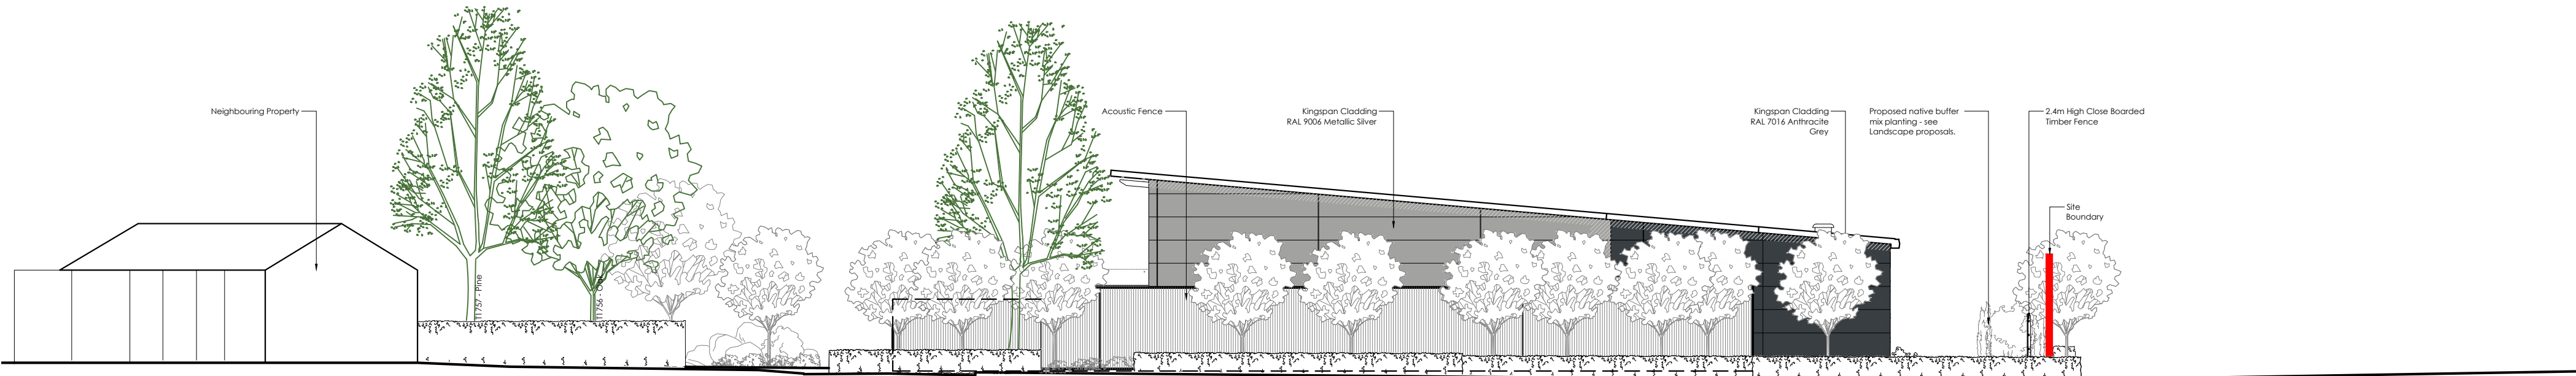

B - LOADING BAY ELEVATION 1:200

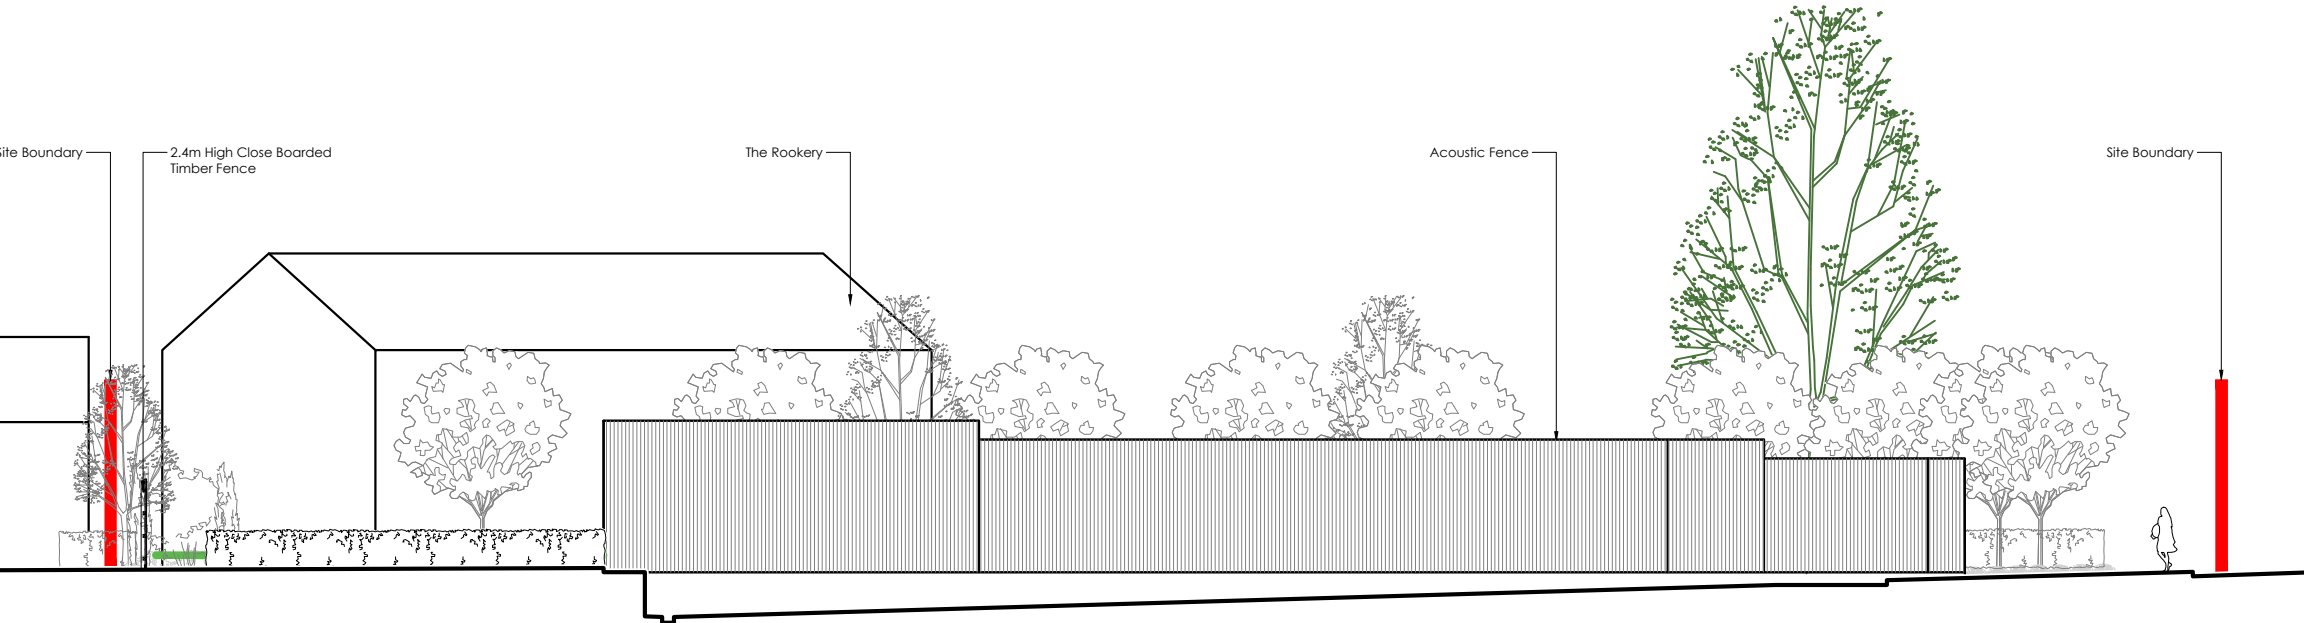


C - LOADING BAY INTERNAL ELEVATION 1:200



Elevation Key: Not to Scale

D	15-01-20	External Lobby Reduced To Single Story	JA	MS
C	21-11-19	Store Updated To External Lobby	MS	MS
B	08-07-19	General update.	MS	MS
A	29-05-19	Address updated. Additional elevation added.	AS	MS
Rev	Date	Description	Rev By	Chk'd By
Project Title		PROPOSED DEVELOPMENT		
		GRESFORD ROAD		
		LLAY		
Client		ALDI STORES LTD		
Status		PLANNING		
Scale		1:500	Drawing Size	A2
Date		MAY 2019	Drawn By	AS
			Checked	SSR
Drawing Title		PROPOSED FENCE ELEVATIONS		
Job-Dwg No		2636NESW-109	Rev	D

Proposed Fence Elevations
Scale 1:200 @ A2

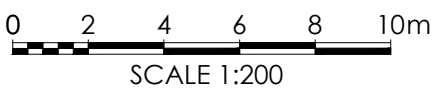

- ☐ 2 St. Johns North, Wakefield, WF1 3QA t. 01924 291800
- ☒ Carvers Warehouse, 77 Dale Street, Manchester, M1 2HG t. 0161 2388555
- ☐ The Old Rectory, 79 High Street, Newport Pagnell, MK16 8AB t. 01908 211577
- ☐ 101 London Road, Reading, RG1 5BY t. 0118 9507700
- ☐ 10 Gees Court, St Christophers Place, London, W1U 1JJ t. 0207 4091215