

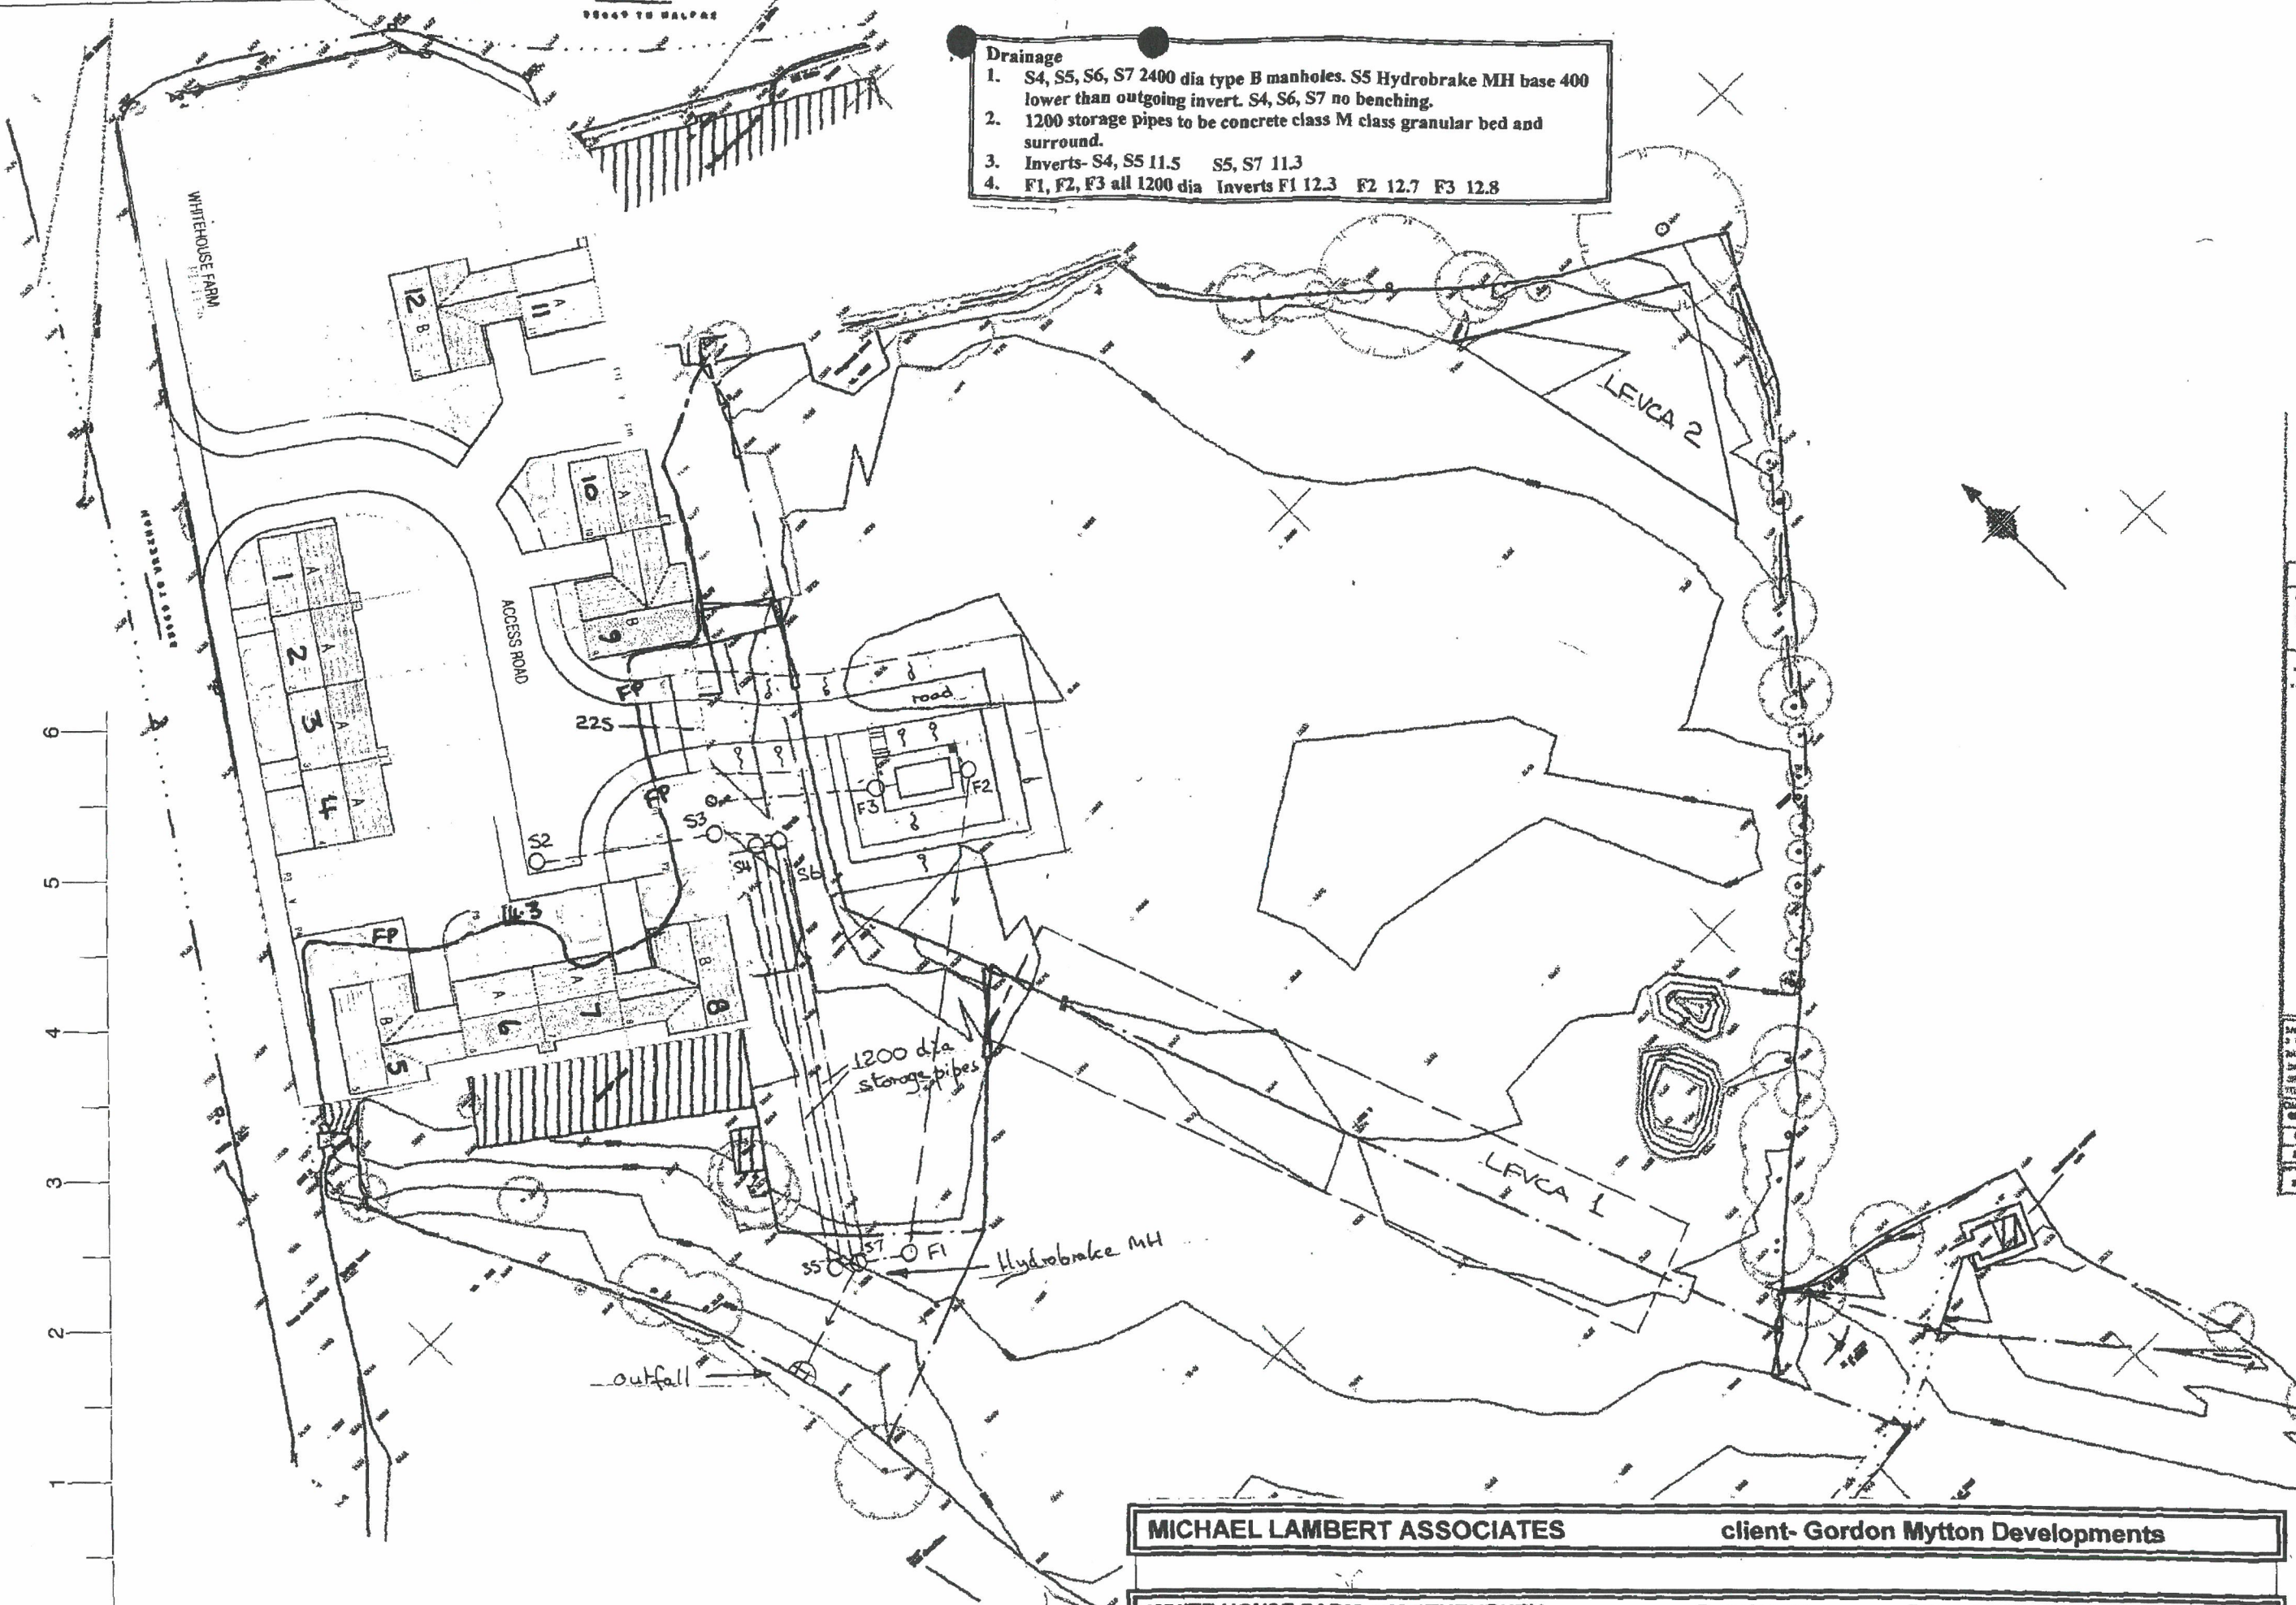




- Drainage**
1. S4, S5, S6, S7 2400 dia type B manholes. S5 Hydrobrake MH base 400 lower than outgoing invert. S4, S6, S7 no benching.
 2. 1200 storage pipes to be concrete class M class granular bed and surround.
 3. Inverts- S4, S5 11.5 S6, S7 11.3
 4. F1, F2, F3 all 1200 dia Inverts F1 12.3 F2 12.7 F3 12.8

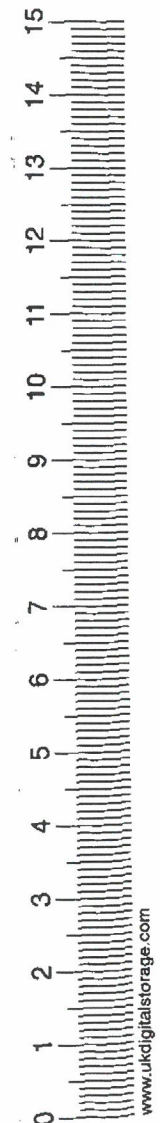

MICHAEL LAMBERT ASSOCIATES		client- Gordon Mytton Developments			
WHITE HOUSE FARM, WORTHENBURY		Drawing no	Rev		
PROPOSED HOUSING, TREATMENT PLANT, SW STORAGE, FLOODPLAIN COMPENSATION		B328/12			
		Date	Scale	Drawn	Checked
		14/4/04	1/500	mel	osc
					Approved
					mel

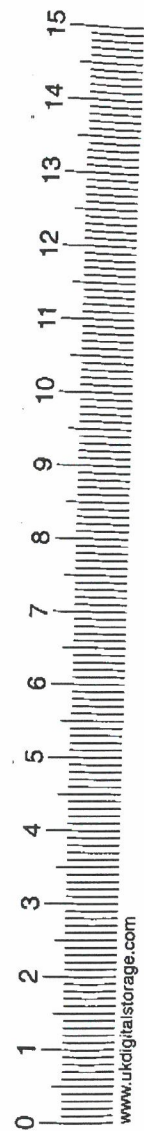

www.ukdigitalstorage.com

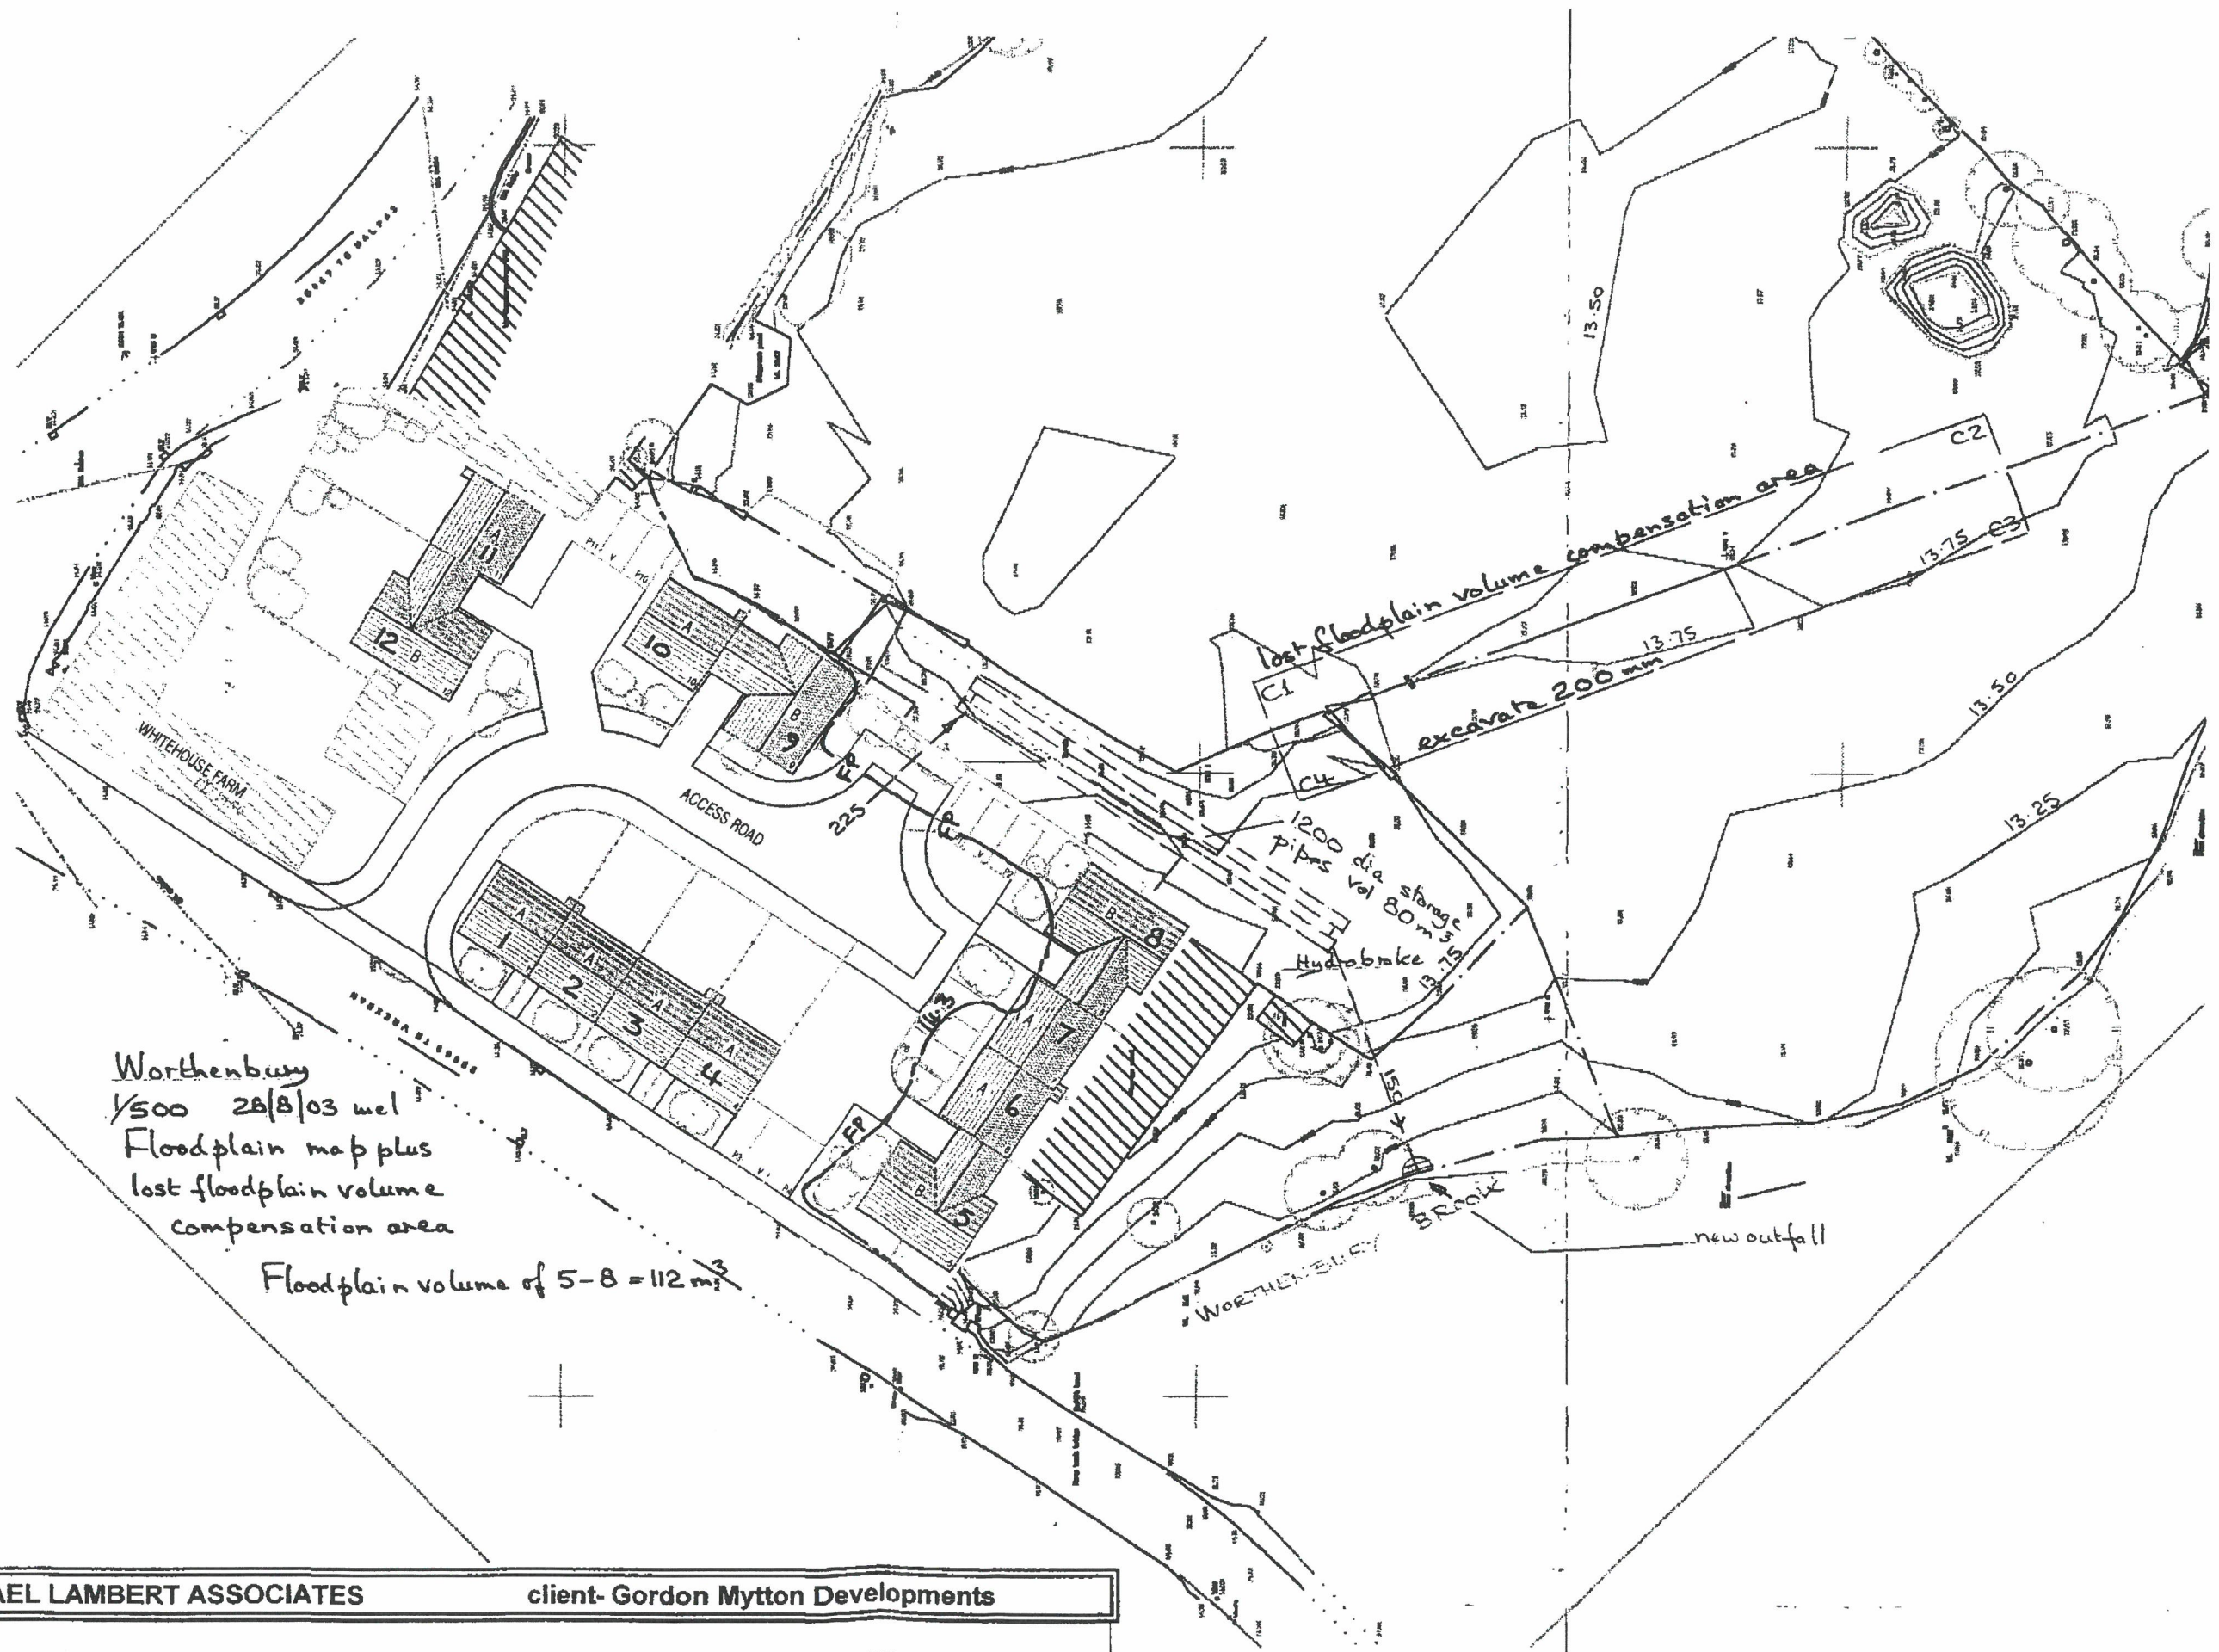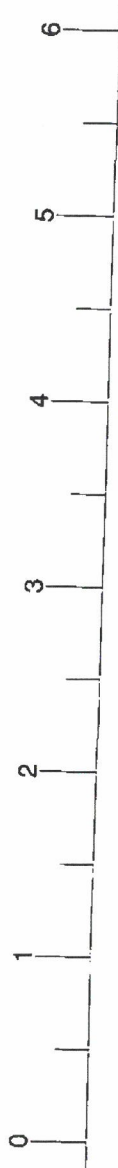

MICHAEL LAMBERT ASSOCIATES

client- Gordon Mytton Developments

WHITE HOUSE FARM, WORTHENBURY

FLOODPLAIN ENGINEERING
AND ATTENUATION

Drawing no
B328/01

Date 29/8/03
Scale 1/500

Rev

Drawn
mel

Checked
osc

Approved
mel