


Note: Levels taken from topographical survey produced by Cheshire Surveys. Please refer to Cheshire Surveys drawing.

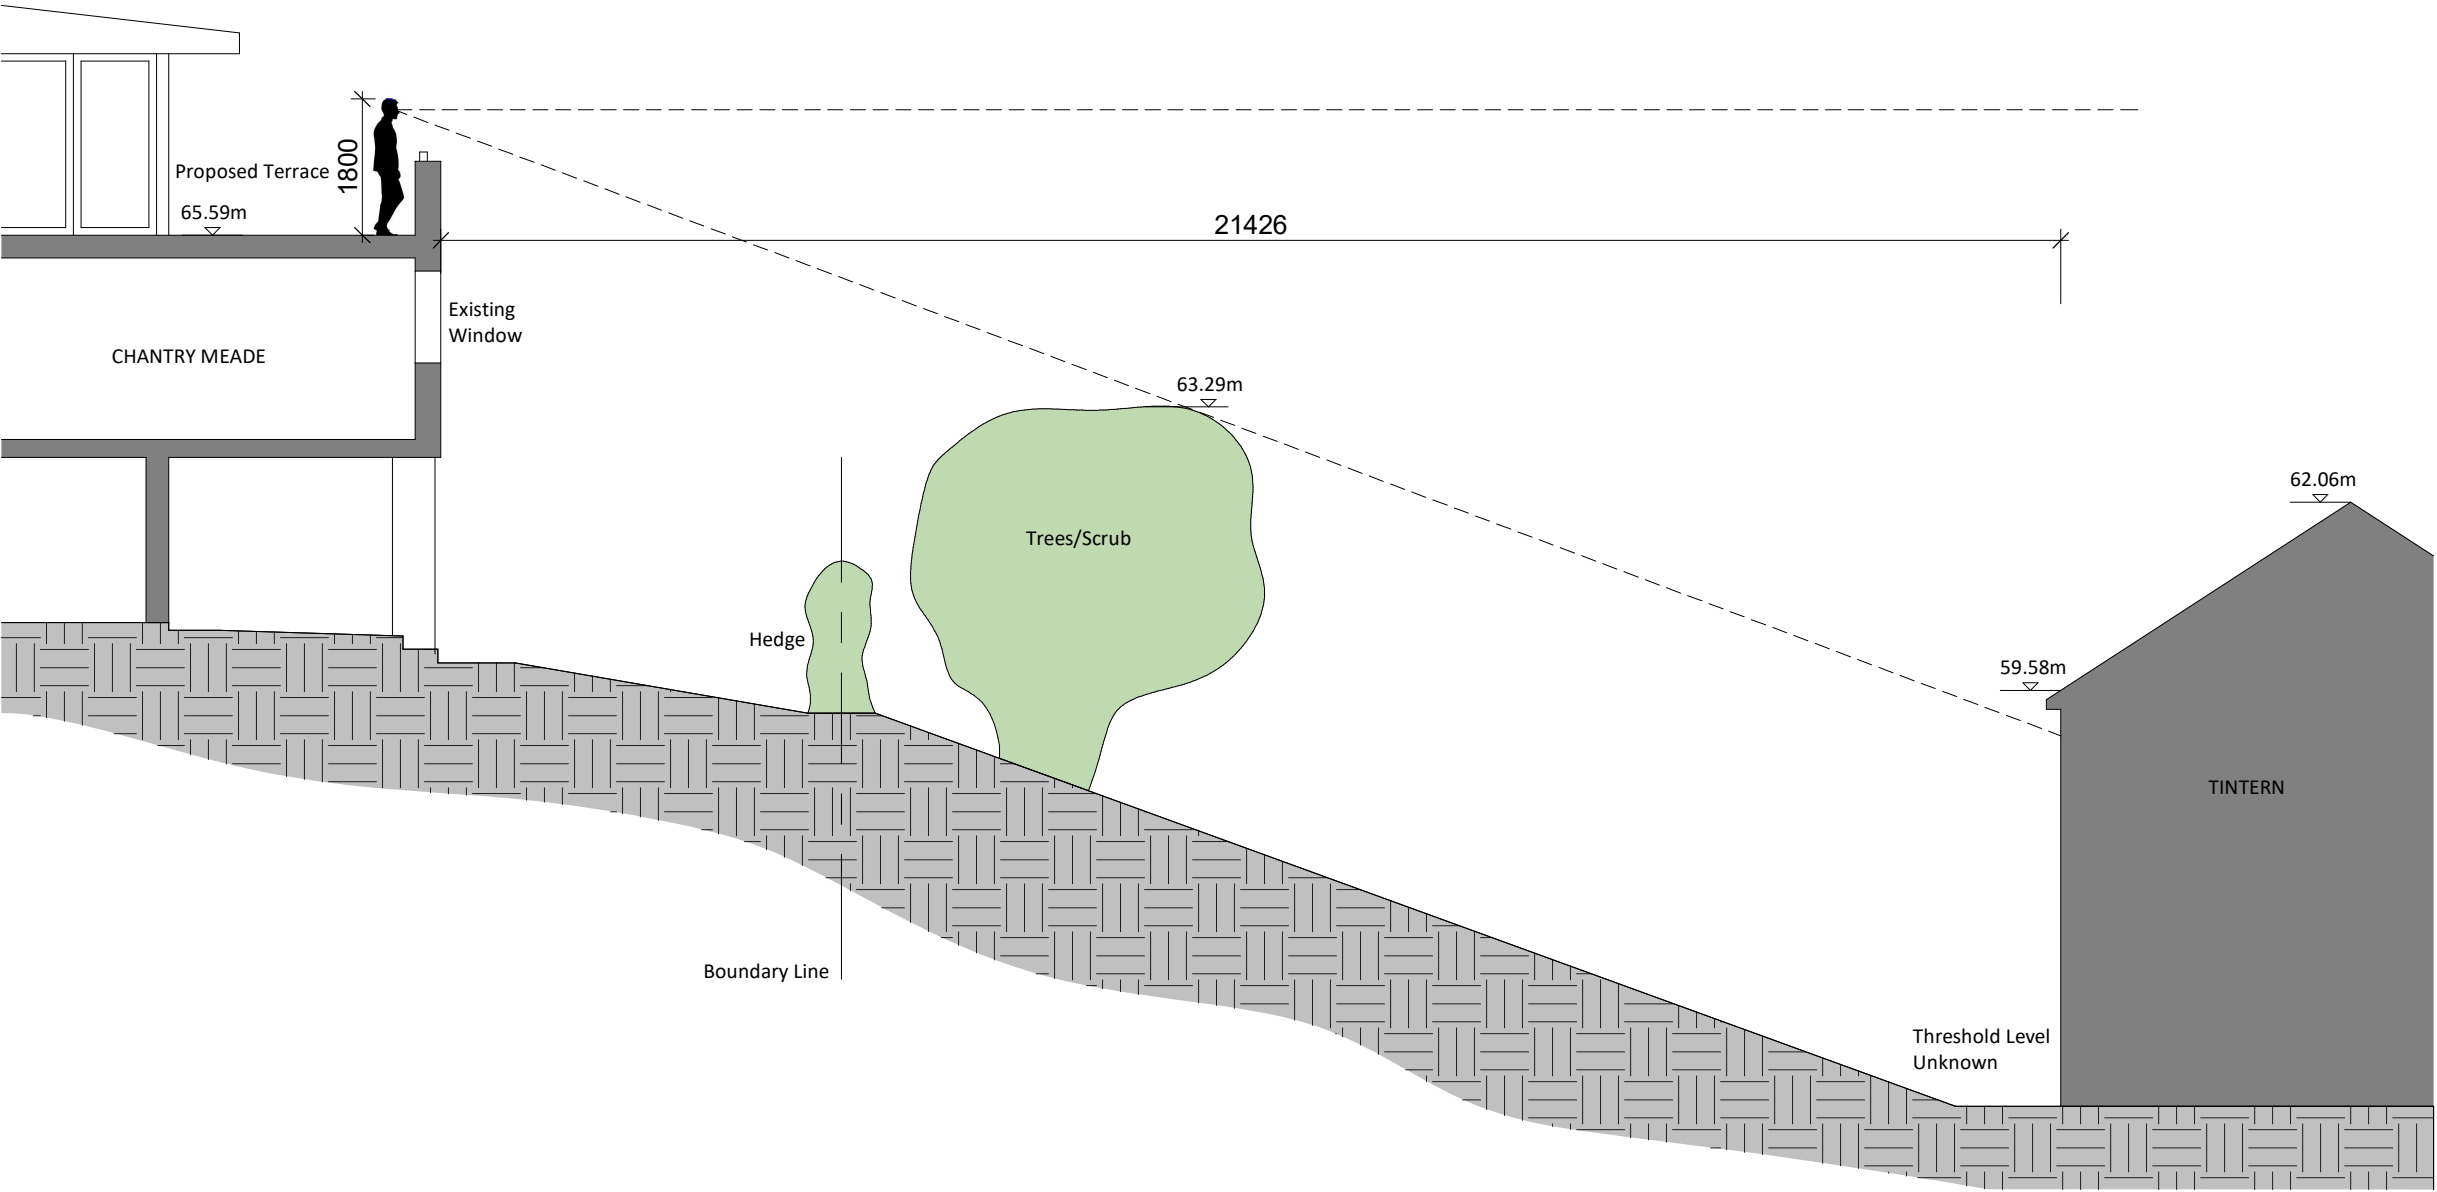

VISUAL SCALE 1:100 @ A3

REV	DESCRIPTION	DATE	BY

THIS DRAWING IS THE COPYRIGHT OF DAVID PARRY. CHECK ALL DIMENSIONS ON SITE. ANY DISCREPANCIES TO BE NOTIFIED TO THE ARCHITECT. ELEMENTS OF STRUCTURE SHOWN ARE INDICATIVE AND FOR GUIDANCE. FINAL DESIGN TO BE AS STRUCTURAL ENGINEERS DETAILS AND SPECIFICATION.

PROJECT
Chantry Meade Extension
for Ms Tracey Mew

DRAWING TITLE
Site Section 01

SCALE	DATE	DRAWN	CHECKED
1 : 100 @A3	03/11/19	DP	DP

DRAWING STATUS
PLANNING

JOB No	DRAWING No	REVISION
P114	011	