


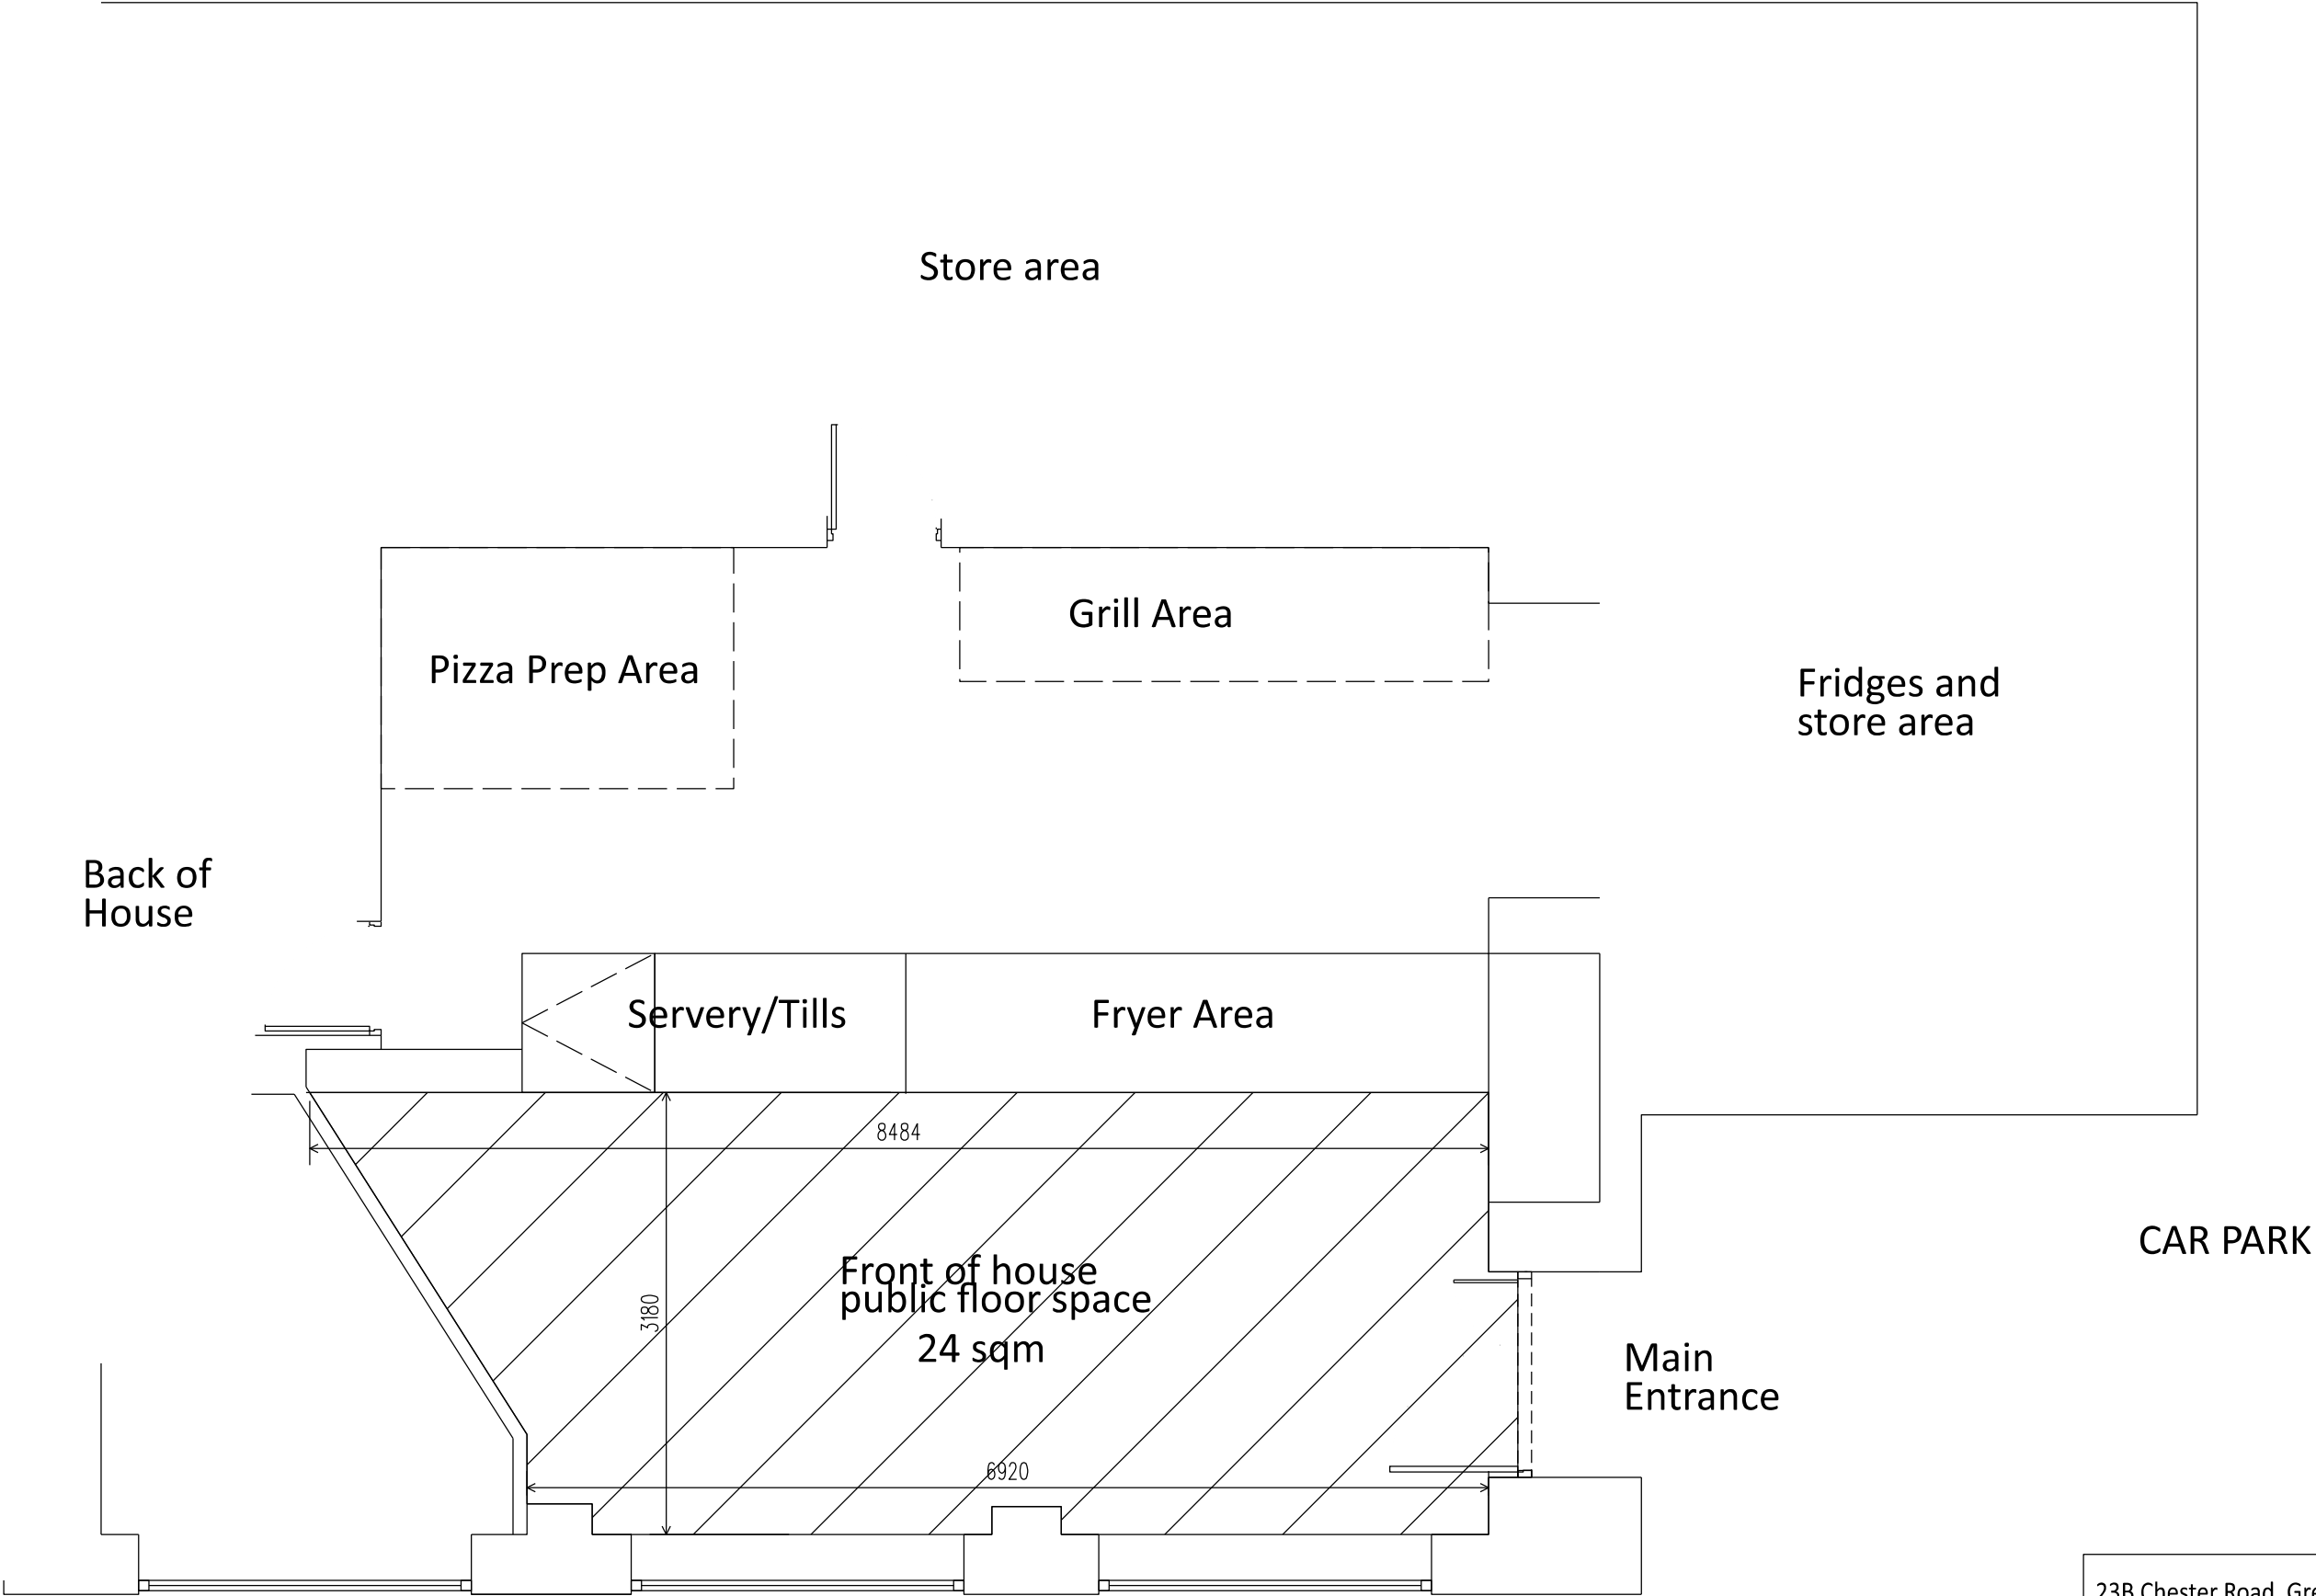

23B Chester Road, Gresford, Wrexham

Proposed Fish Bar Take Away Plan

Scale	Date	Office
1:50@A3	Feb 20	Wrexham

Drawing No.	Revision
01	