




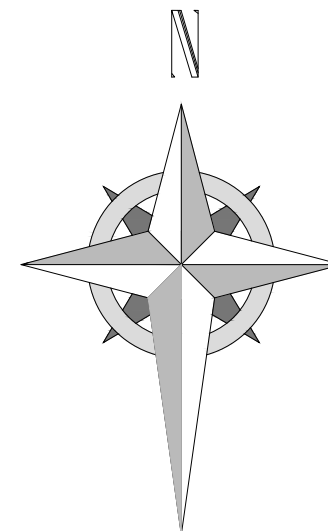

Proposed block plan 1:500

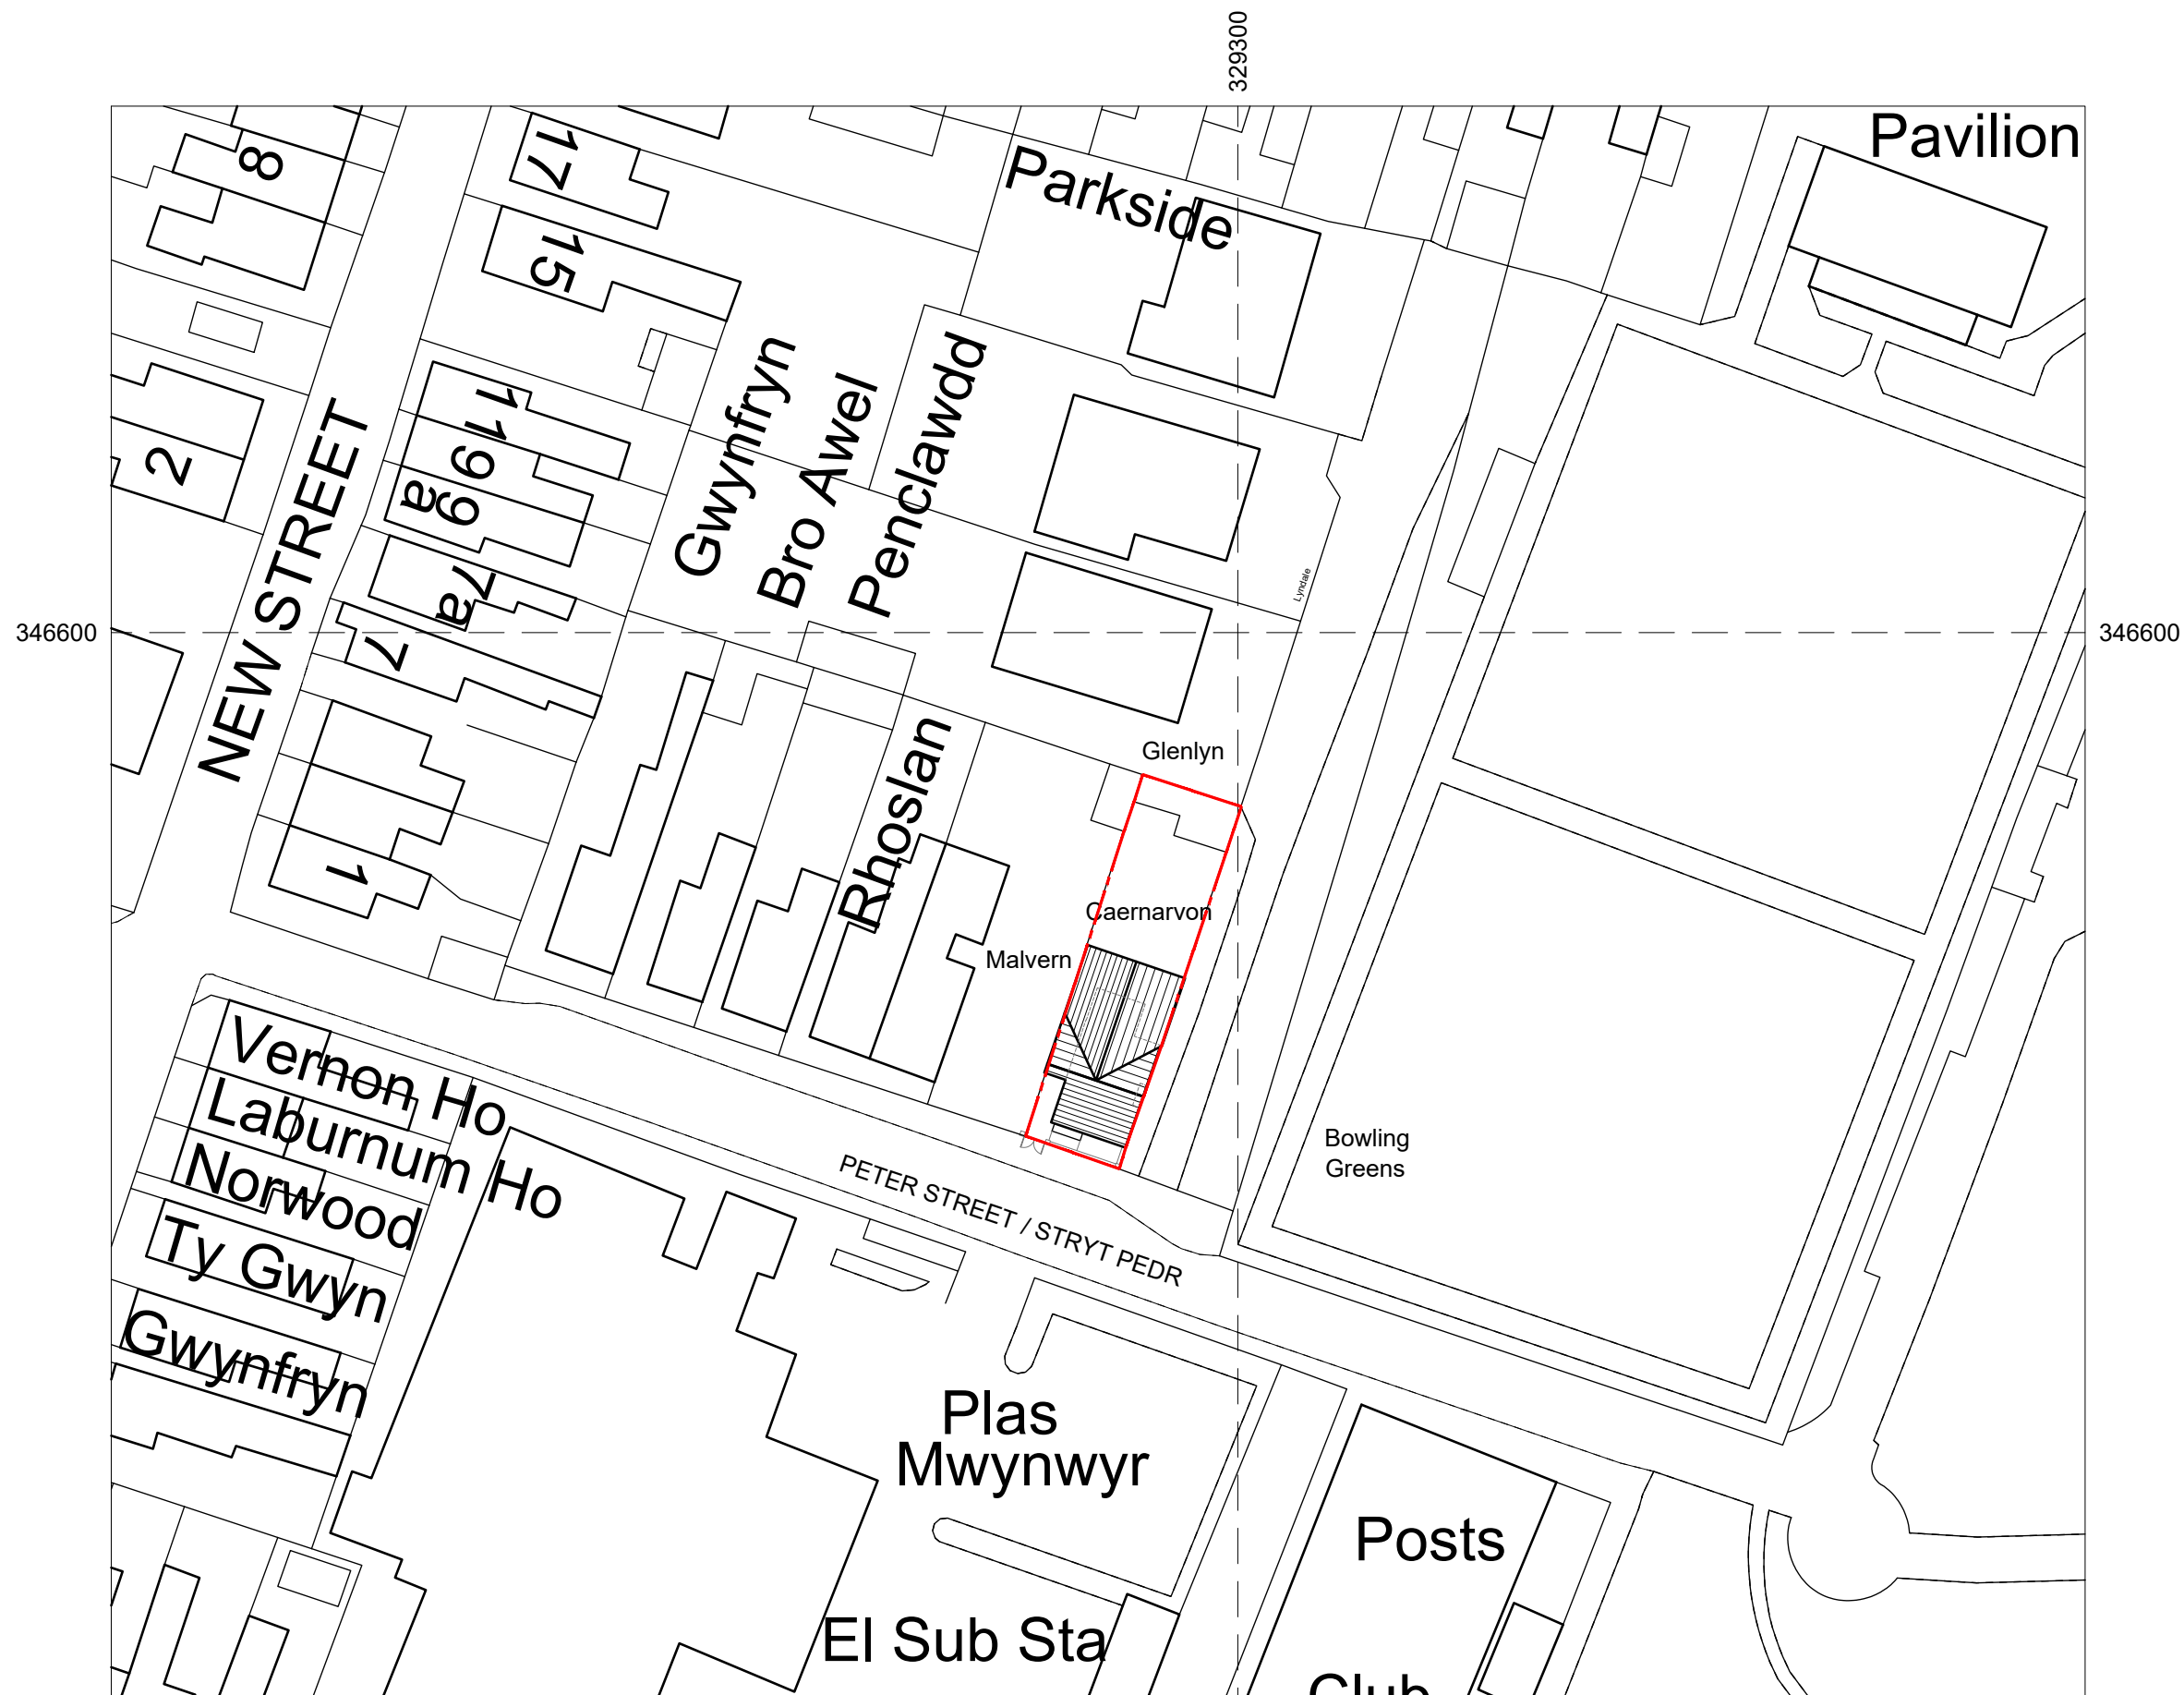

©Crown Copyright and database rights 2019 OS 100047474

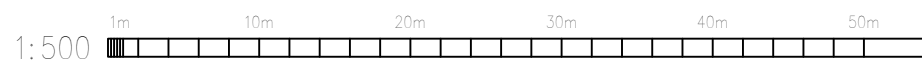

Project; Carnavon House, Peter Street, Rhos, Wrexham, LL14 1RG	
Title; Proposed block plan	Scale (A3); 1:500
Dwg No; CH/PD/06	Date; February 7th 2020
Revision;	