


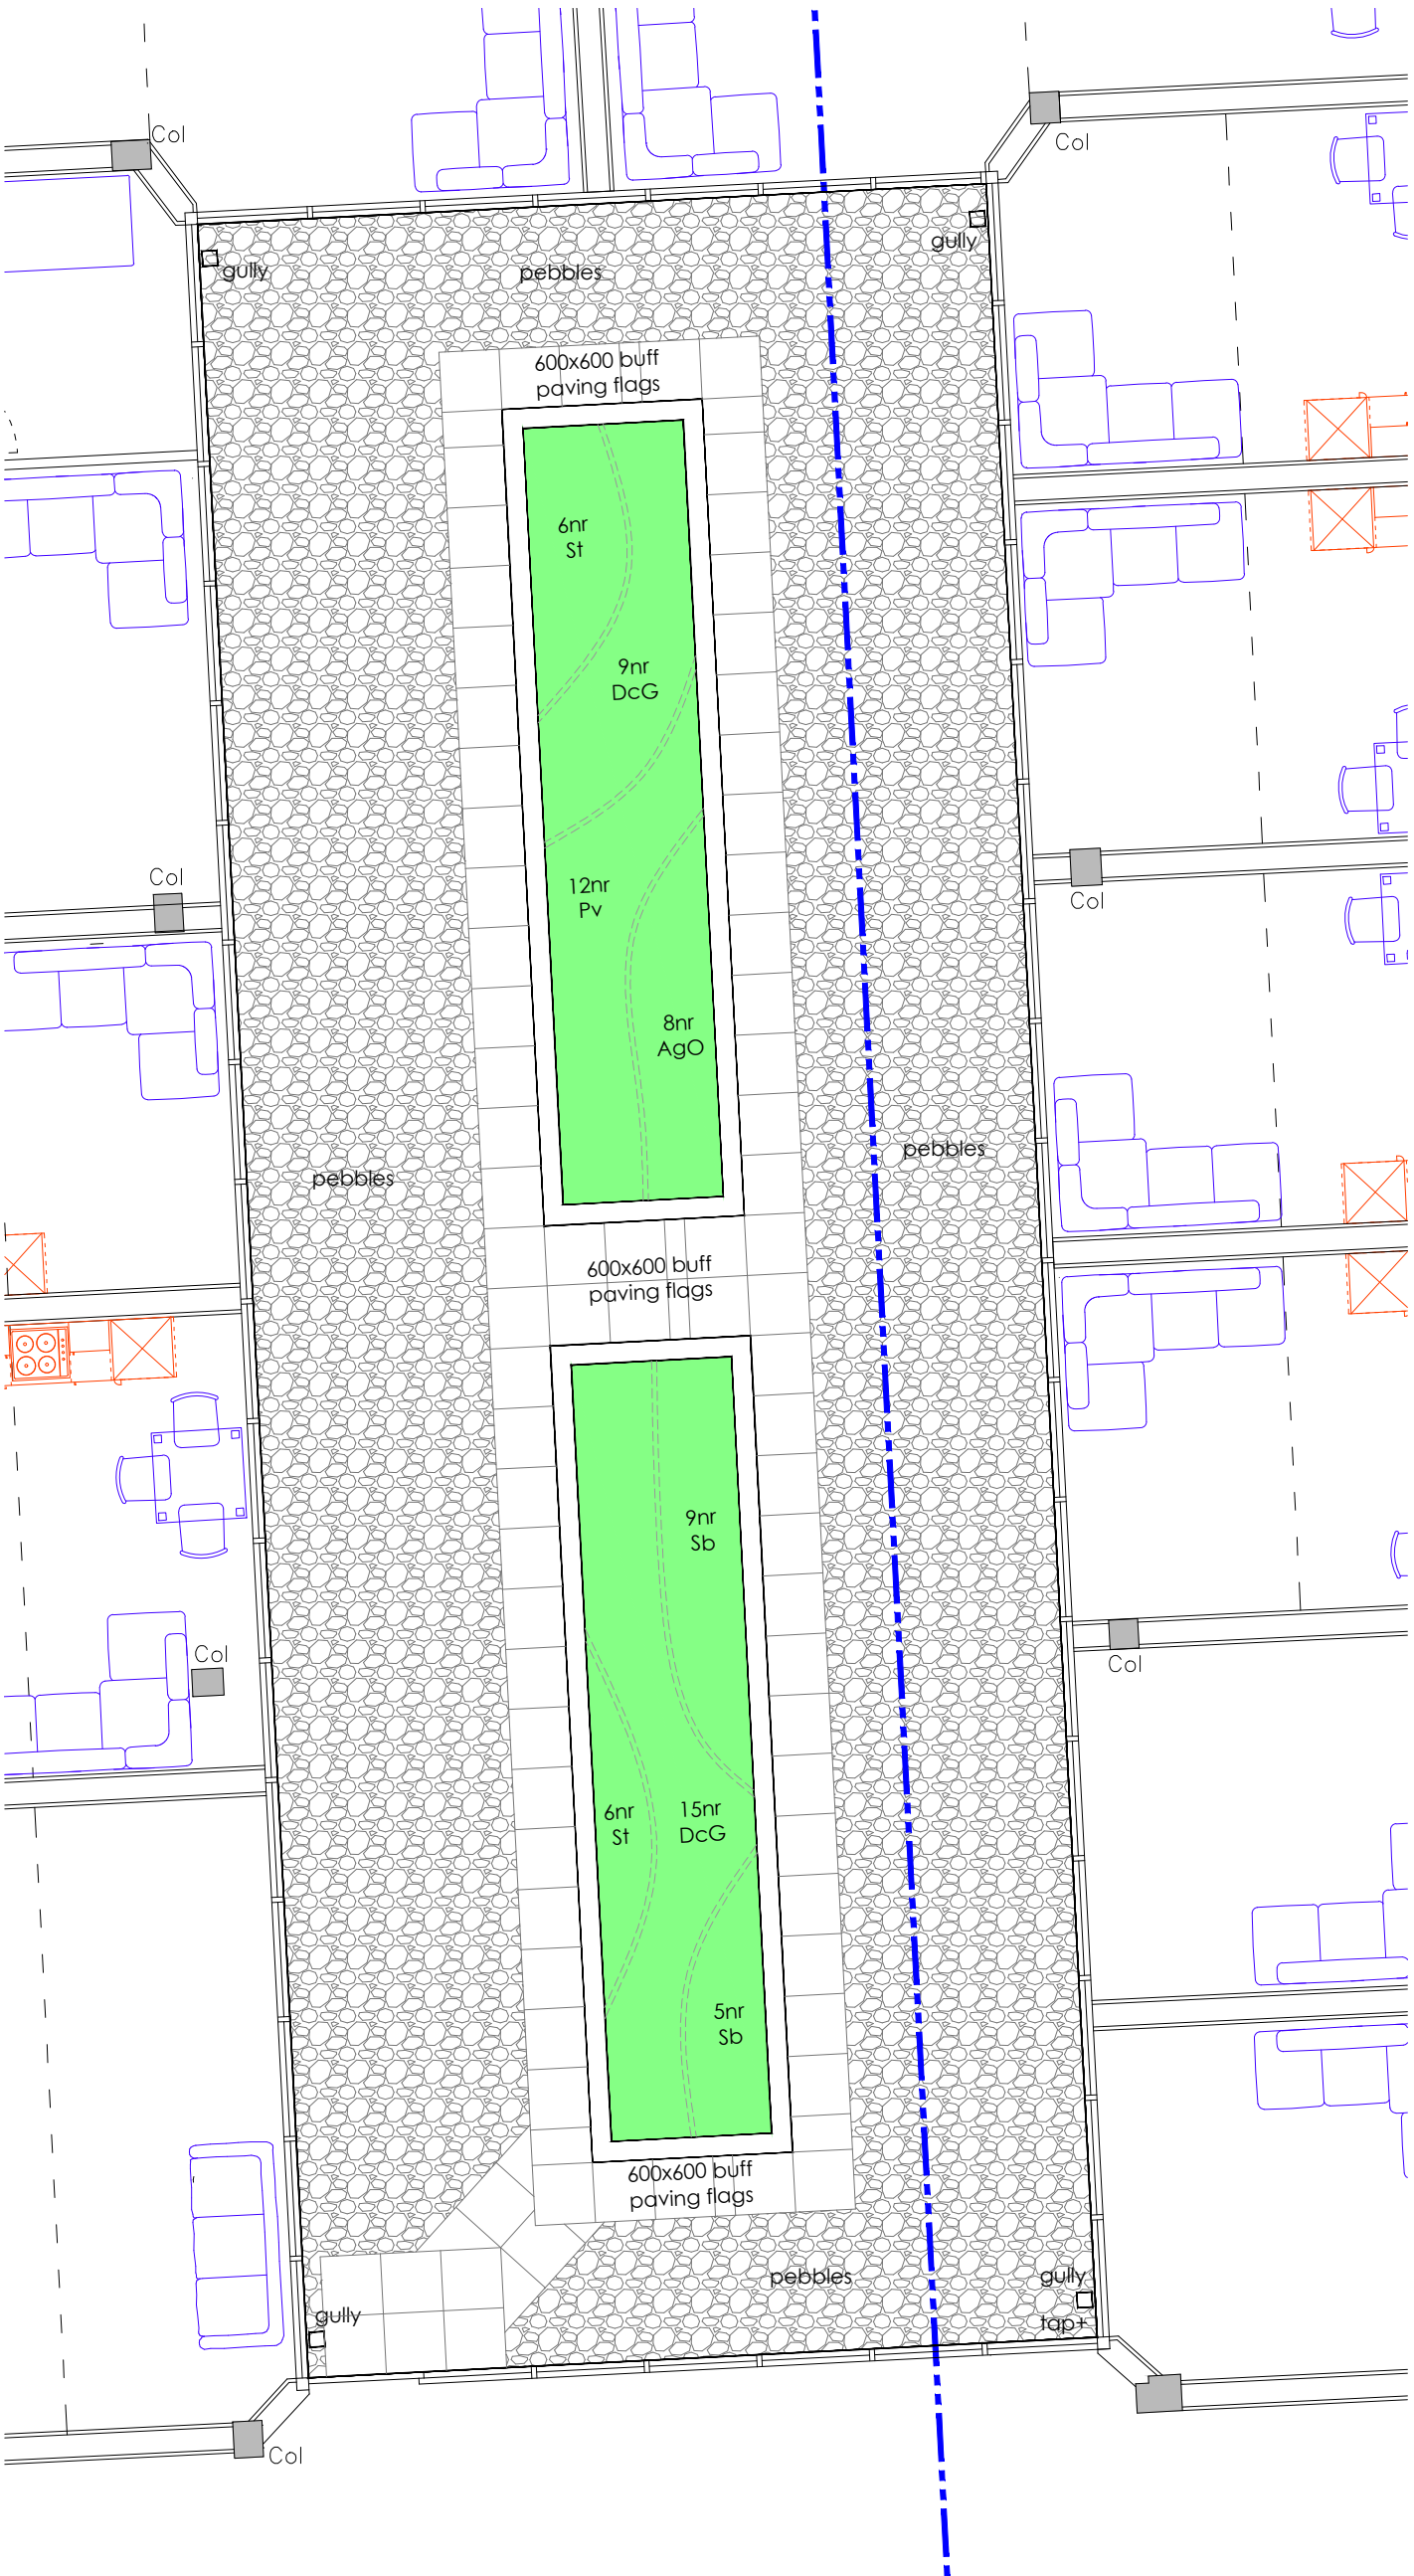

- NOTES:
- DO NOT SCALE FROM THIS DRAWING.
1. This drawing is copyright of WardmanBrown. WardmanBrown is a trading name of Wardmans Architectural Services Limited.
 2. All dimensions to be verified on site prior to any shop or site works being commenced.
 3. Any discrepancies to be reported to the Designer BEFORE any work is put in hand.
 4. This drawing must be read in conjunction with relevant consultants and specialists drawings.
 5. This drawing must be read in conjunction with the drawings specified.

- CDM 2015 - (Refer to Project Health & Safety Information)
- HAZARDS
1. Live services adjacent/on site.
 2. Excavations - Ground Collapse
 3. Handling major components
 4. Working at height - Falling
 5. Machinery & Equipment
 6. Ensure all blockwork has a minimum crushing strength of 3.5N/mm²
 7. The weight of each block must not exceed 20Kg



Photo (Pre-Planting)

REV DATE DETAILS
REVISIONS:



Wardman Brown

113 Stanhope Road South
Darlington, DL3 7SF
Tel: 01325 460227

info@wardmanbrown.com
www.wardmanbrown.com



Architectural Institute of Scotland
Registered Practice

CLIENT:	Mandale
PROJECT:	Henblas - Wrexham
DRAWING TITLE:	Proposed Atrium Planters
PURPOSE OF ISSUE:	PLANNING
SCALE:	1:75 @ A3
DATE:	MAR 19
DRAWN:	CB
DRG REVISION:	
DRAWING NO:	L018022-015

Extract from drawing 007 showing Atrium planter