

Adoptable materials and workmanship conform to part E of 'Sewers for Adoption' 7th Edition.

CIVIL / STRUCTURAL DESIGN RISK MANAGEMENT

Abnormal or unusual residual risks associated with the design outcomes shown on this drawing are:-

RSK LDE LTD has followed its Design Risk Management process for Hazard Elimination and Risk reduction in developing the designs shown on this drawing.
Abnormal or unusual residual risks may be shown above where it is considered that such risk may not normally be expected by competent persons engaged on work of this nature or type.

FIGURE B.1
PERMITTED LOCATION OF SEWERS AND
LATERAL DRAINS IN PROXIMITY TO BUILDINGS


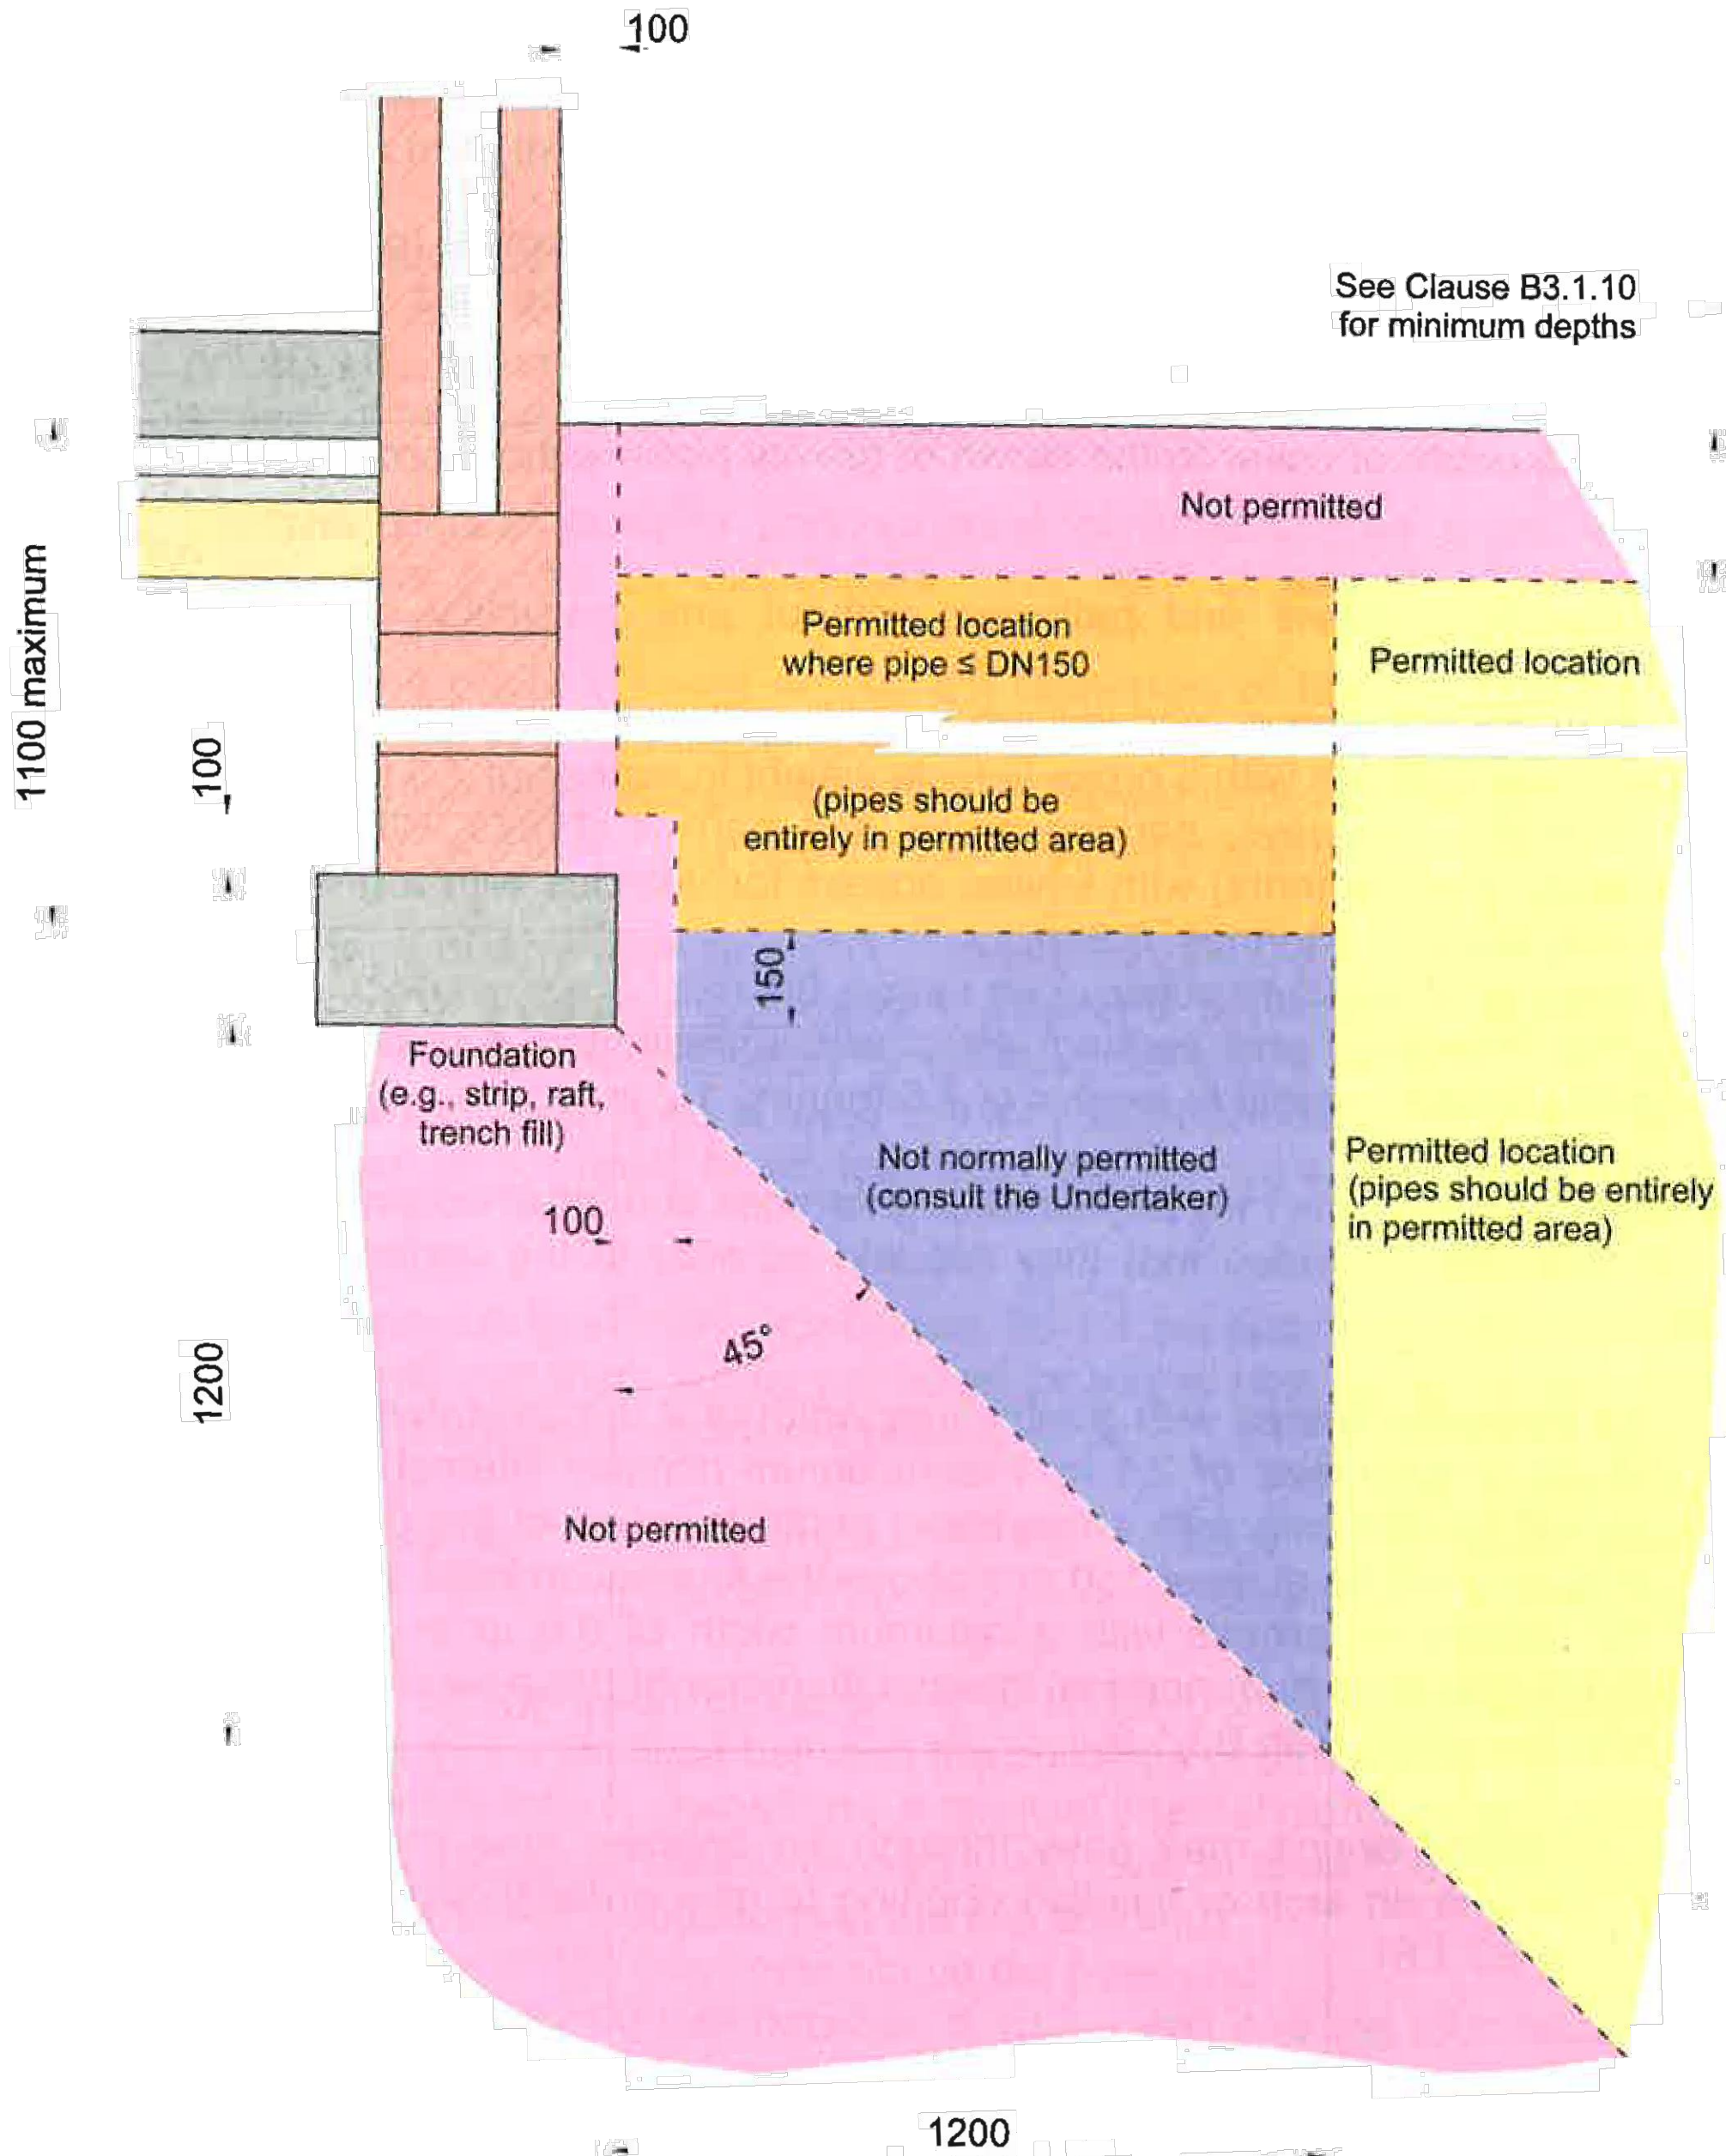


FIGURE B.2
ADDITIONAL DETAIL - PERMITTED LOCATION OF SEWERS
AND LATERAL DRAINS BETWEEN BUILDINGS
(where Figure B.1 is not applicable only)

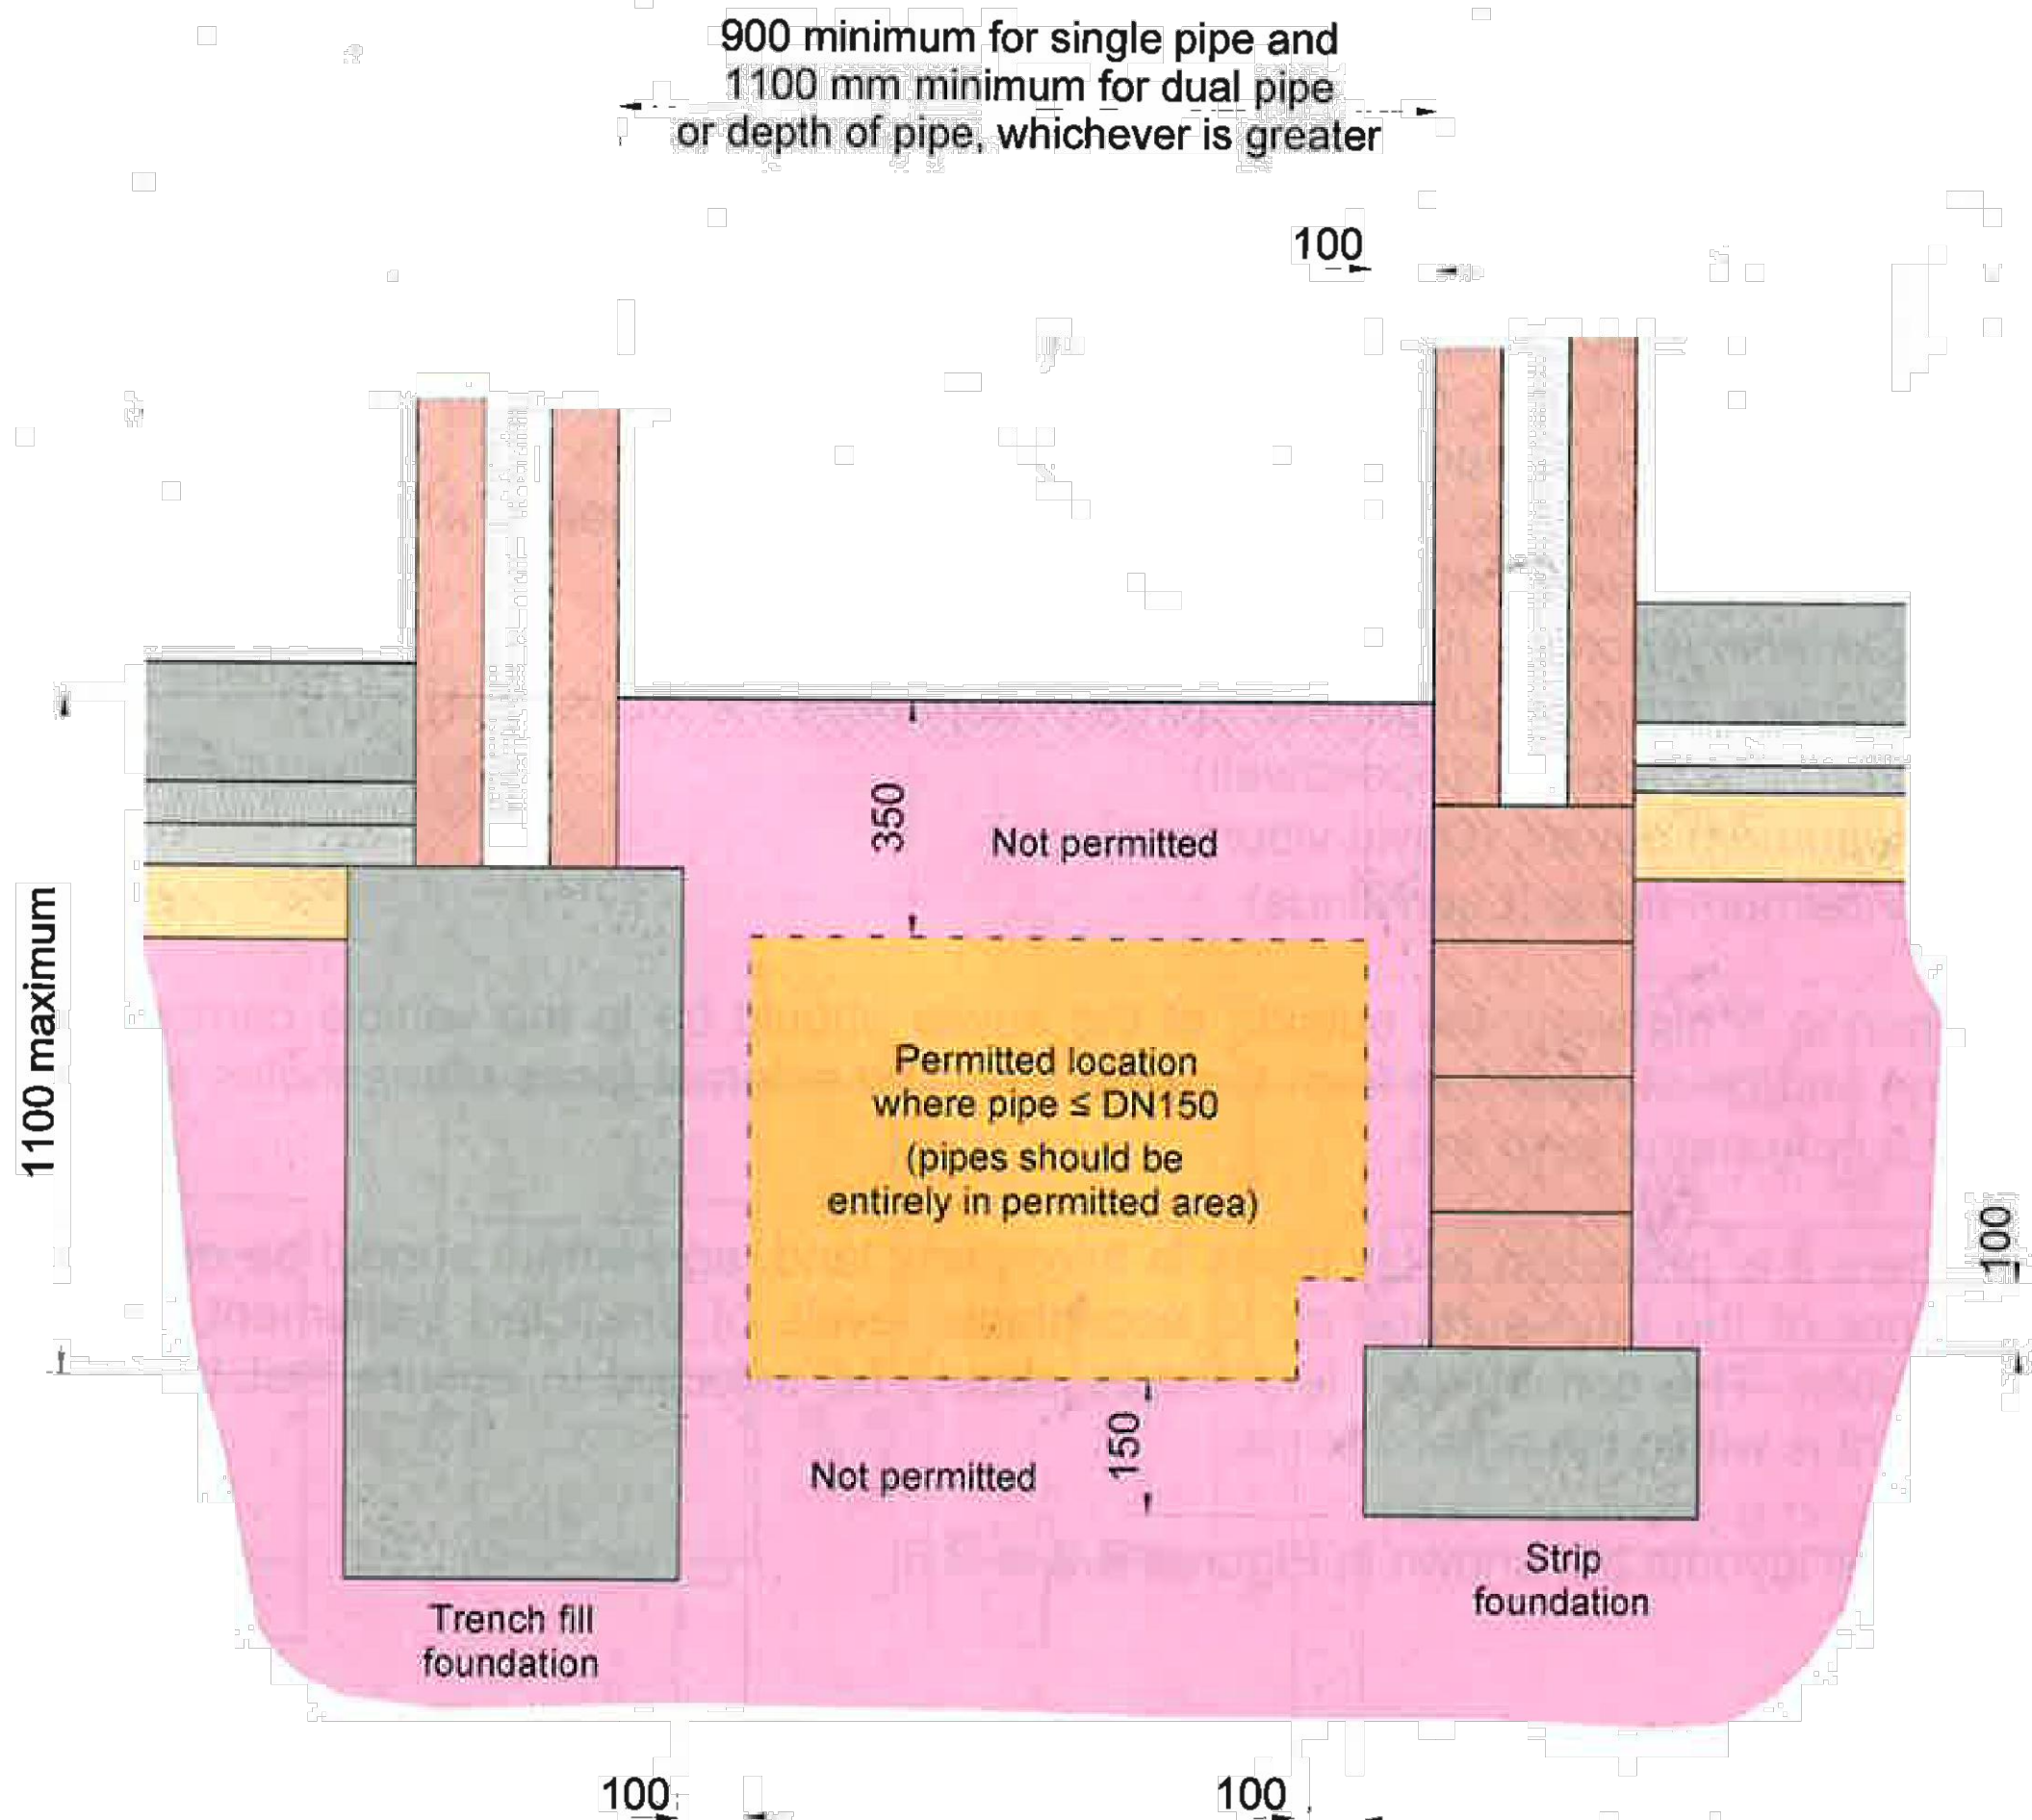

P1	27.01.20	First Issue	LGS	GPY	
Rev.	Date	Amendment	Drawn	Chkd.	Appd.

RSK

LAND & DEVELOPMENT ENGINEERING LTD

Spring Lodge
172 Chester Road
Helsby
Cheshire, WA6 0AR
United Kingdom

Tel: +44 (0) 1928 726006
Fax: +44 (0) 1928 725633
Email: lsd@rsk.co.uk
Web: www.rsk.co.uk

Client

MACBRYDE
HOMES

Project Title

Wrexham Road
Holt

Status

DETAILED DESIGN

Drawing Title

Drainage Construction Details
Sheet 4 of 4

Drawn

Date

LGS

NOV 19

Checked

Date

GPY

NOV 19

Approved

Date

Scale

NTS

Orig Size

A1

Dimensions

Project No.

881986

Drawing File

Drawing No.

40-16-04

Rev.

P1