




Approximate location
of planning application
site

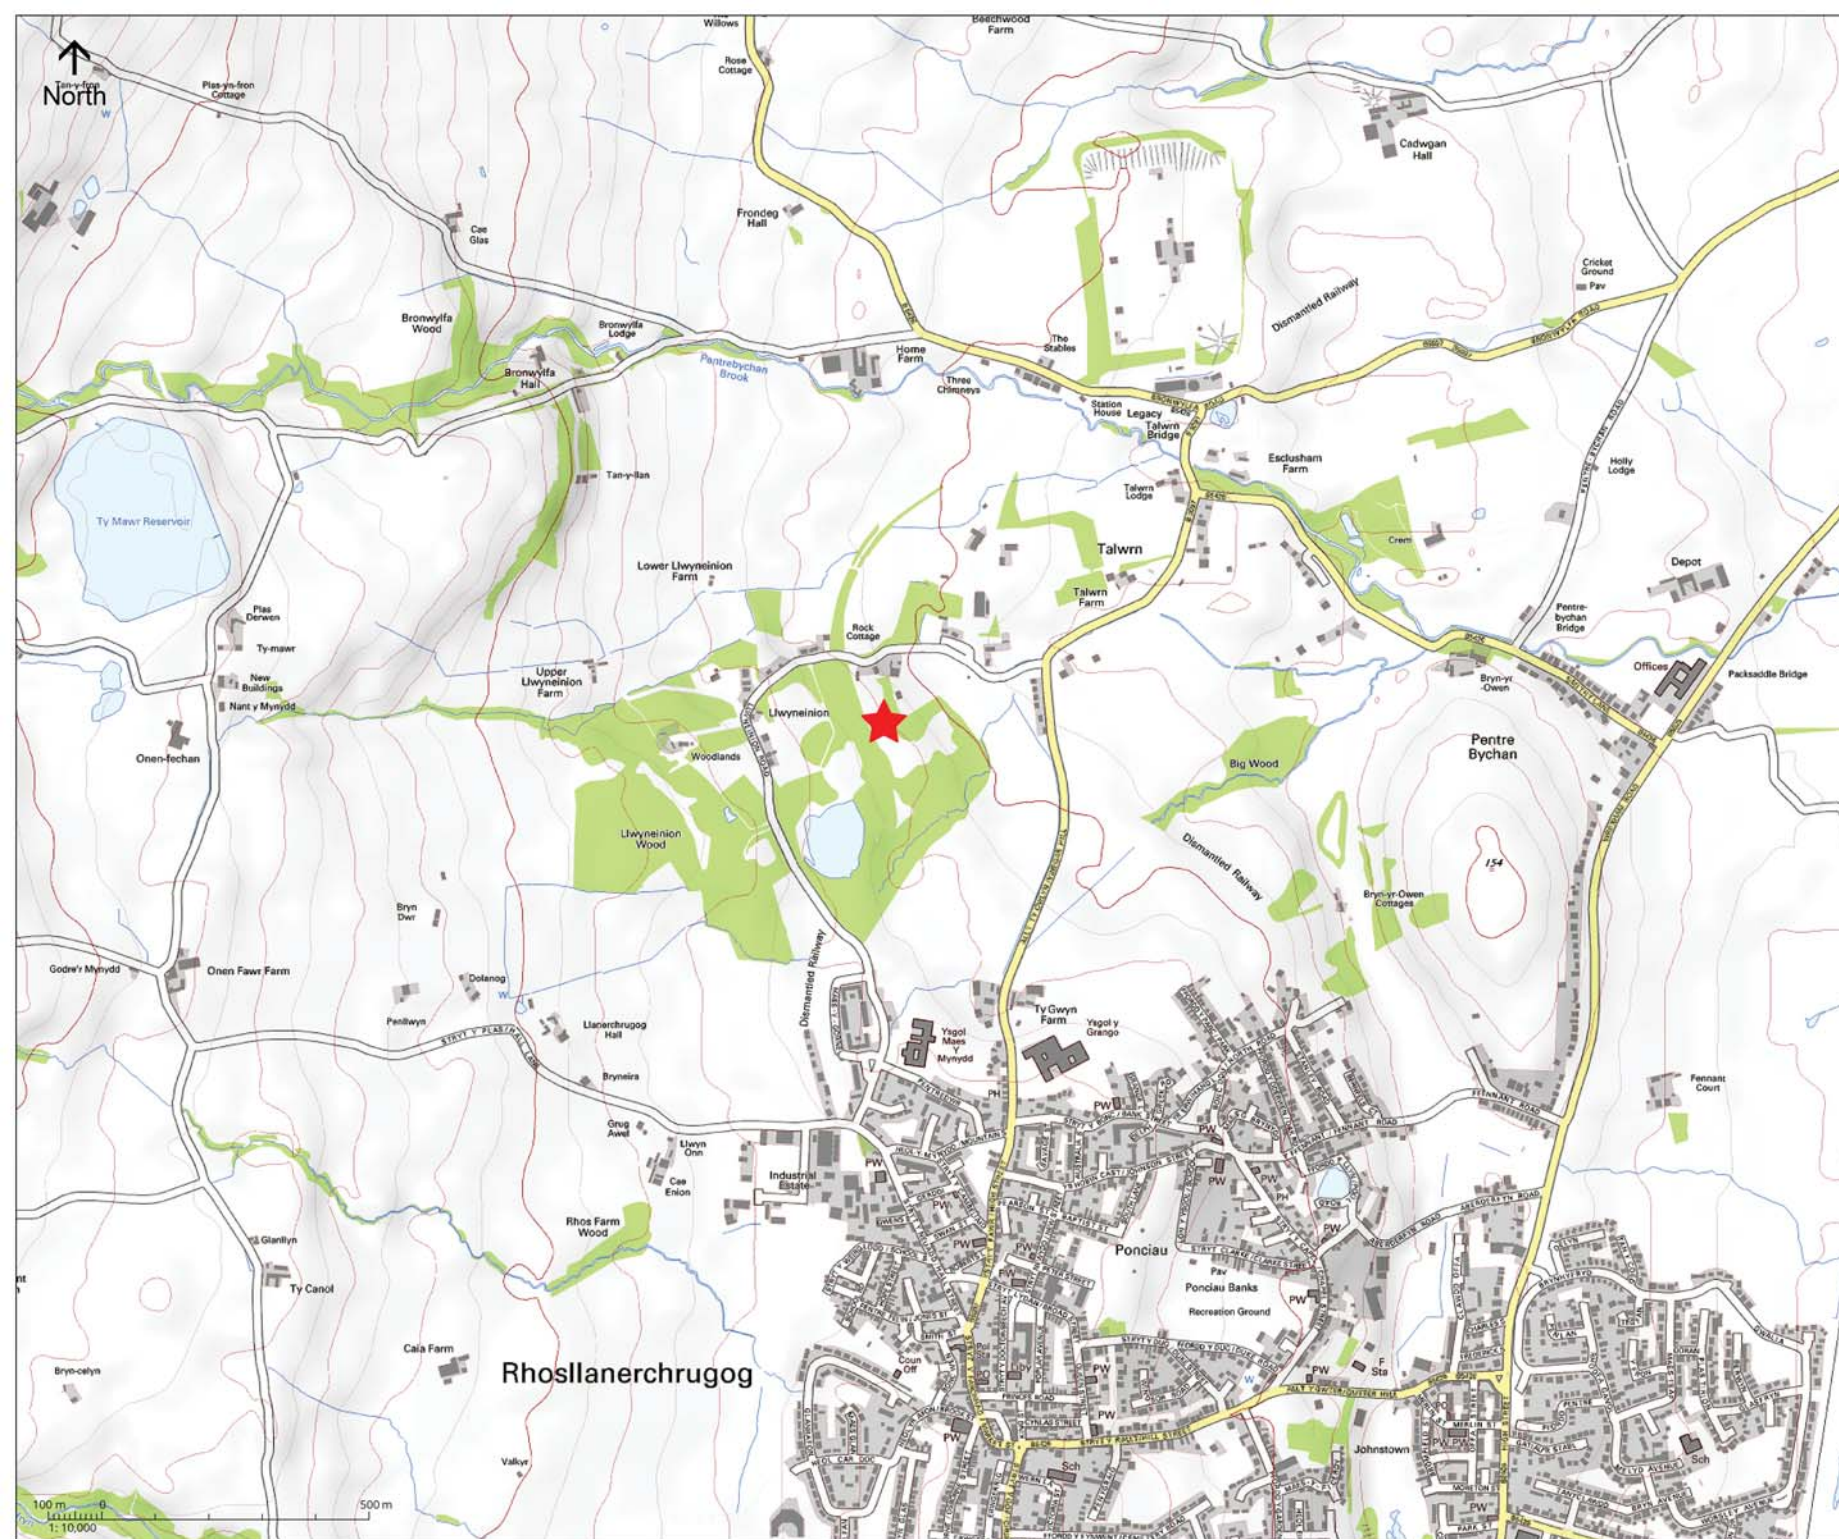


C391 Proposed Residential Development
at Former Legacy Scrap Yard, Esclusham
Mill, Llywneinion, Wrexham, LL14 4ET -
Great Crested Newt Mitigation Strategy

Figure 1 - Site Location

Date: 11/10/19

marches ecology

www.marchesecology.co.uk

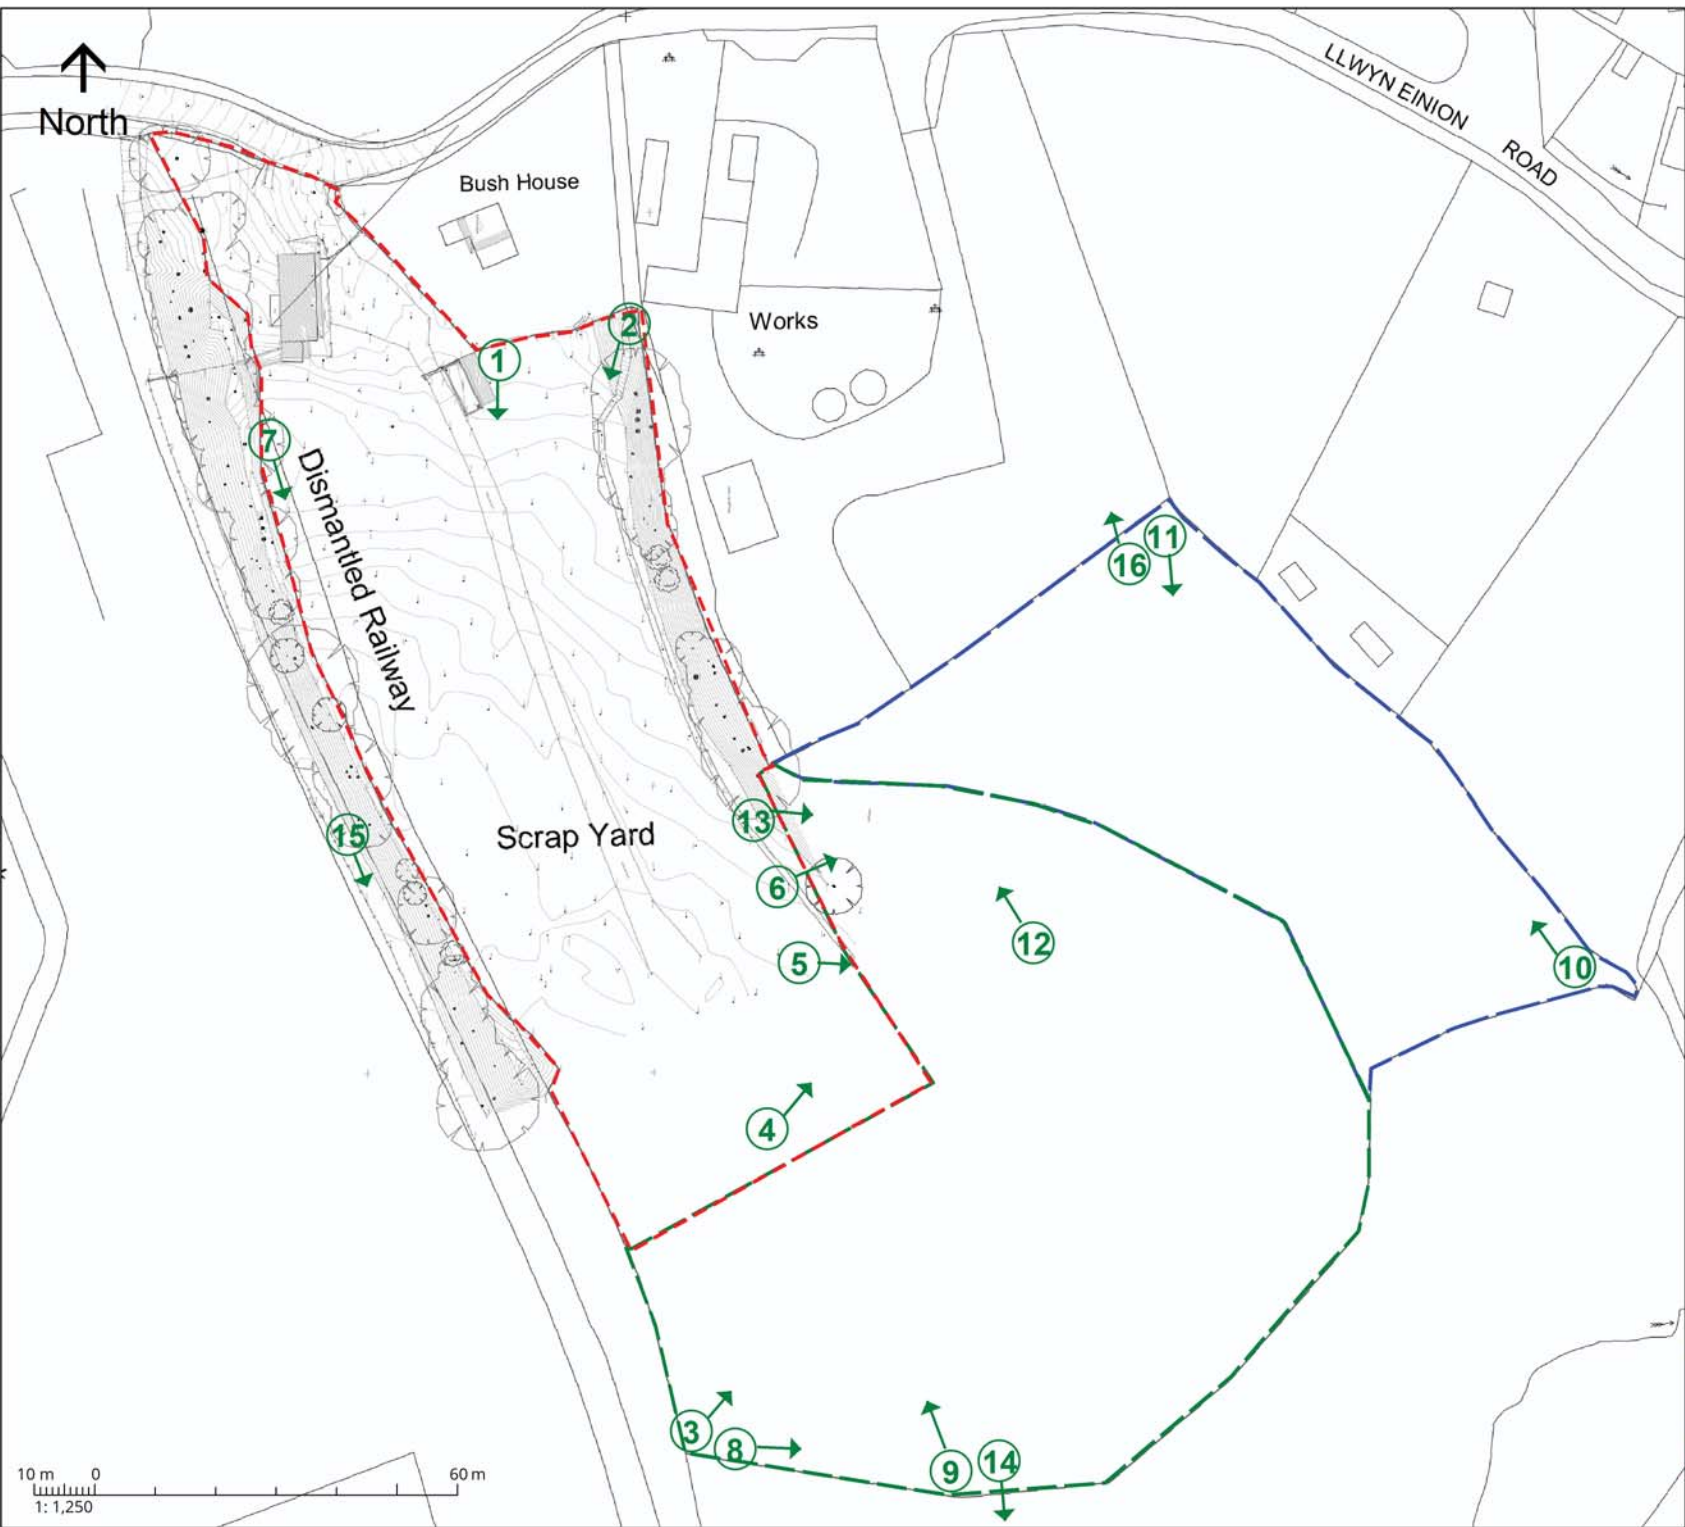


- Proposed development site boundary
- Public Open Space boundary
- Great Crested Newt Compensation Area boundary
- Photo location
Arrow indicates direction

C391 Proposed Residential Development at Former Legacy Scrap Yard, Esclusham Mill, Llwyneinion, Wrexham, LL14 4ET - Great Crested Newt Mitigation Strategy

Figure 2 - Photograph Locations

Date: 11/10/19

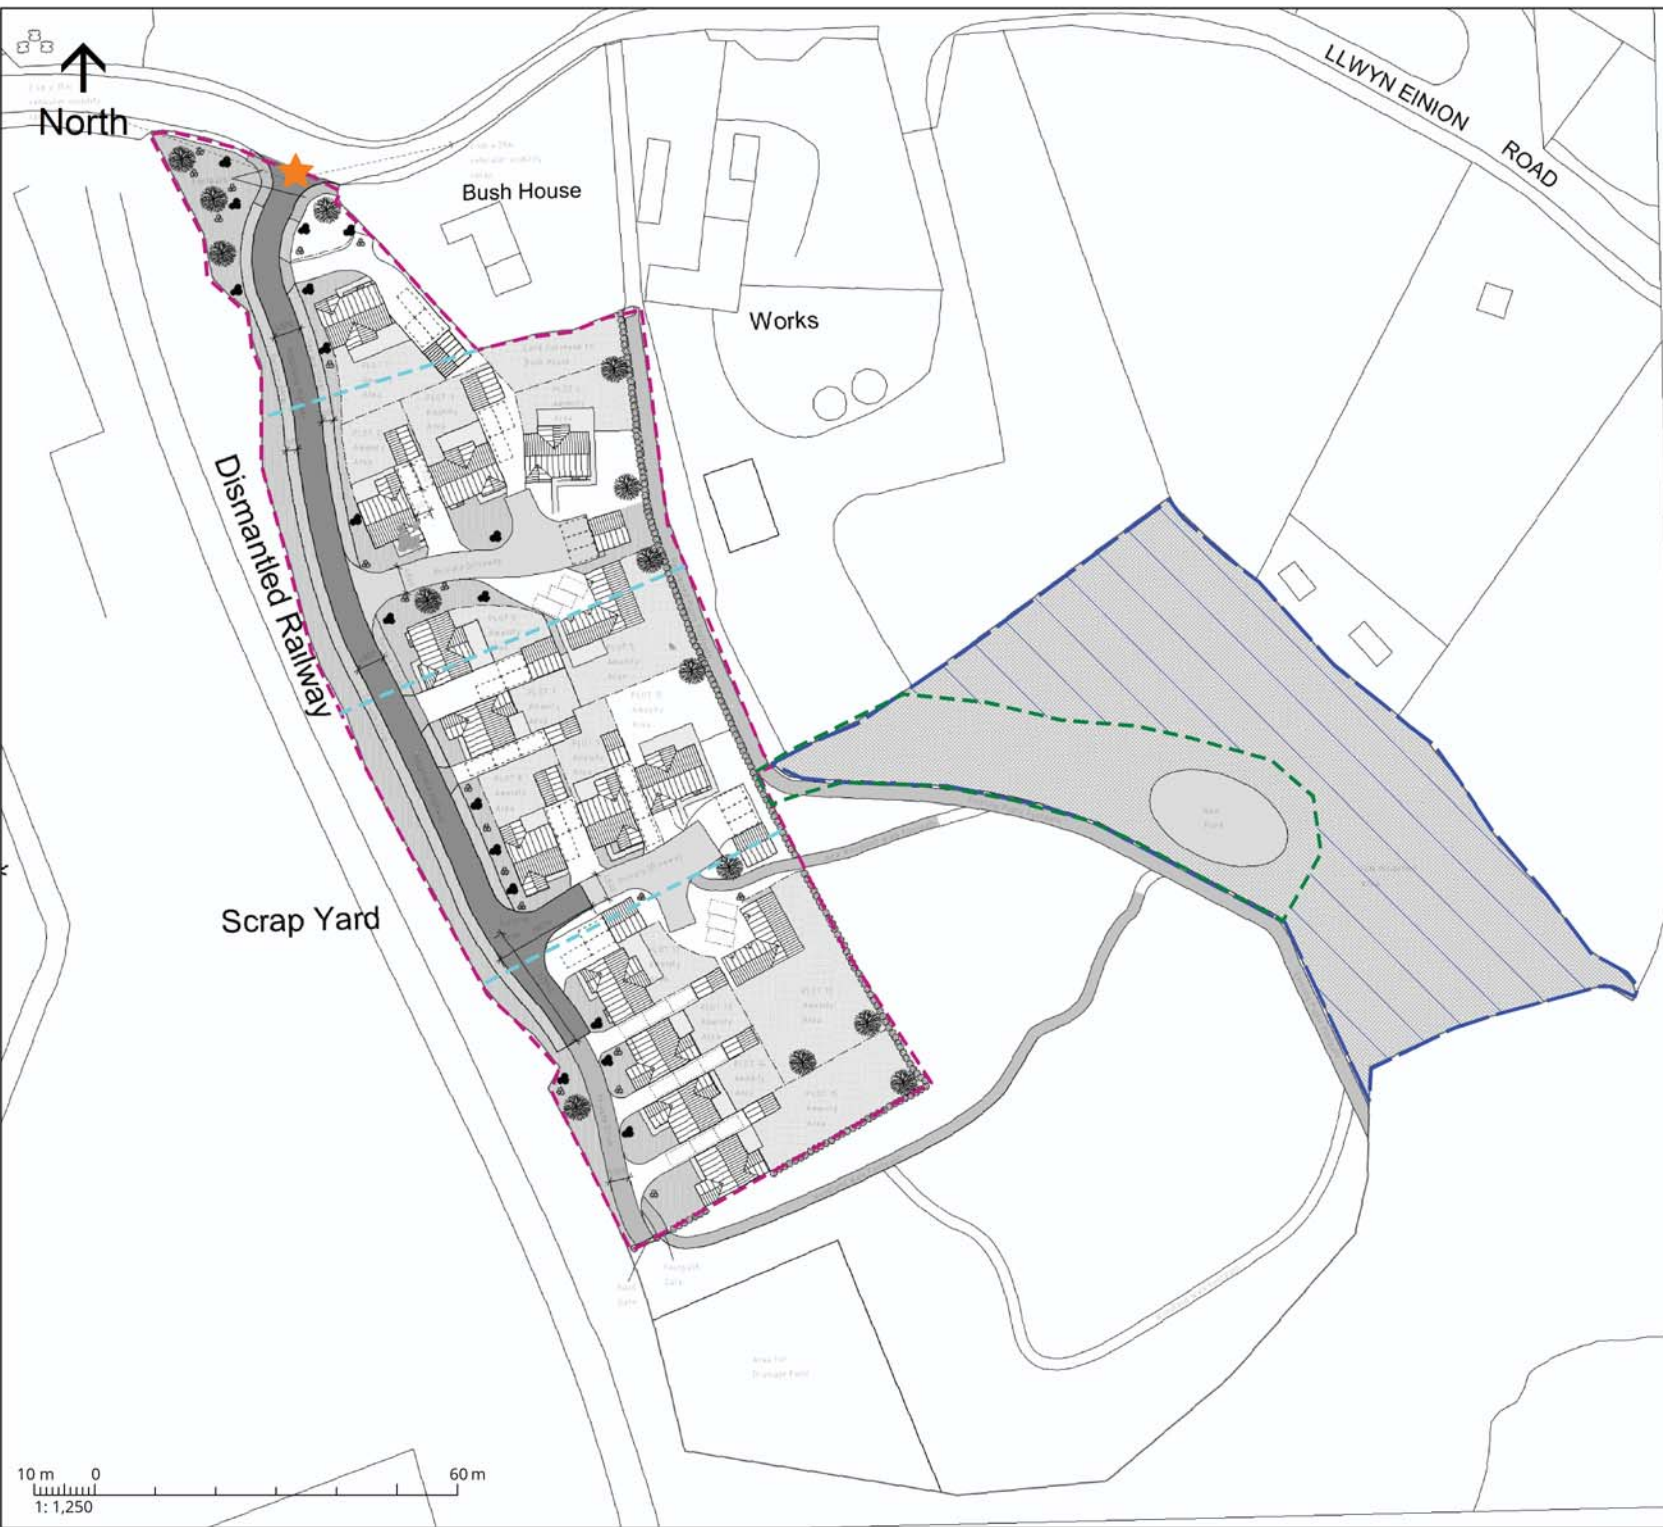

- Indicative alignment of EXTERNAL upright temporary amphibian exclusion fence
- Indicative location of aco-channel
- Indicative alignment of INTERNAL temporary amphibian exclusion fence.
- Indicative alignment of ADDITIONAL EXTERNAL upright temporary amphibian exclusion fence
To enable habitat creation works in compensation area. Alignment to be confirmed at licence application stage.
- Great Crested Newt Compensation Area
- Receptor Site

C391 Proposed Residential Development at Former Legacy Scrap Yard, Esclusham Mill, Llwyneinion, Wrexham, LL14 4ET - Great Crested Newt Mitigation Strategy

Figure 3 - Indicative Amphibian Exclusion Fencing

Date: 11/10/19

marches ecology

www.marchesecology.co.uk

10 m 0
1: 1,250
60 m