



- Key to Numbered Notes.
- 1 Profiled metal cladding.
 - 2 Facing brickwork.
 - 3 Interlocking concrete roof tiles.
 - 4 Pallets/le fencing.
 - 5 Timber board fencing.
 - 6 Post and mesh fence.

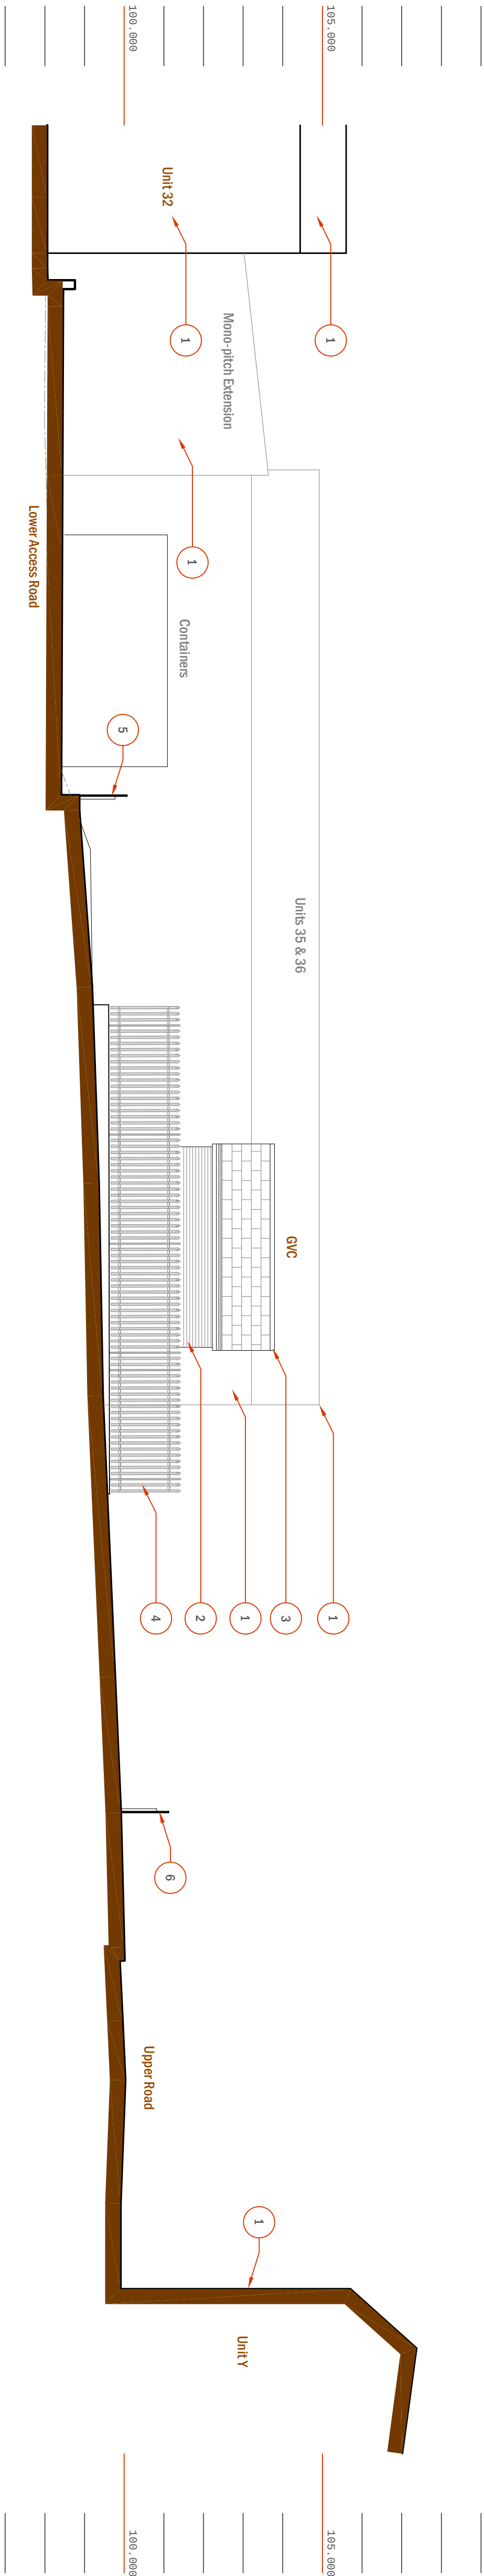


Section A-A as Existing (Easterly).

Scale 1:100.

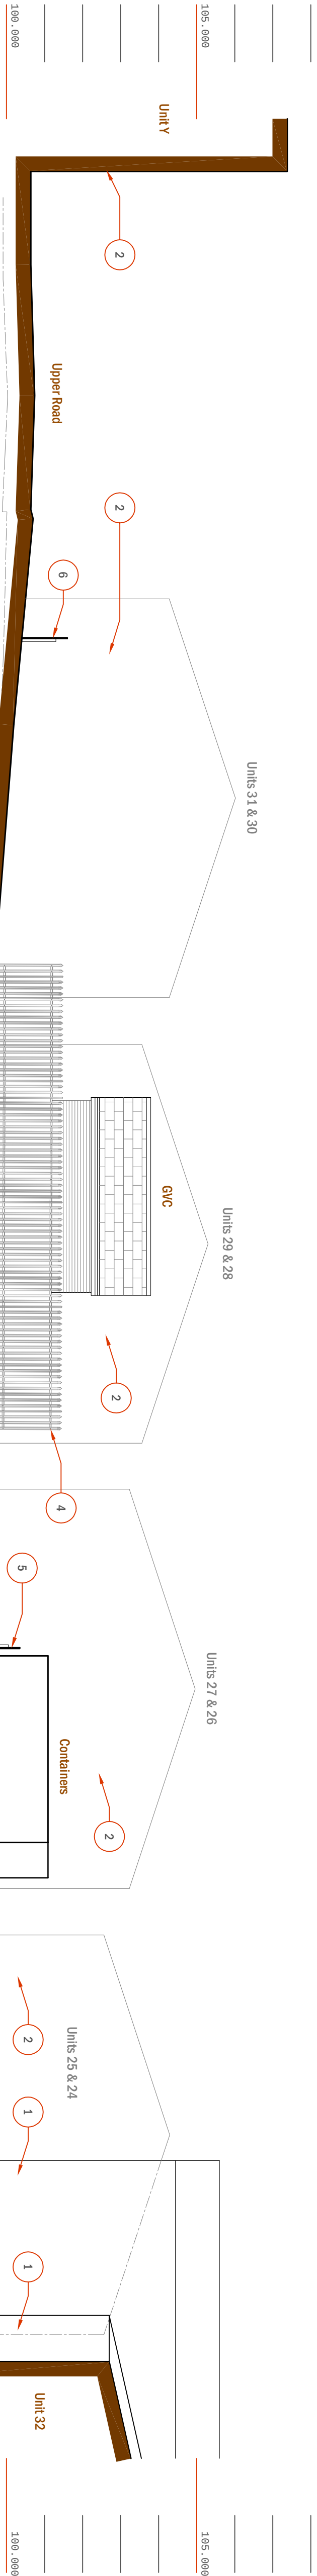


Section B-B as Existing (Westerly).

Scale 1:100.

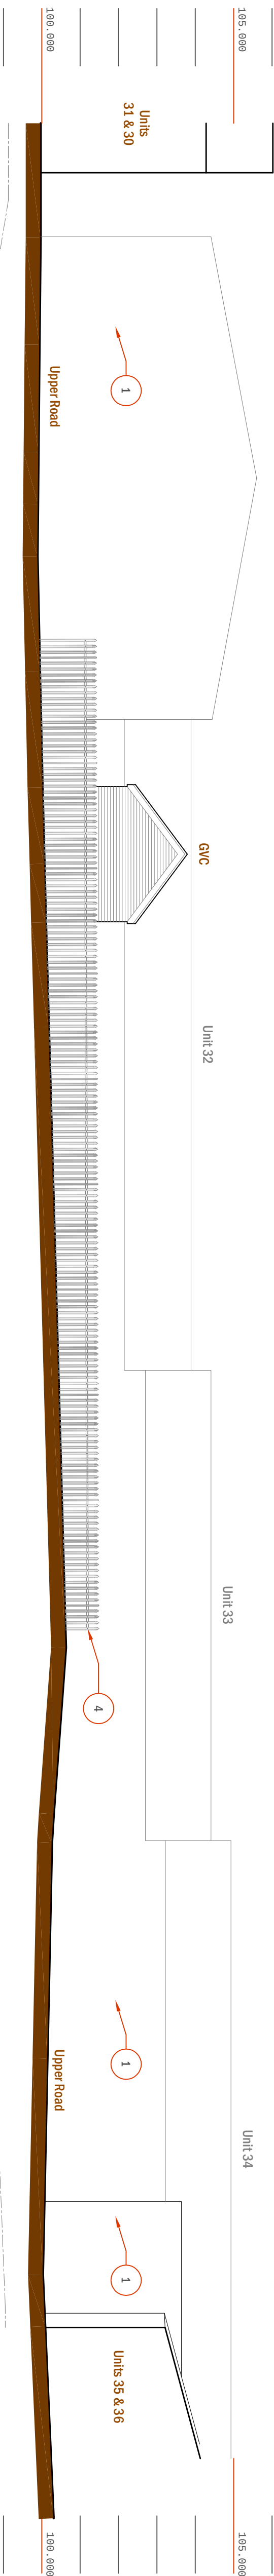

Section C-C as Existing (Northerly).

Scale 1:100.

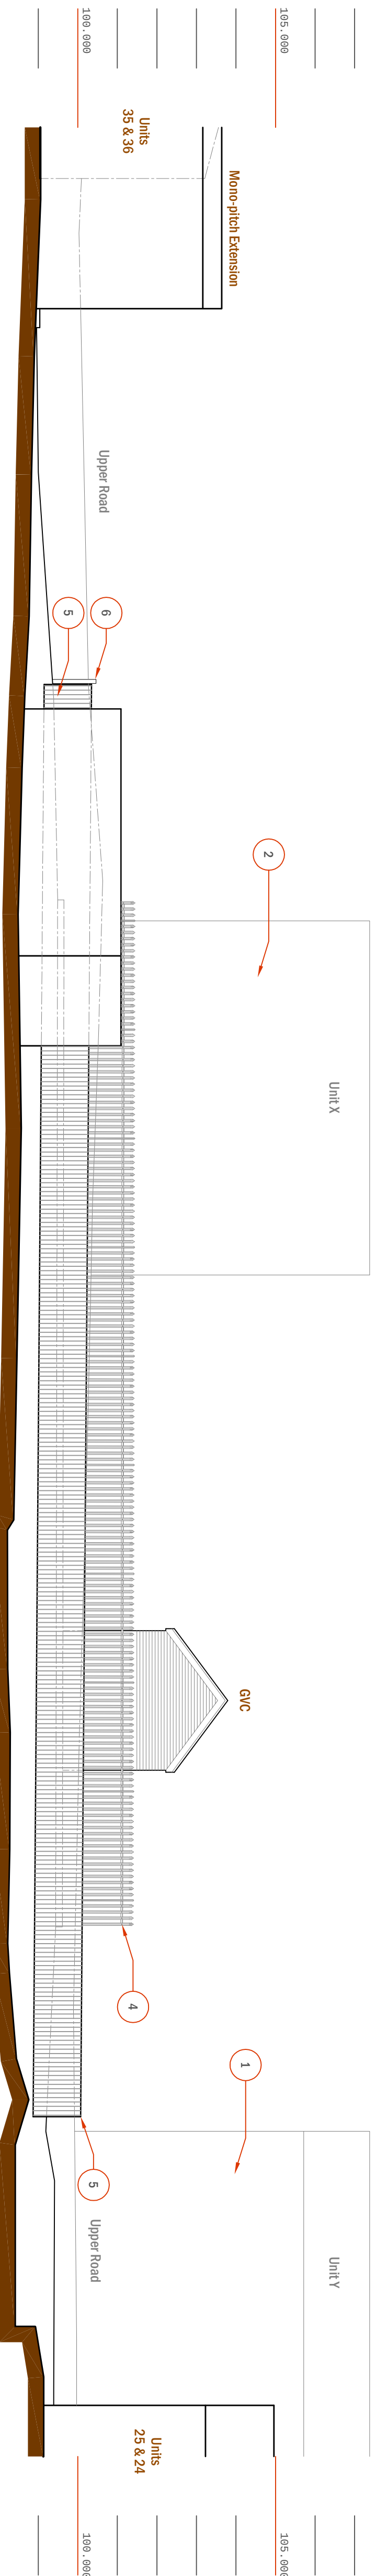

Section D-D as Existing (Southerly).

Scale 1:100.

Amended Planning Issue.
November 2019.

A3	13-12-19	Compass reference added.
A2	01-10-19	Second Planning Issue.
A1	26-03-19	Planning issue.
P1	07-03-19	First Issue.
Rev	Date	Notes

PROJECT
Proposed CPU Facility.
at:
Unit 34 Five Crosses Ind. Est.
Minera
Wrexham
LL14 3RD

DRAWING TITLE
Existing Sections.

SCALE A1-A1
1:100 @A1
13-12-19

DRAWING NUMBER
1714-03
REVISION
A3