


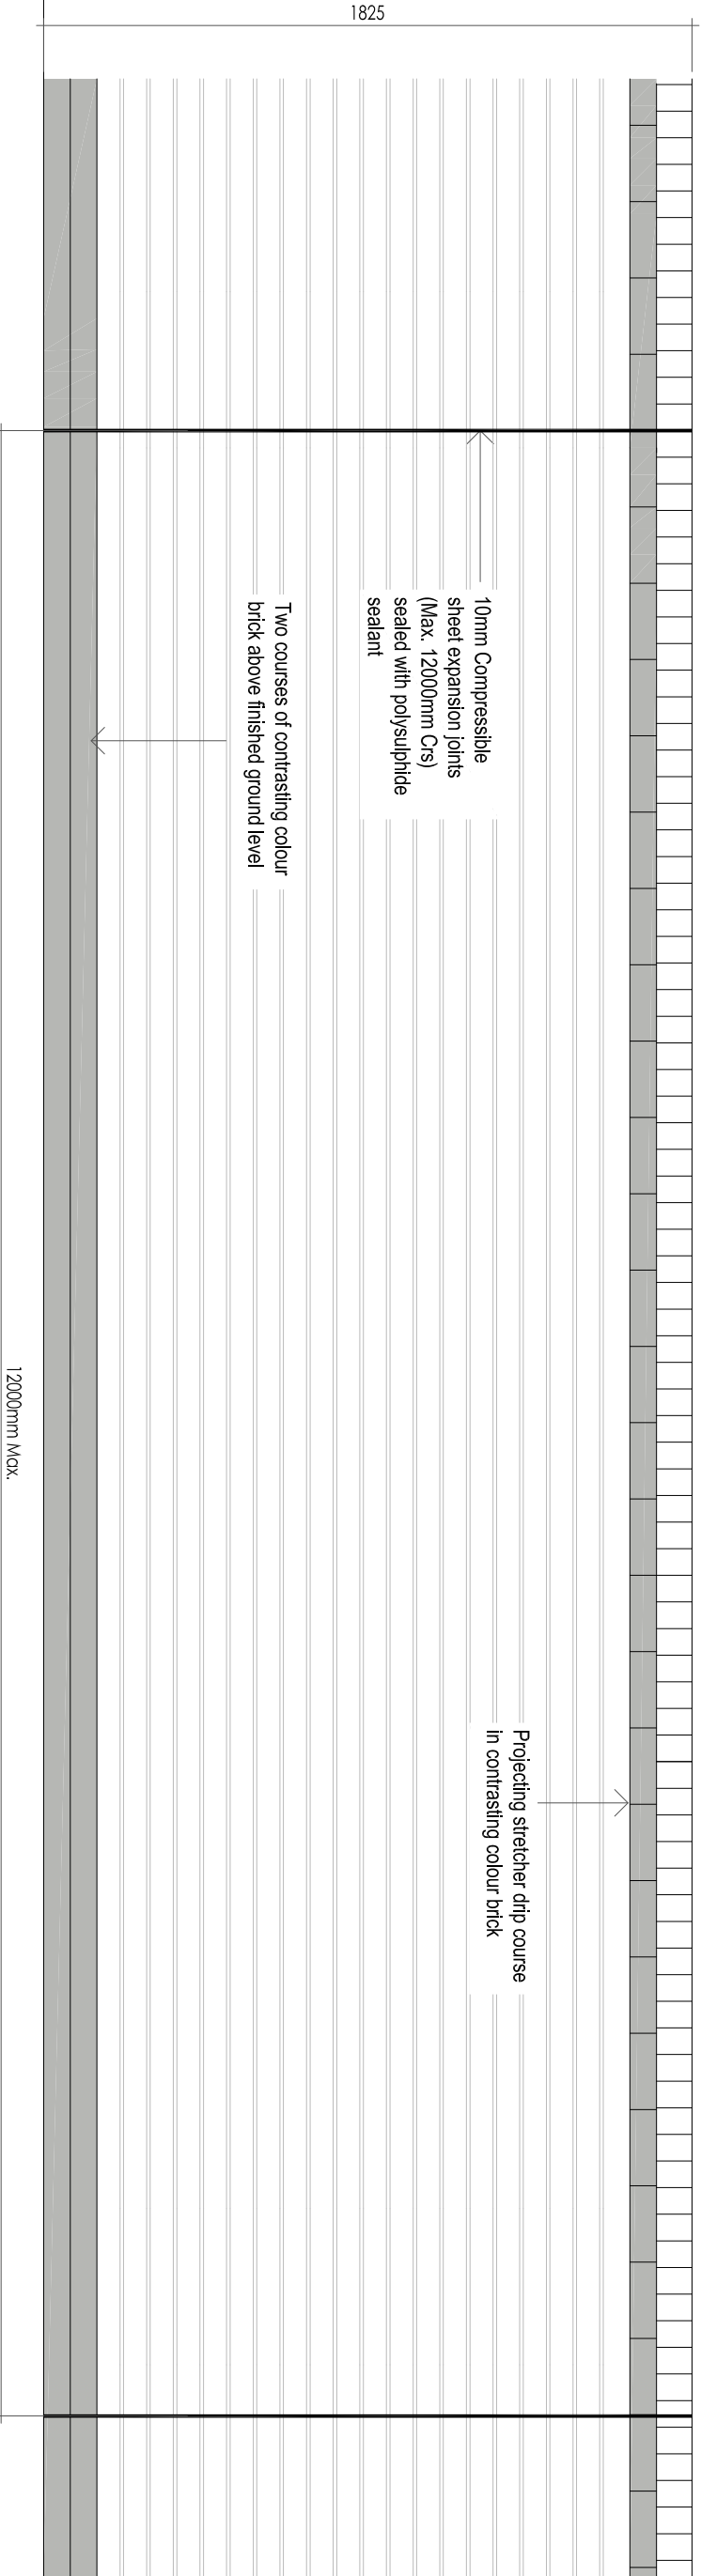

TYPICAL ELEVATION

SPECIFICATION

General

215mm thick brickwork screen walling built off concrete strip footings of size and depth to suit local ground conditions.

Brickwork to be laid in stretcher-bond with a minimum of two courses of brick in contrasting colour showing above final ground level.

Contrasting colour brick on edge coping course to be laid on stretcher laid to extend 25mm from general face of wall to form a drip mould.

Walls exceeding 12 meters in length with no exaggerated changes in direction to incorporate movement joints and the spacing of the first joint from a return should be no more than 6 meters.



MACBRYDE
HOMES

Macbryde Homes Limited,
Unit 28, St. Asaph Business Park,
Ffordd Richard Davies, St Asaph, LL17 0LJ.
Tel:01745 536677 Fax:01745 536688

Site:

Wrexham Road, Holt

Title:

1.8m Brick Boundary Wall Detail

Scale:

1:20 @ A3

Date:

15.11.19

Ref:

WRHLT-BT-02

Rev:

-