


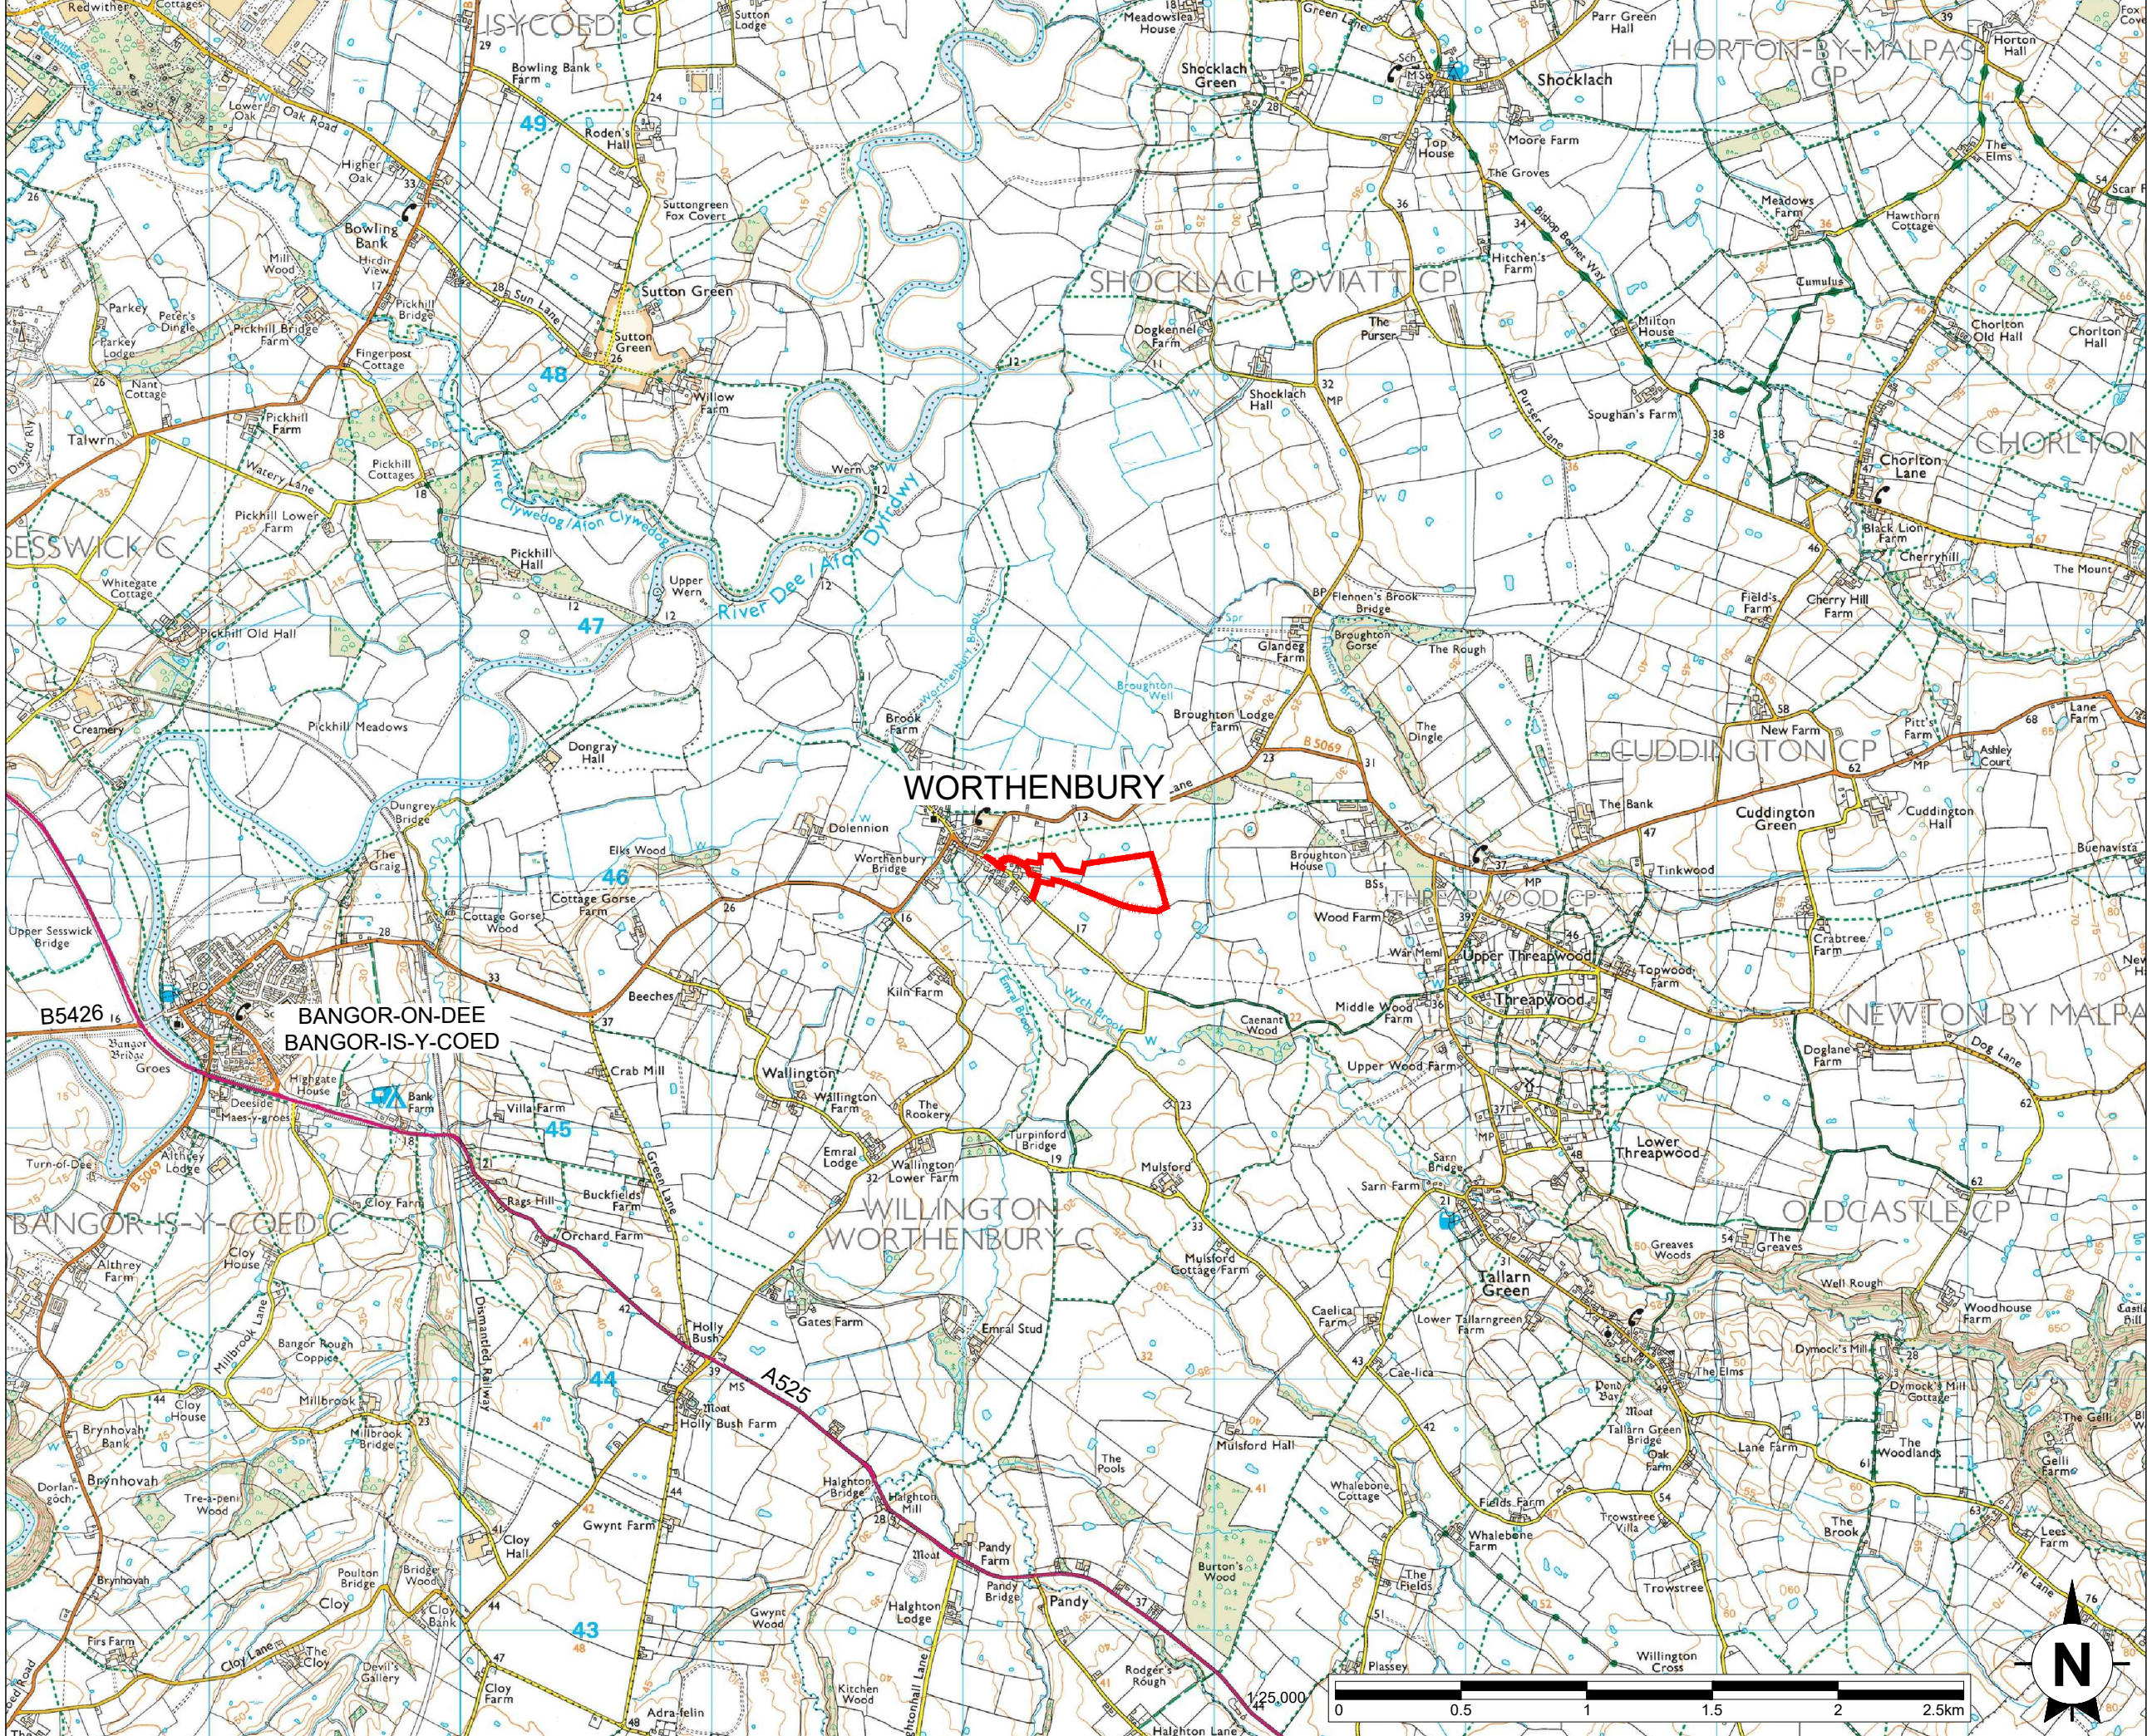

This drawing is the copyright of AXIS P.E.D Limited and may not be loaned, copied or reproduced in any way - or used for any offer, quote, tender or construction purposes without written consent of the company to do so

Follow any figured dimensions - do not scale for construction purposes. IF IN DOUBT ASK.

Revision History		Date
A	Red line amended to include visibility splays	05/06/19

KEY

Site Location

Client Office: Well House Barns Bruton CH4 8DH		South Manchester Office: Canella House 76 Water Lane Wilmslow SK9 5BB	axis
0844 8700 007 - www.axisped.co.uk			
client:			
project: BOWLING BANK FARM			
drawing title: LOCATION PLAN			
date: January 2019		drawn by: AP	checked: PR
drawing number: 2316-02-001		status: --	
scale(s): 1:25000 @A3		rev: A	
planning environment design			