


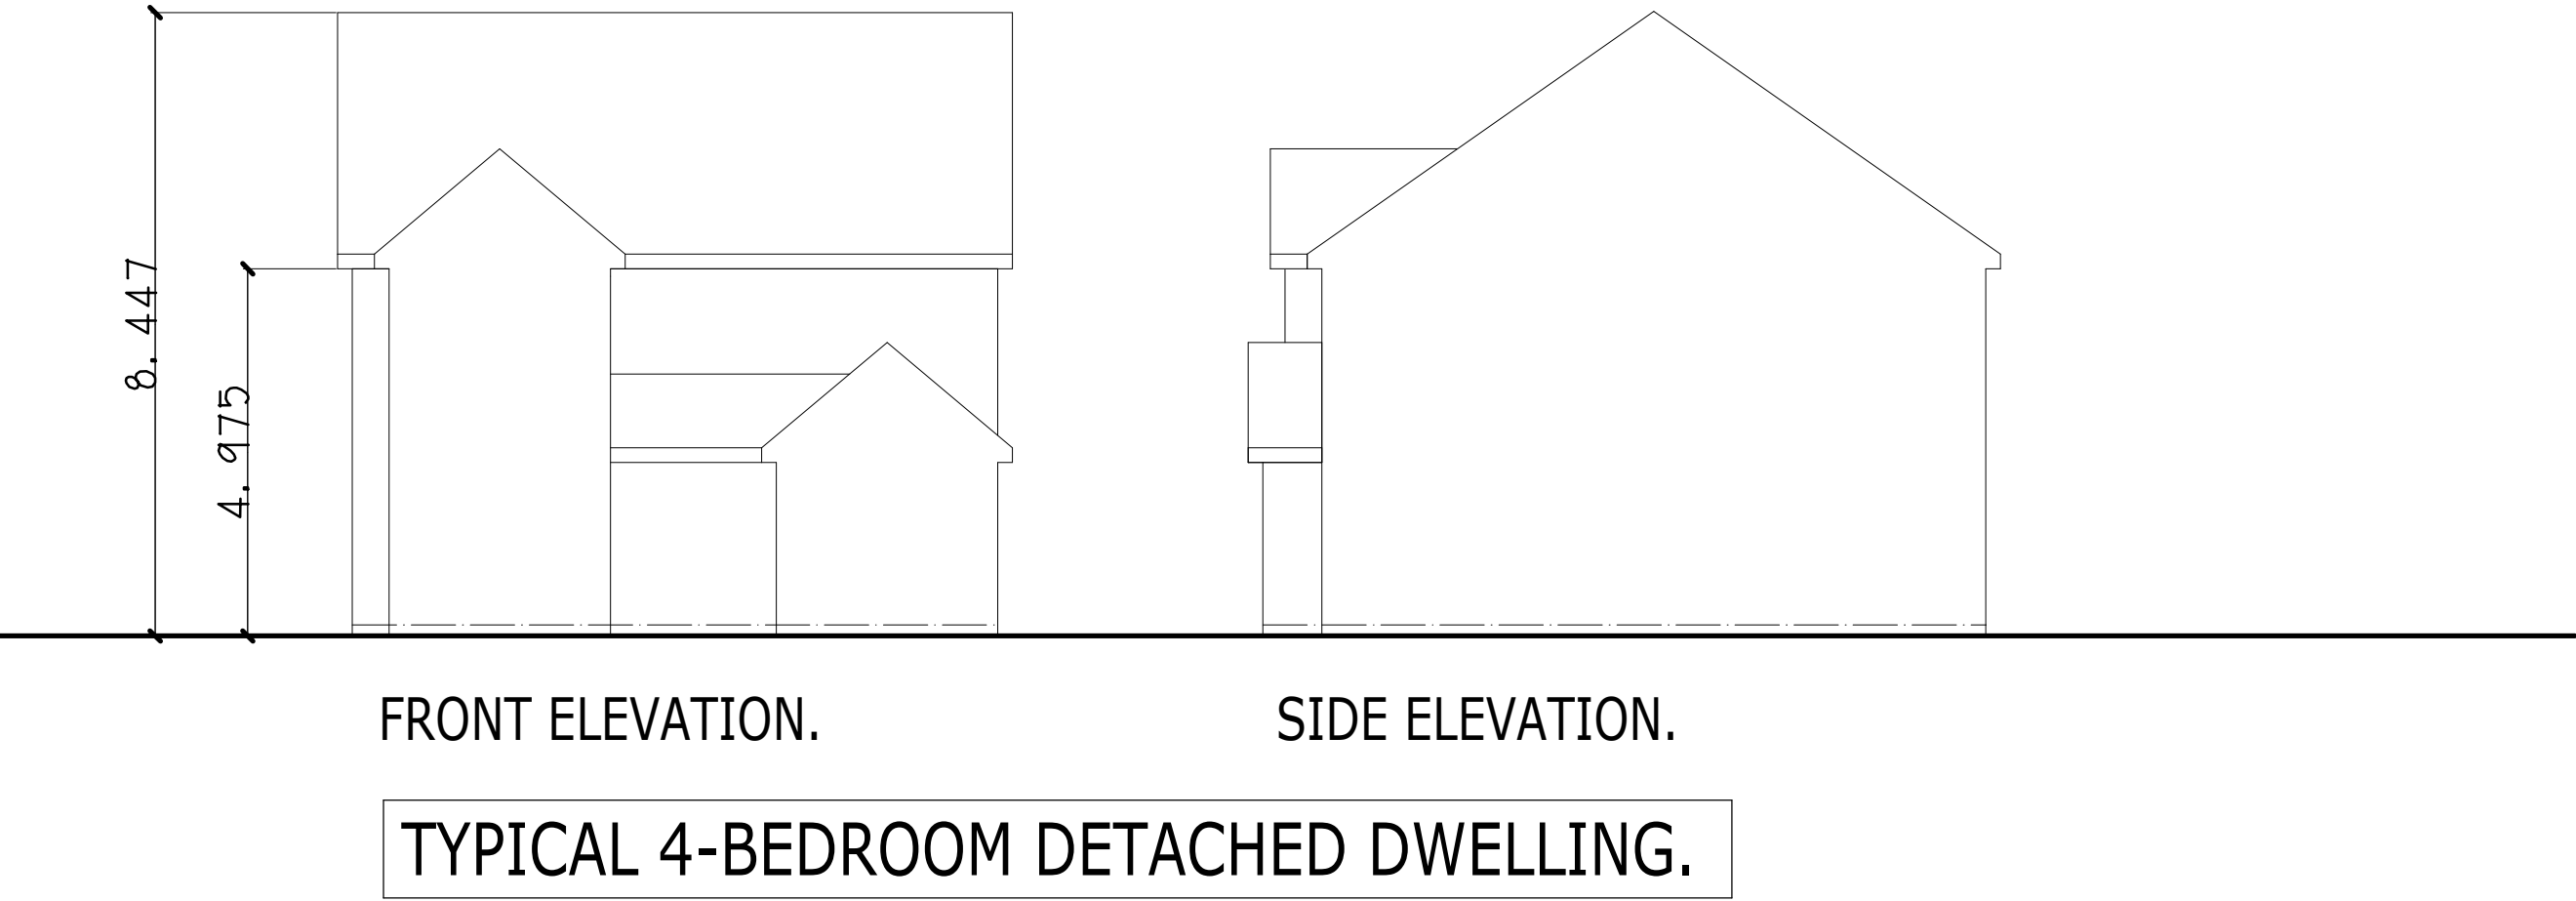

Project. PROPOSED RESIDENTIAL DEVELOPMENT on land to the east of BOTTOM ROAD, SUMMERHILL, WREXHAM, LL11 4TR.		
Client. Mr A.O. JONES.		
Title. PROPOSED OUTLINE ELEVATIONS.		
Drawing No. 10083.06.dsj		
Date. March 2020.		Scale. 1:100@A1.
<i>D.S. Jones & Co.</i> Architectural & Planning Consultants. The Studio, 26, Prospect Drive, Coedpoeth, Wrexham, LL11 3PE. Tel : 01978 750195 / 07880 874522. E : dsjonesandco@live.co.uk		