





Existing Hedge:
Photo taken from Gresford Road

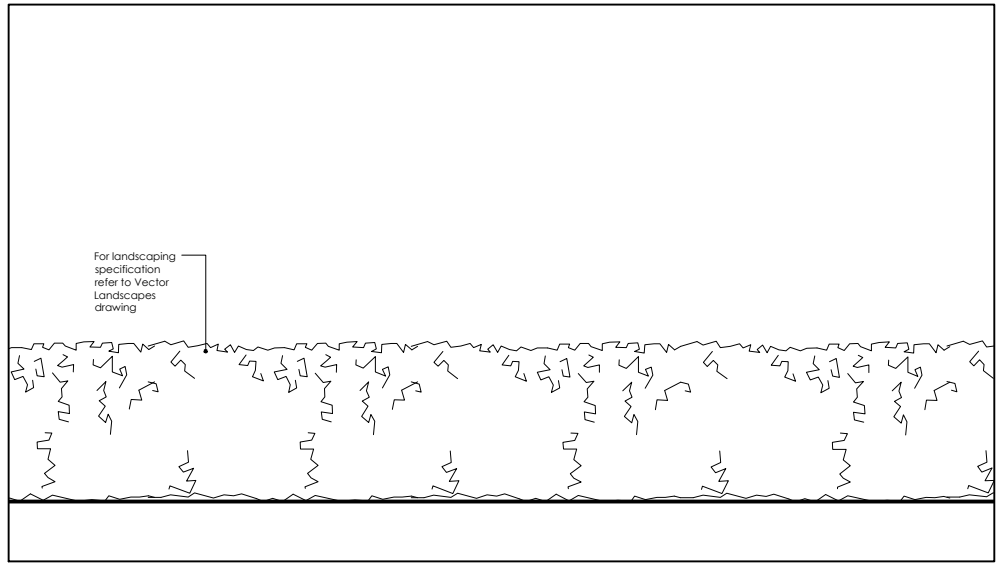

Proposed Hedge:
Refer to Landscape Plan for further information




Proposed Timber Knee Rail:
1:20 scale

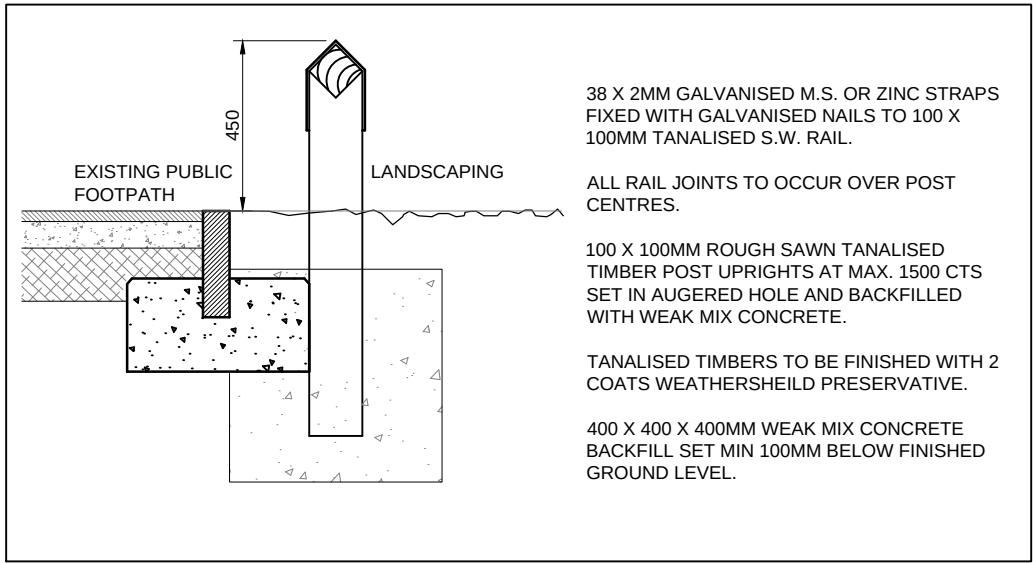


3m High Acoustic Fence: Scale 1:50

3.5m High Acoustic Fence: Scale 1:50



4m High Acoustic Fence: Scale 1:50

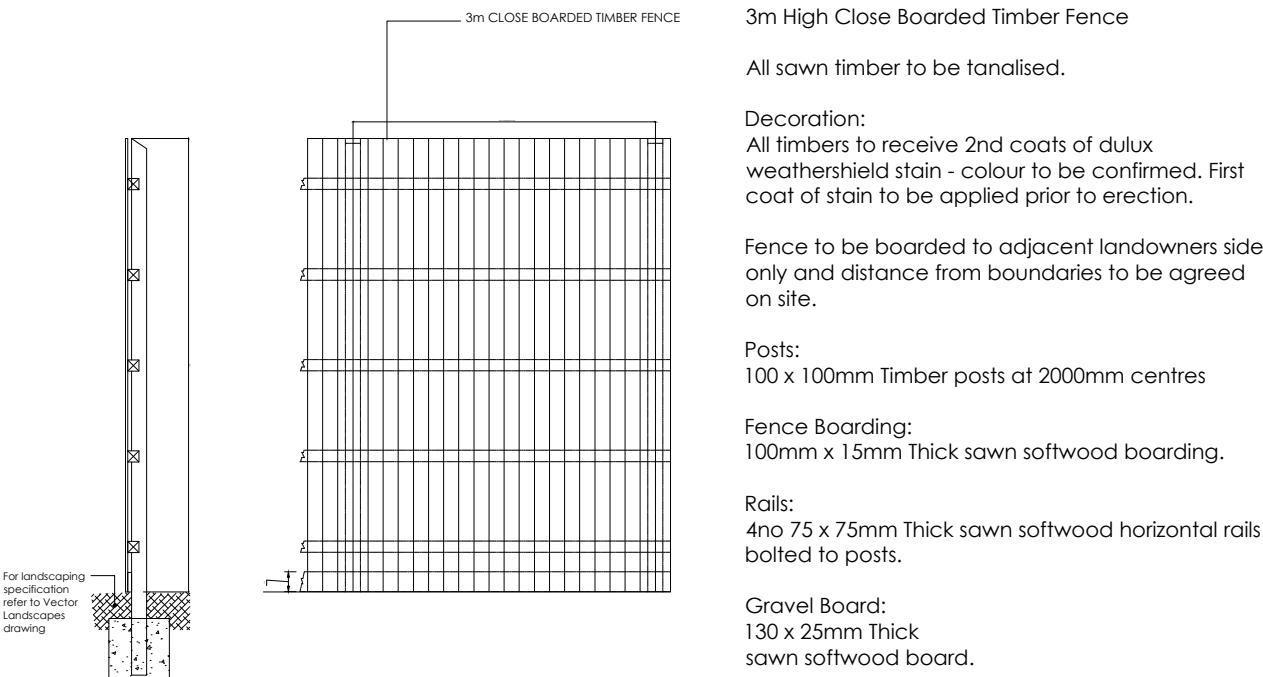

2.4m High Close Boarded Timber Fence: Scale 1:50

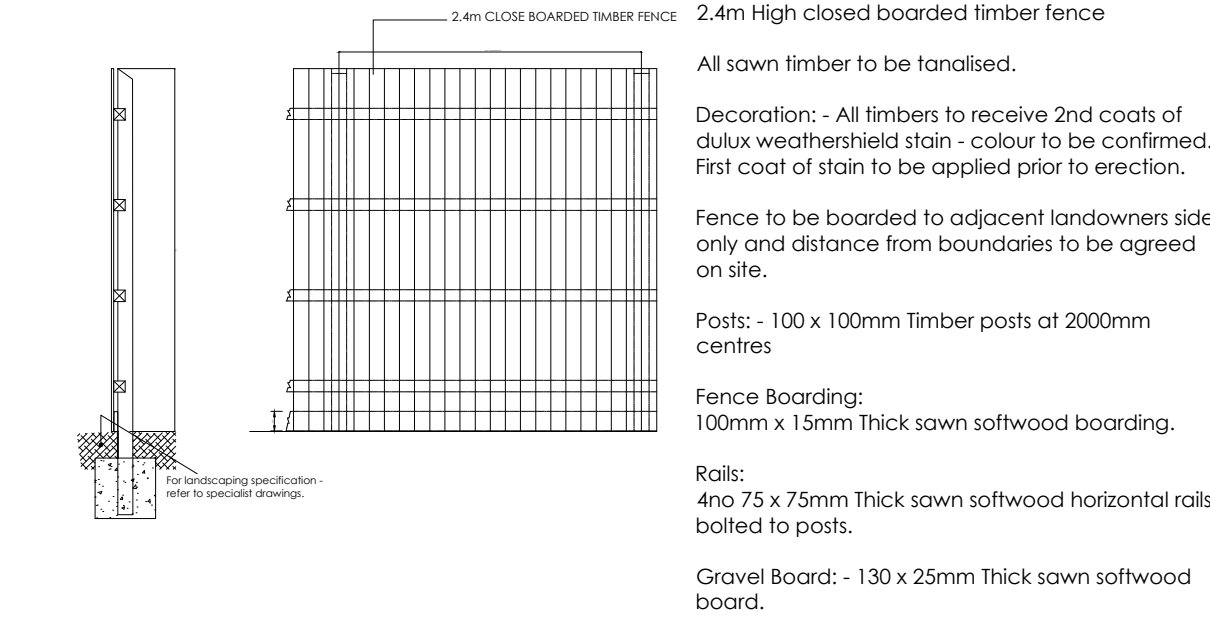

Boundary Treatment
Scale 1:500 @ A2

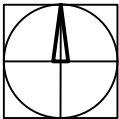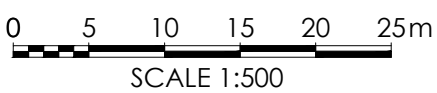

Application Boundary
11,029sqm/2.73 acres

B	08.07.19	Fenceline to rear of store added.	MS	MS
A	30.05.19	Address updated.	AS	MS
Rev	Date	Description	Rev By	Chk'd By
Project Title		PROPOSED DEVELOPMENT		
		GRESFORD ROAD LLYAY		
Client		ALDI STORES LTD		
Status		PLANNING		
Scale	1:500	Drawing Size	A2	
Date	MAY 2019	Drawn By	AS	Checked SSR
Drawing Title		PROPOSED BOUNDARY TREATMENT		
Job-Dwg No		2636NESW-107		Rev B

- ☐ 2 St. Johns North, Wakefield, WF1 3QA t. 01924 291800
- ☒ Carvers Warehouse, 77 Dale Street, Manchester, M1 2HG t. 0161 2388555
- ☐ The Old Rectory, 79 High Street, Newport Pagnell, MK16 8AB t. 01908 211577
- ☐ 101 London Road, Reading, RG1 5BY t. 0118 9507700
- ☐ 10 Gees Court, St Christophers Place, London, W1U 1JJ t. 0207 4091215

THE
HARRIS
PARTNERSHIP
ARCHITECTS
www.harrispartnership.com

This drawing is copyright and may not be reproduced in whole or part without written authority. The Harris Group Ltd does not accept liability for any deviation from our drawings or specification. Do not scale off this drawing.