


Rev:	Description:	Date:
------	--------------	-------

--	--	--

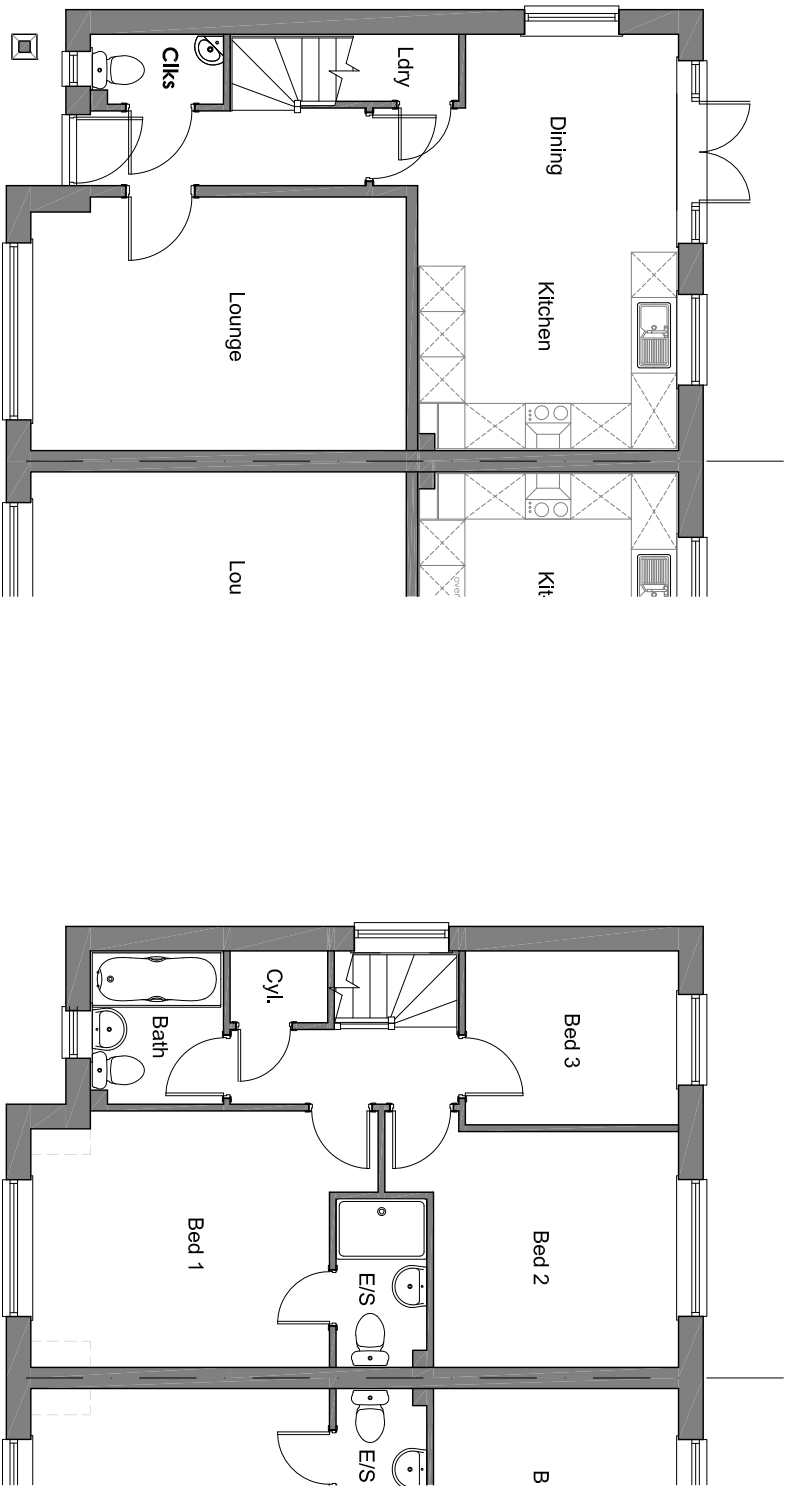

GROUND FLOOR

FIRST FLOOR



Macbryde Homes Limited,
Macbryde House, Unit 28,
St. Asaph Business Park,
Ffordd Richard Davies, St Asaph,
Denbighshire, LL17 0LJ.
Tel. 01745 536677
Fax. 01745 536688

Site:

Top Road, Summerhill, Wrexham

Title:

Banbury - Floor Plans - Plot 1

Scale:

1:100

Date:

24.04.17

Ref:

TRS-BAN-PL01.1

Rev:

-