

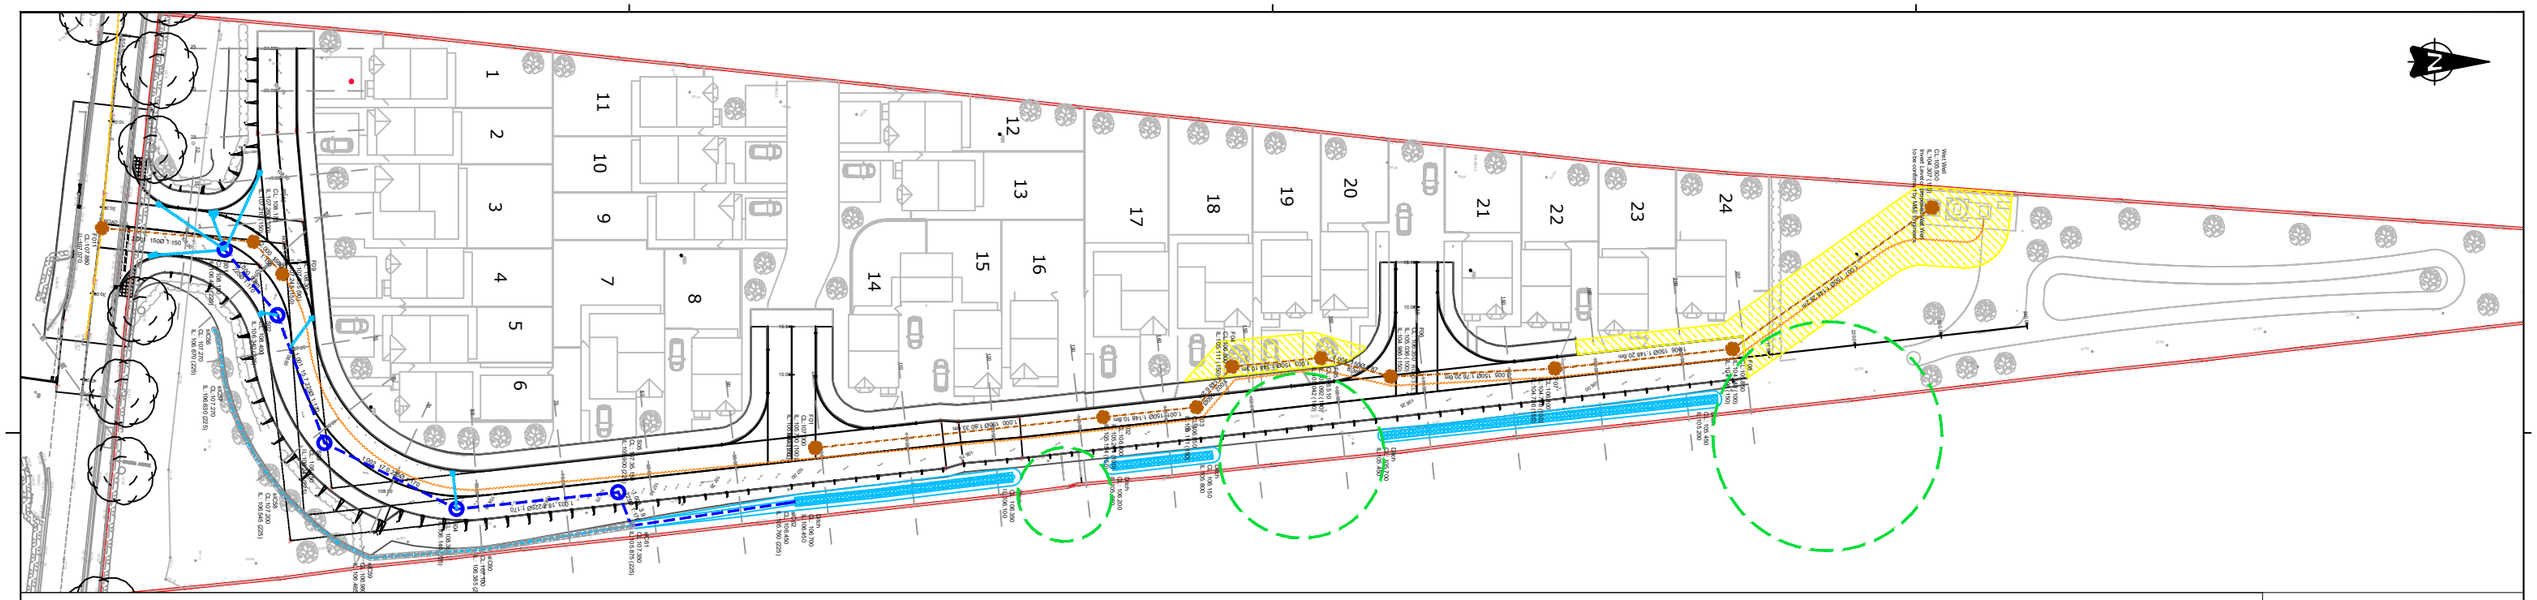



ROAD 1 CL - LONGITUDINAL SECTION
SCALE: H 1:200,V 1:40.
DATUM: 103.000

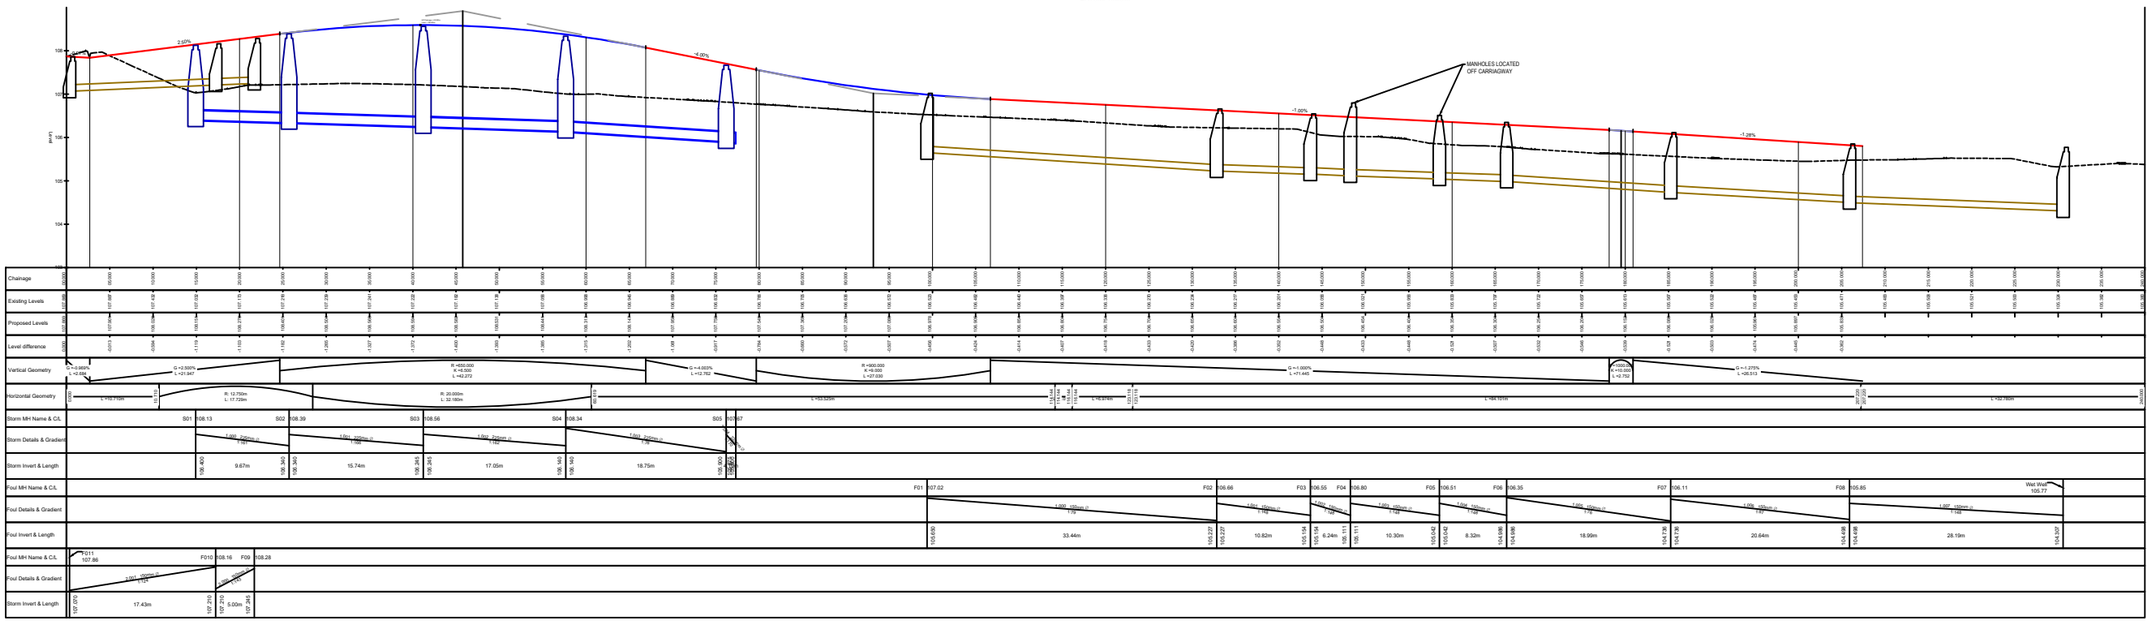


ROAD 2 CL - LONGITUDINAL SECTION
SCALE: H 1:200,V 1:40.
DATUM: 106.000

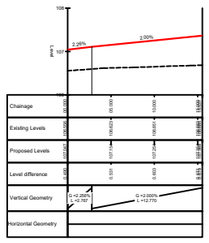

ROAD 3 CL - LONGITUDINAL SECTION
SCALE: H 1:200,V 1:40.
DATUM: 105.000

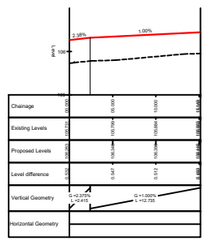

ROAD 4 CL - LONGITUDINAL SECTION
SCALE: H 1:200,V 1:40.
DATUM: 106.000

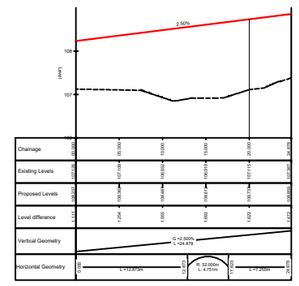

NOTES

1. DO NOT SCALE FROM THIS DRAWING.
2. DRAWING TO BE PRINTED IN COLOUR.
3. ALL DIMENSIONS ARE IN METRES UNLESS OTHERWISE STATED.
4. THE TOPOGRAPHICAL SURVEY UPON WHICH THIS DESIGN IS BASED HAS BEEN PROVIDED BY A THIRD PARTY AND SHOULD BE CHECKED ON SITE FOR ACCURACY.
5. THE WORKS SHALL BE CARRIED OUT IN ACCORDANCE WITH DESIGN MANUAL FOR ROADS AND BRIDGES SPECIFICATION FOR HIGHWAY WORKS, WITH REFERENCE TO WREXHAM COUNTY BOROUGH COUNCIL (WCBC) COMMENTS, SPECIFICATION AND APPROVAL
6. THE SEWER WORKS TO BE CARRIED OUT TO DWR CYMRU REQUIREMENTS OR TO HIGHWAY AUTHORITY REQUIREMENTS AS APPROPRIATE.
7. FOR INFORMATION ON EXISTING STATUTORY UNDERTAKERS EQUIPMENT REFER TO UTILITY DRAWINGS. CONTRACTOR TO CONFIRM LOCATION OF ALL UTILITIES PRIOR TO CONSTRUCTION.

KEY

- EXISTING GROUND LEVEL
- PROPOSED VERTICAL ALIGNMENT
- SITE BOUNDARY
- EXISTING TOPOGRAPHICAL SURVEY
- PROPOSED KERB ALIGNMENT
- PROPOSED ROAD MARKINGS
- 25 PLOT NUMBERS
- PROPOSED TACTILE PAVING
- ROOT PROTECTION AREA (RPA)
- STORAGE AND INFILTRATION
- FILTER DRAIN
- SEWER EASEMENT 3m EACH SIDE
- GULLY AND CONNECTION
- S104 RISING MAIN
- S104 FOUL WATER SEWER & MANHOLE INSPECTION CHAMBER
- HIGHWAY SURFACE WATER SEWER & MANHOLE INSPECTION CHAMBER

Rev.	Date	Revision details	Drawn	Checked	Approved

© This drawing is the property of SYSTRA Limited and the information can only be reproduced with their prior permission.

SYSTRA
www.systra.co.uk
City Tower,
Piccadilly Plaza,
Manchester,
M1 4BT
T 0161 831 5600
E uk_manchester@systra.com

Client: EDWARDS HOMES

Project: STATION AVENUE, CHIRK WREXHAM

Title: S38 LONGITUDINAL SECTIONS

Drawn	Checked	Approved
NH	DEB	DEB

Original drg. size	Date of issue	Scale
A0	20.09.19	1:250

Drawing Status	Drawing Number	Rev.
FOR APPROVAL	108287-100-003	

NOT APPROVED FOR CONSTRUCTION