



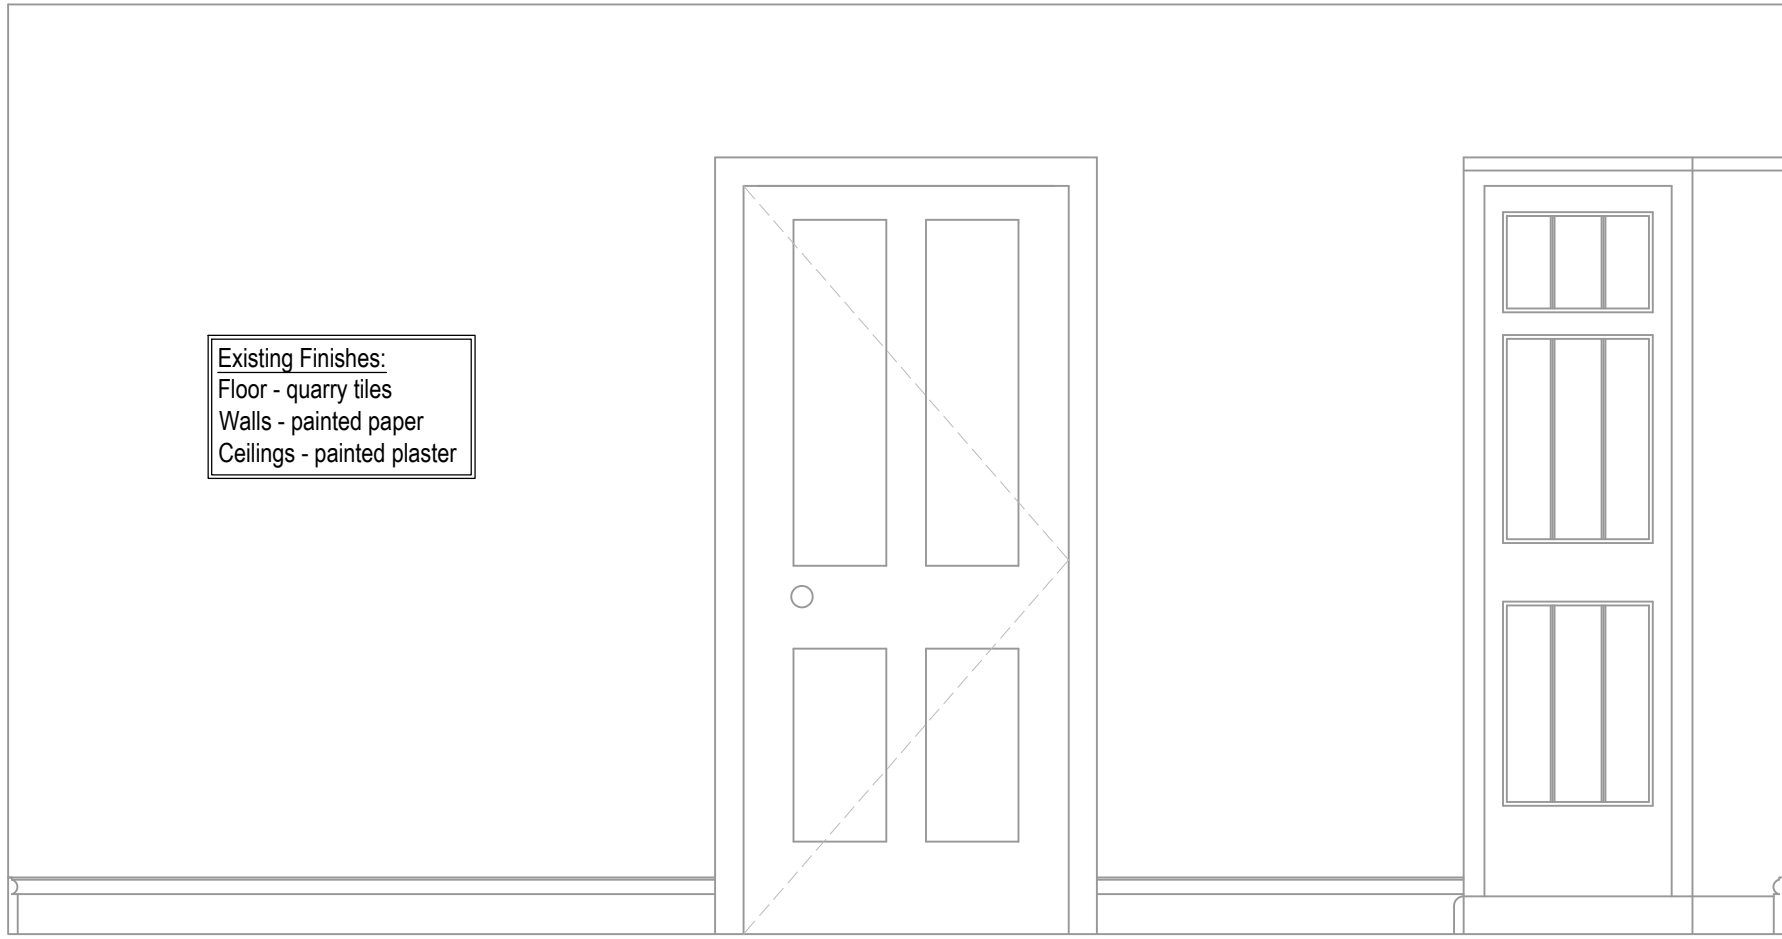

EXISTING ELEVATION ON OPENING 2
Scale 1:20

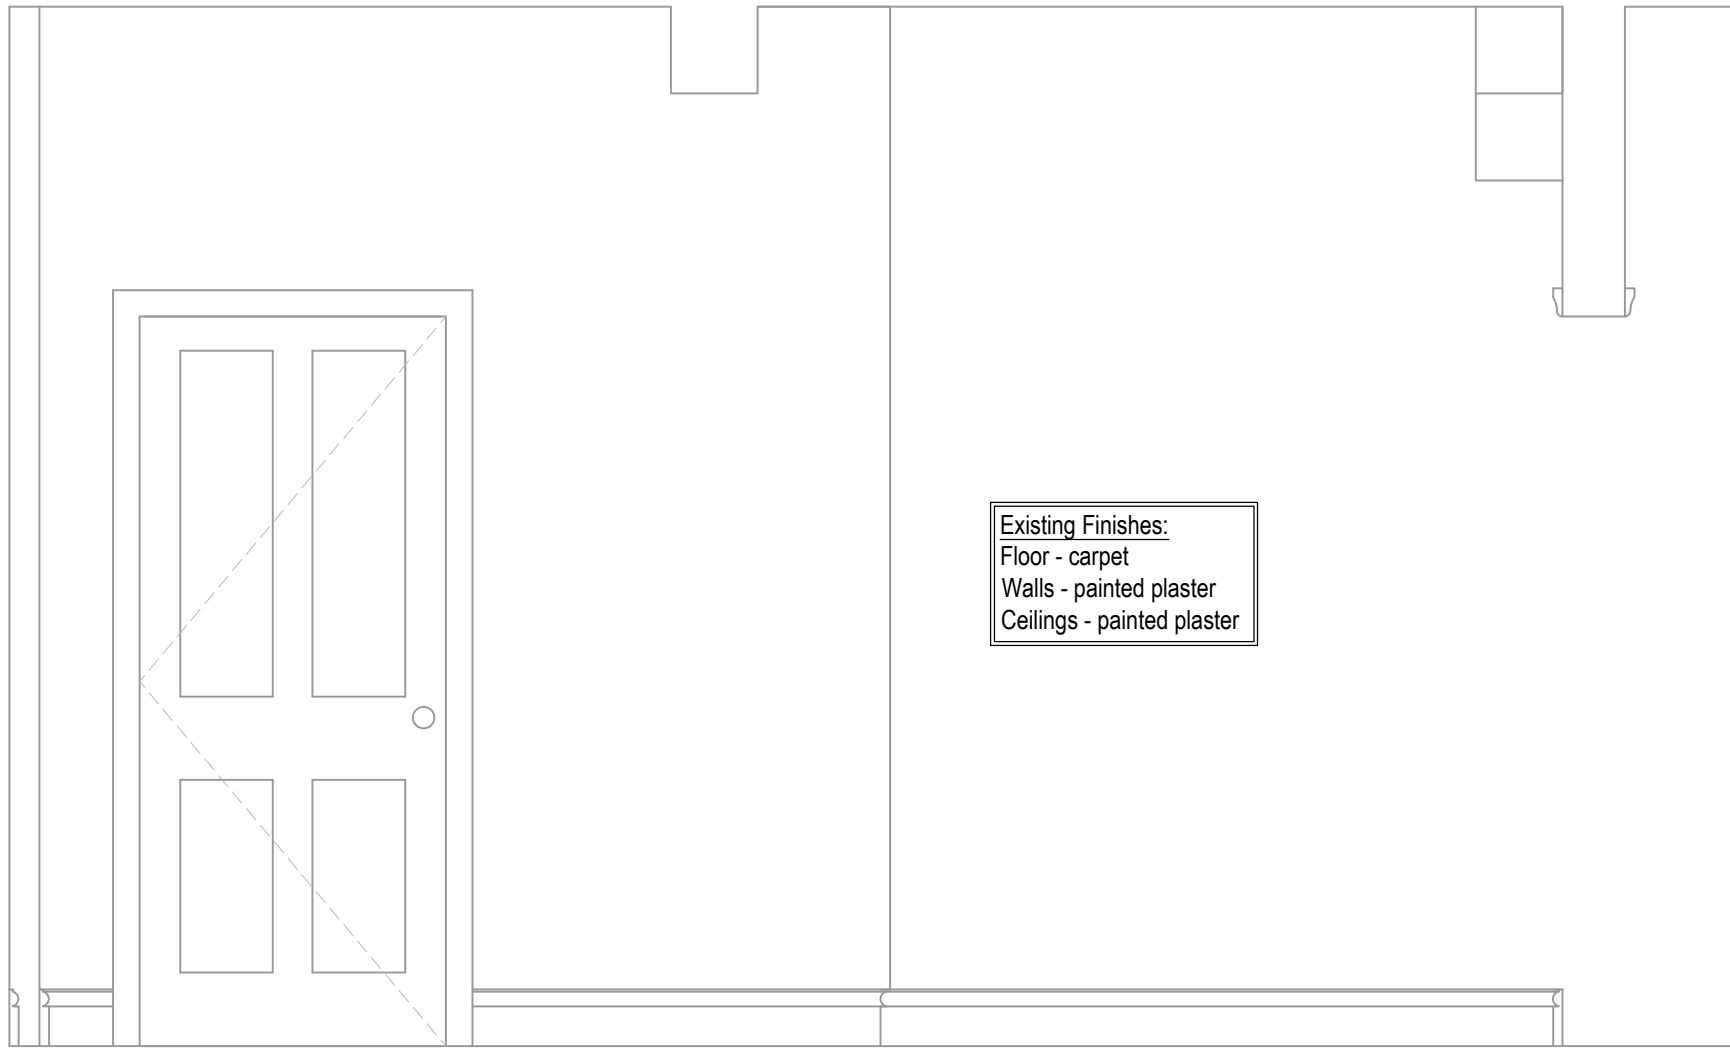


EXISTING ELEVATION ON OPENING 3
Scale 1:20



EXISTING VIEW ON OPENING 2
Scale 1:20



EXISTING VIEW ON OPENING 3
Scale 1:20

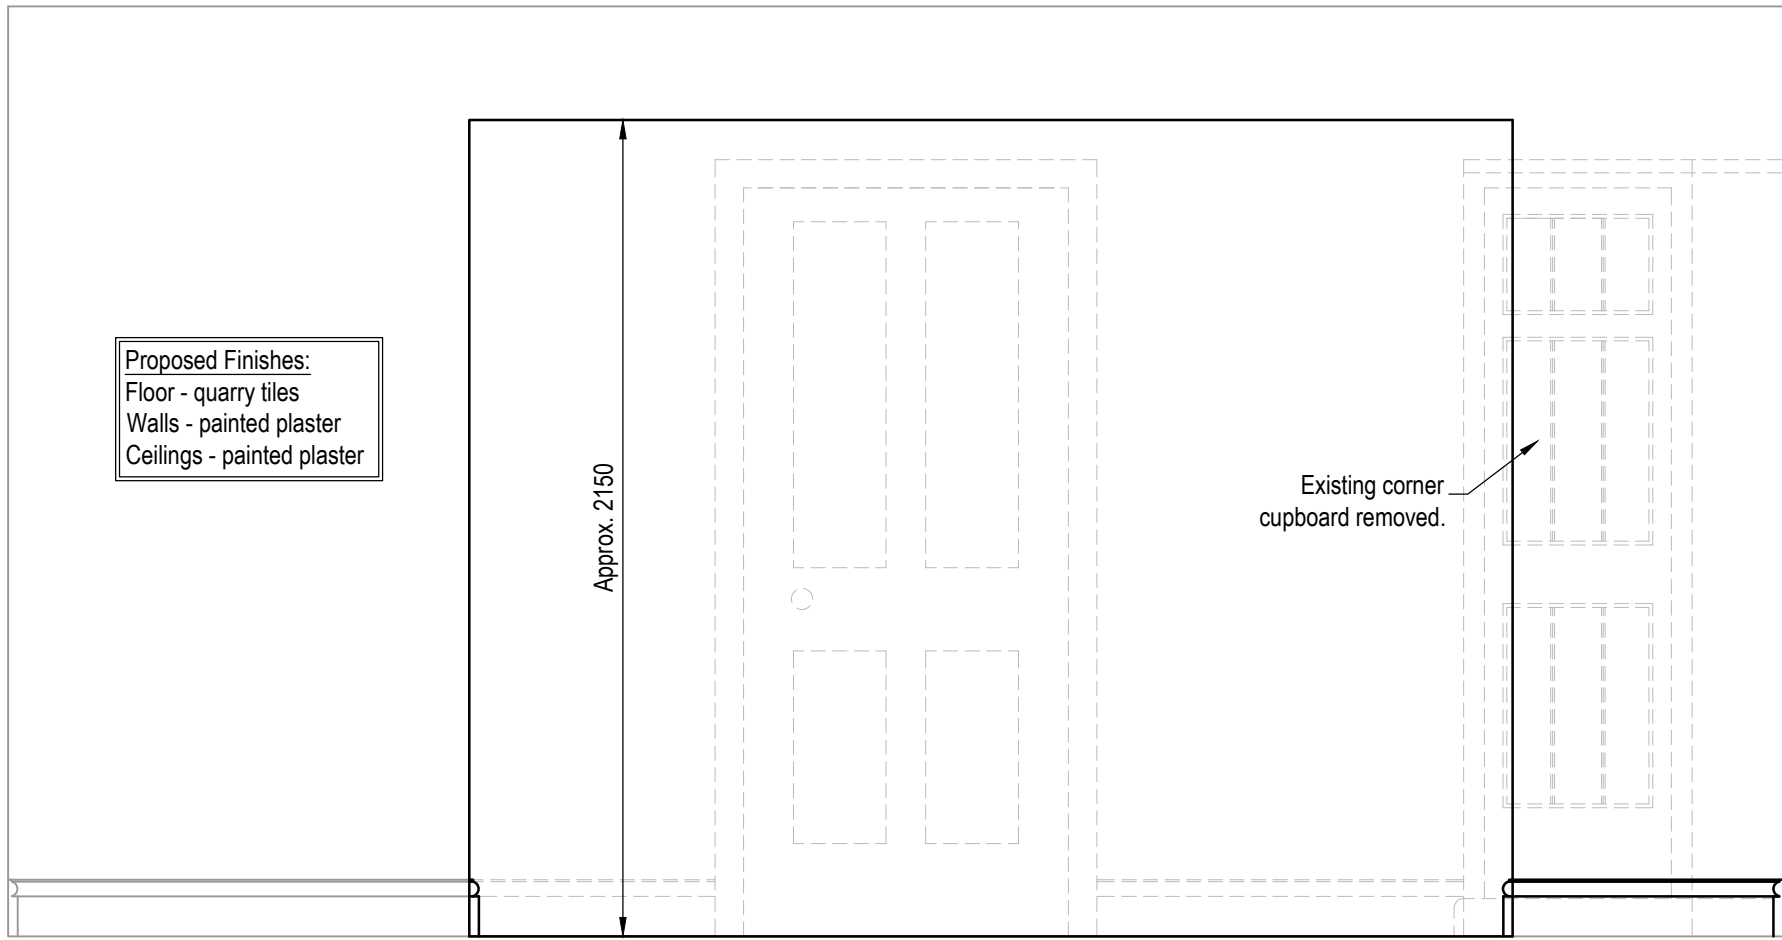

PROPOSED ELEVATION ON OPENING 2
Scale 1:20



PROPOSED ELEVATION ON OPENING 3
Scale 1:20



A	First Issue	AH	AH	Nov 19
Ph/Rev.	Revision Details	Rev.by	Chk.by	Date

andrew hannett limited
civil | structural | architectural

Office 14, Redwither Business Centre, Wrexham. LL13 9XR.
Tel. 01978 664256 Mobile 07761 346542 e-mail ah.ltd@gmx.com

Client:	Mr and Mrs Ellis		
Project:	West Darland Hall, Darland Lane, Rossett, Wrexham Refurbishment and Internal Alterations Existing and Proposed Internal Elevations		
Drawn by:	Andy Hannett	Date:	November 19
Scales:	As shown @ A1	Drawing No:	2019/243/D/04
		Phase/Rev:	A

Sheet	1	of	1
-------	---	----	---