


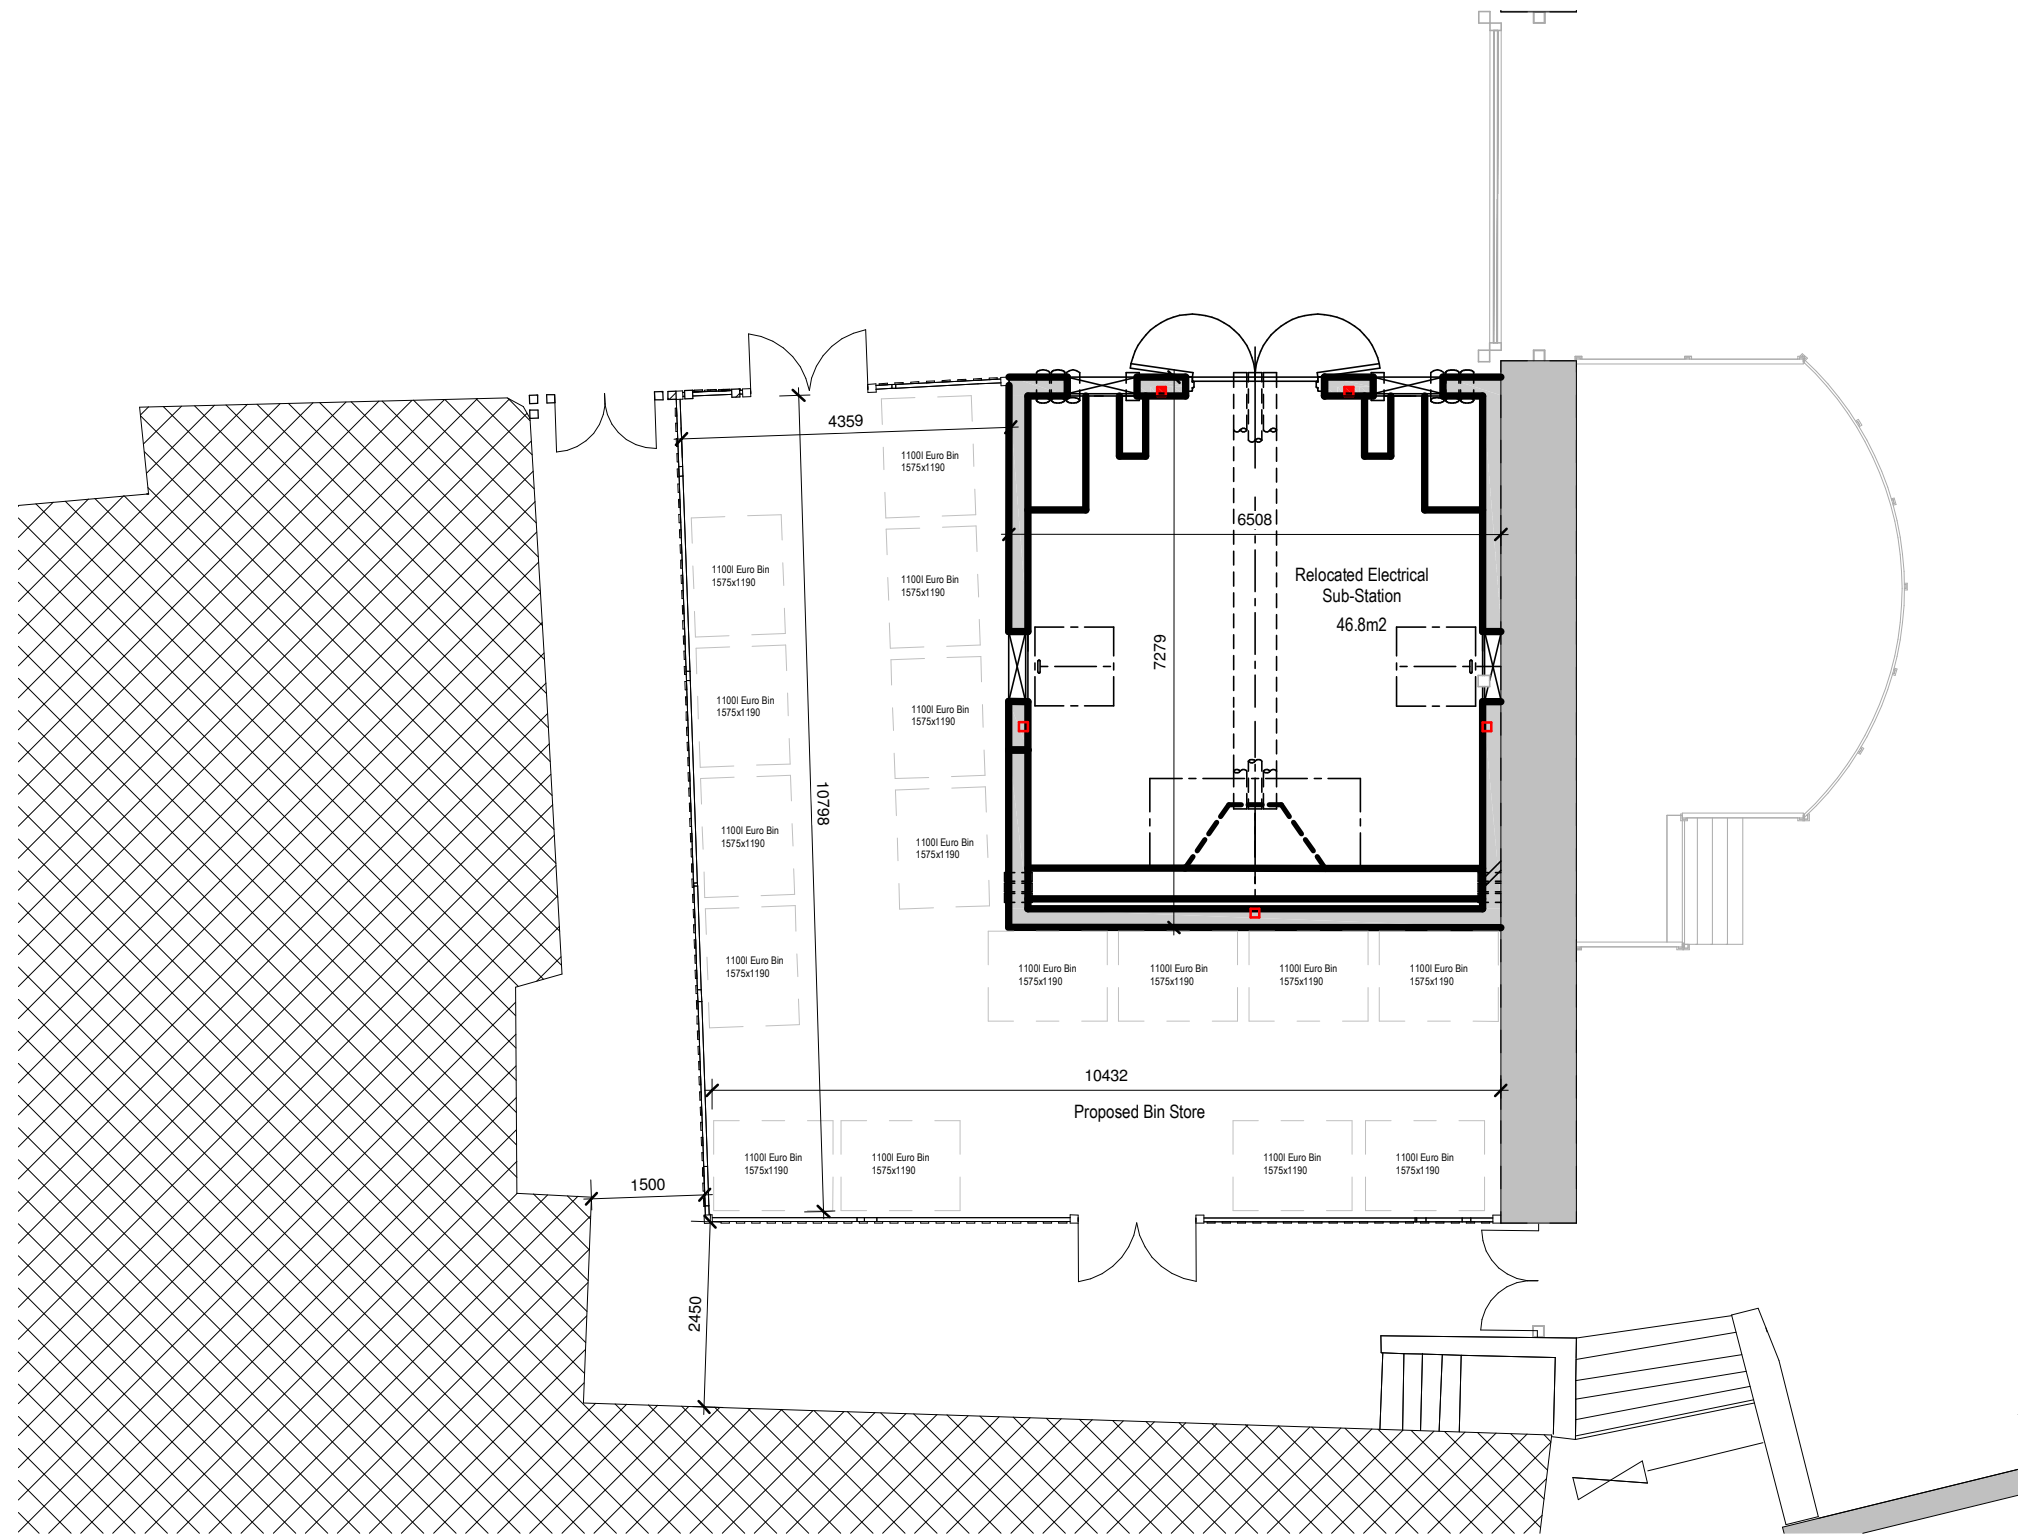

Number
R362-11-A3

Notes:
This drawing is copyright. Do not scale from this drawing. Work to figures dimensions only. Check all dimensions on site. Any discrepancies to be notified to the architect.

P01	17/12/19	Planning Submission	MB
Issue No	Issue Date	Notes	Issue By

RICHARD ANDREWS ARCHITECTS
sustainable:modern:creative

The Stables, The Estates Office,
25-26 Gold Tops,
Newport, NP19 8DT
Phone: 01633 744144
Email: admin@ra-architects.co.uk

Richard Andrews Architects LTD.
Registered in England & Wales No.8274171
Registered Office: Companies House, Crown way, Cardiff,
CF14 3UZ
www.ra-architects.co.uk

Client Name	Ian Stone		
Project Address	Chapter Court, Wrexham		
Job Title	Chapter Court		
Drg Title	Proposed Bin Store/Sub Station		
Drg No	R362-11-A3		
Scale	Date	Drawn	Chk
1 : 100	10/09/19	MB	RA