



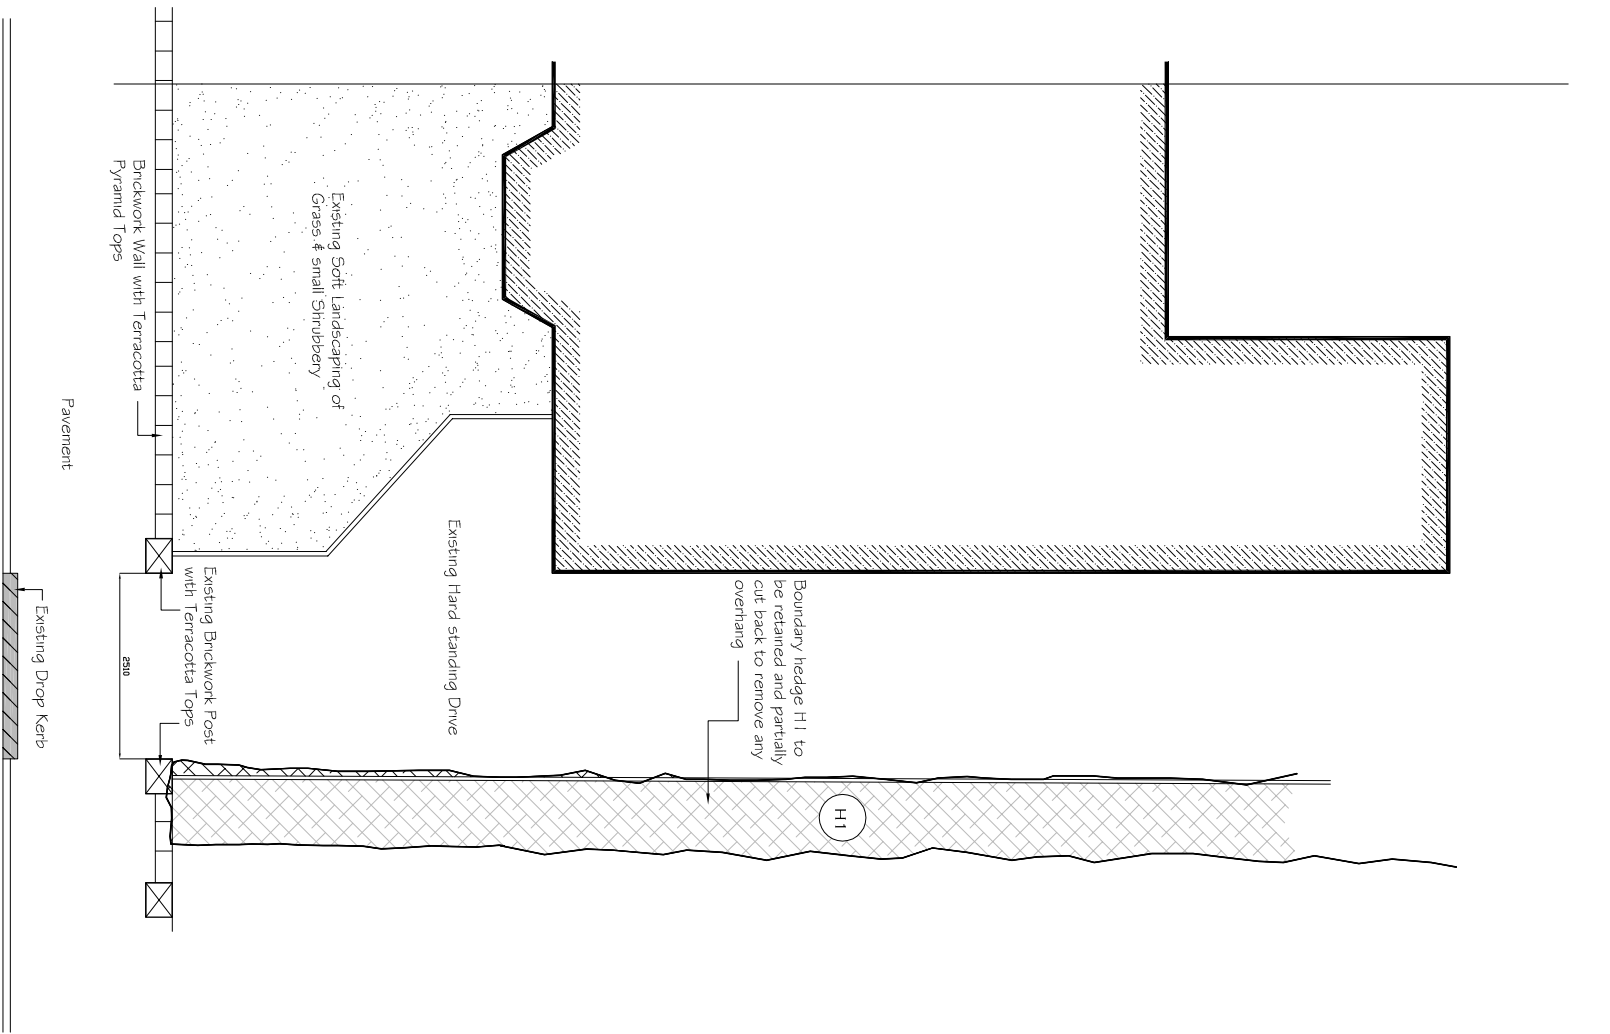

EXISTING LAYOUT

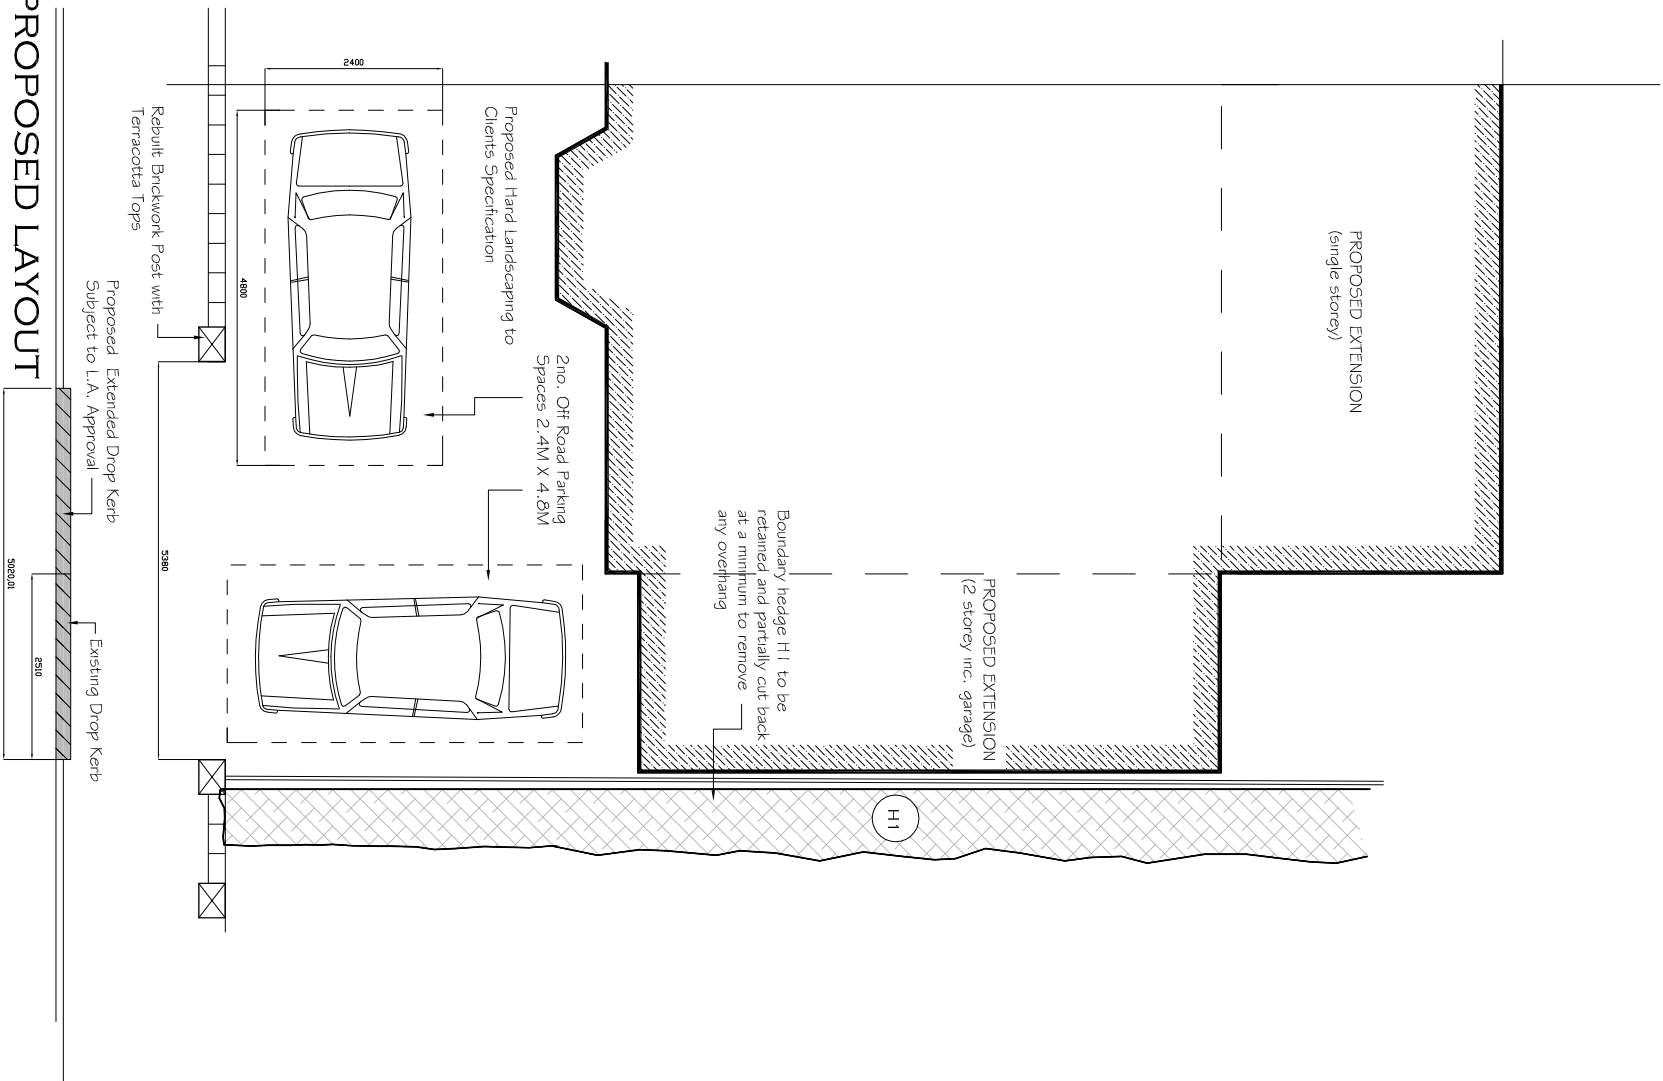

PROPOSED LAYOUT

CLIENT Marcia Crocombe		PROJECT Proposed Extension & Alterations at 8 Woodlands Rd. Marford LL12 8SP	
DRAWING Existing & Proposed External Layout	DATE Oct. 2019	SCALES 1:100 at A3	DWG. NUMBER 2019MR/02