


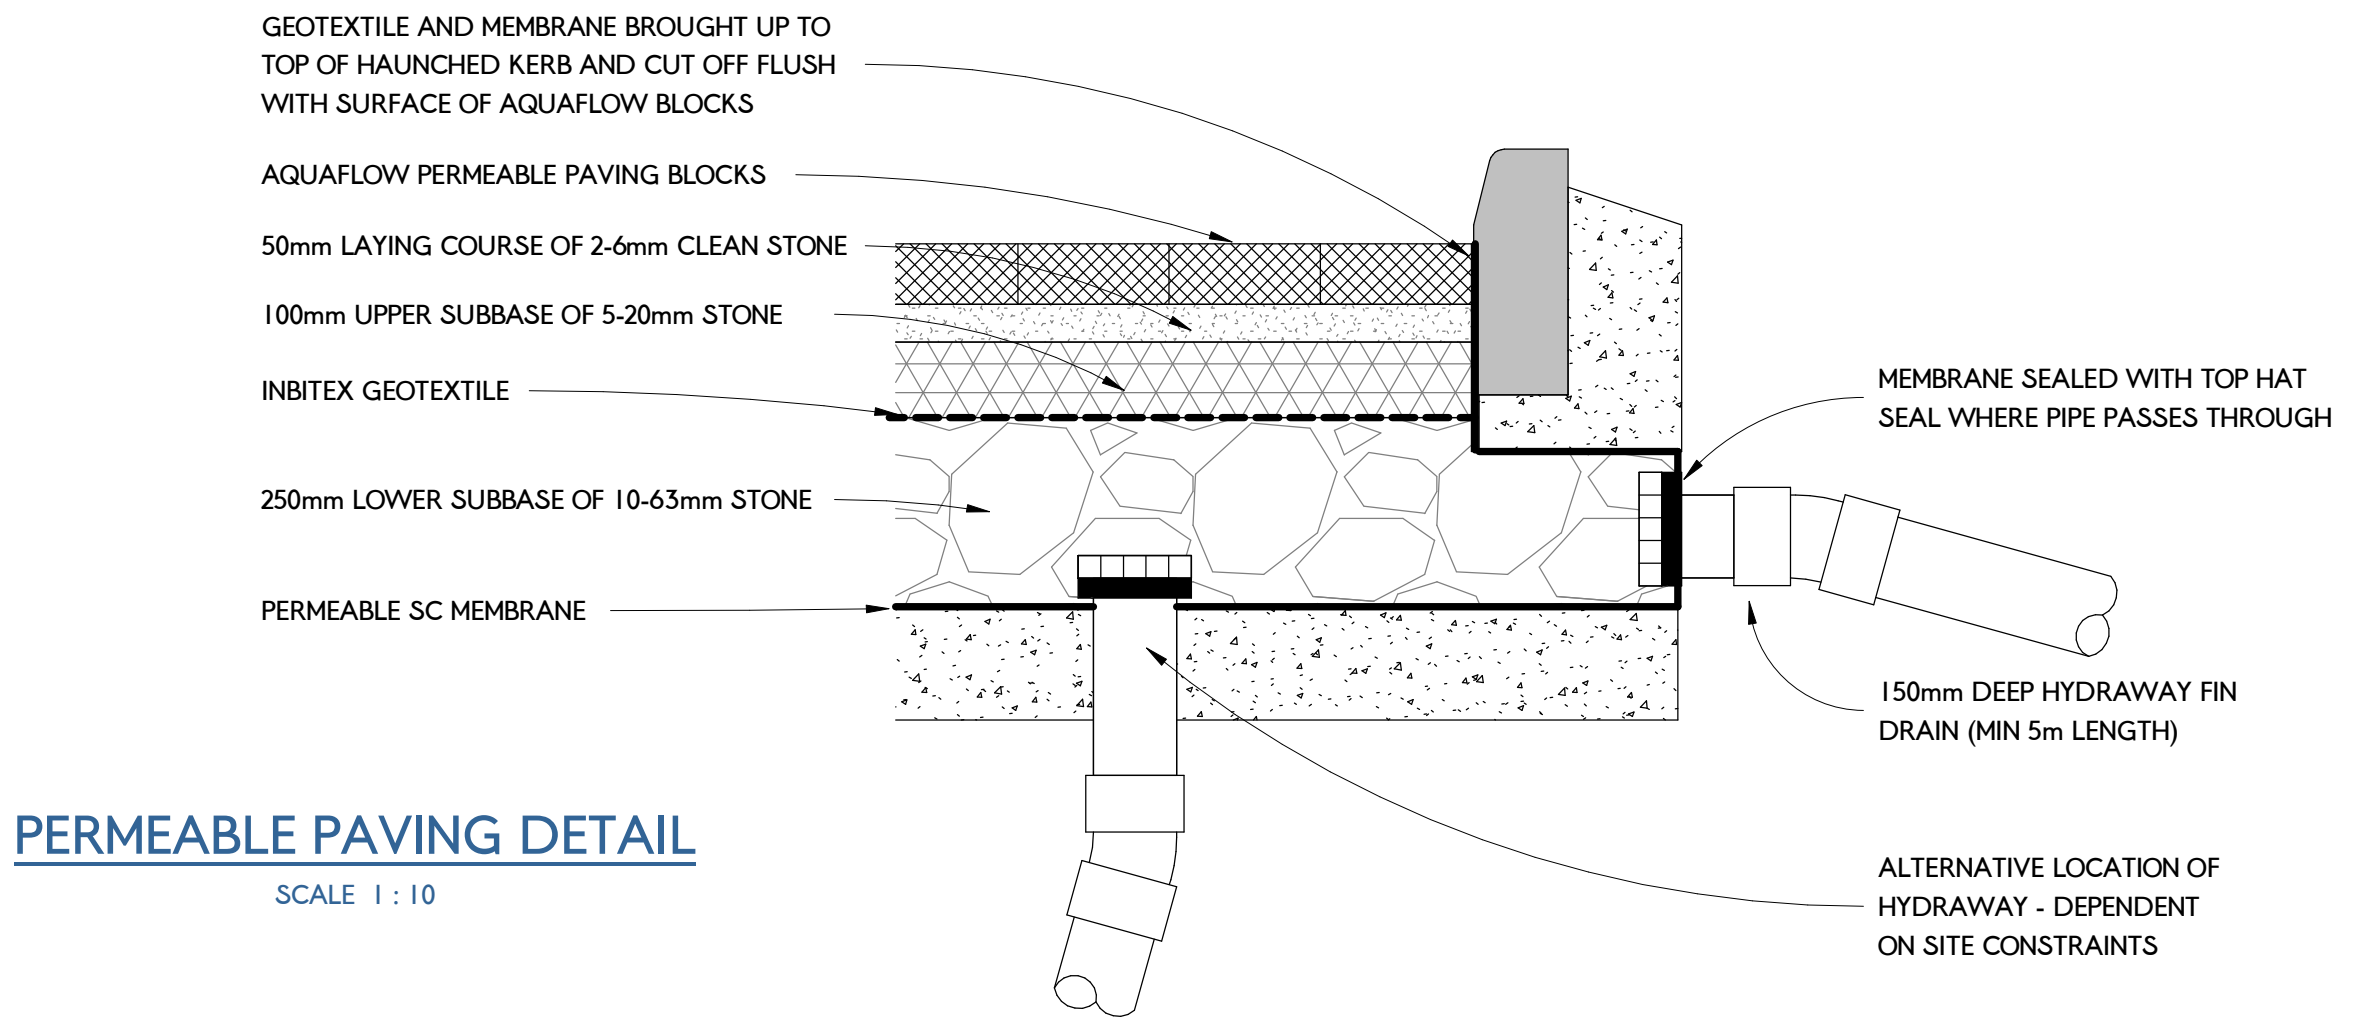


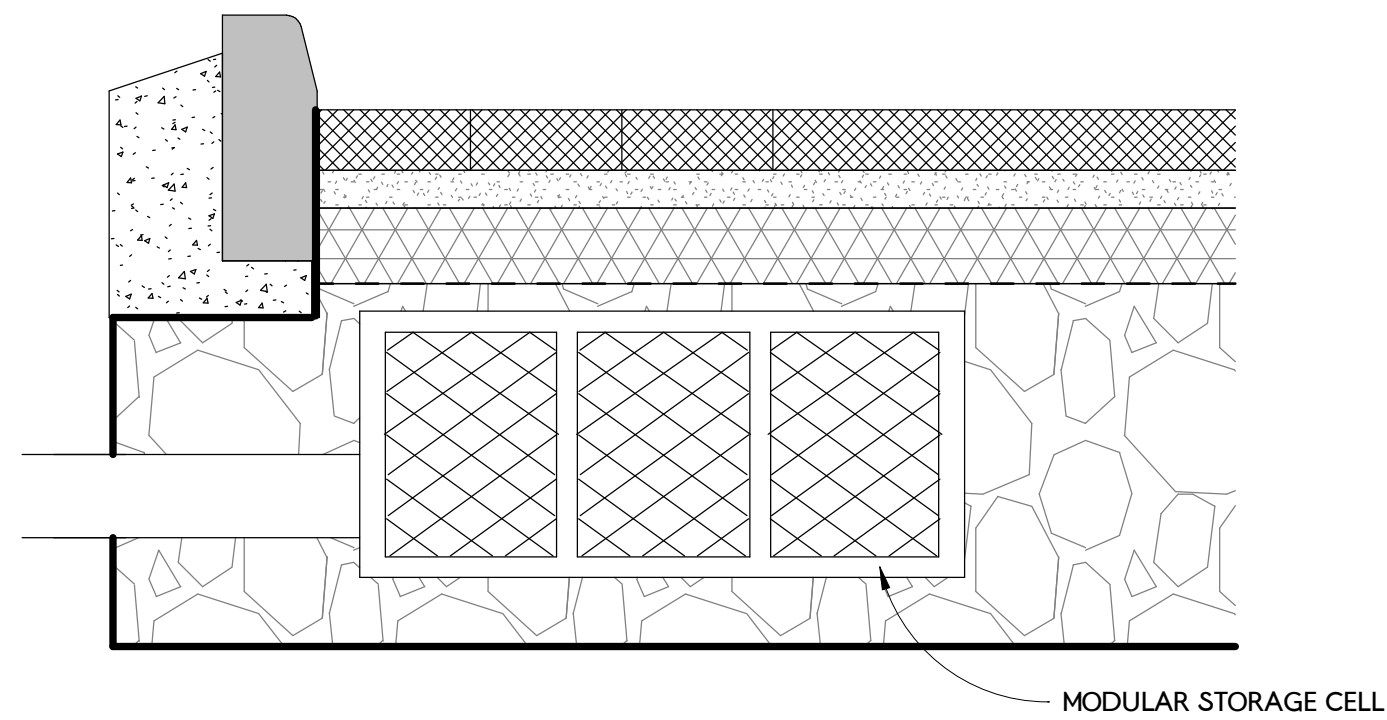


PERMEABLE PAVING DETAIL
SCALE 1 : 10

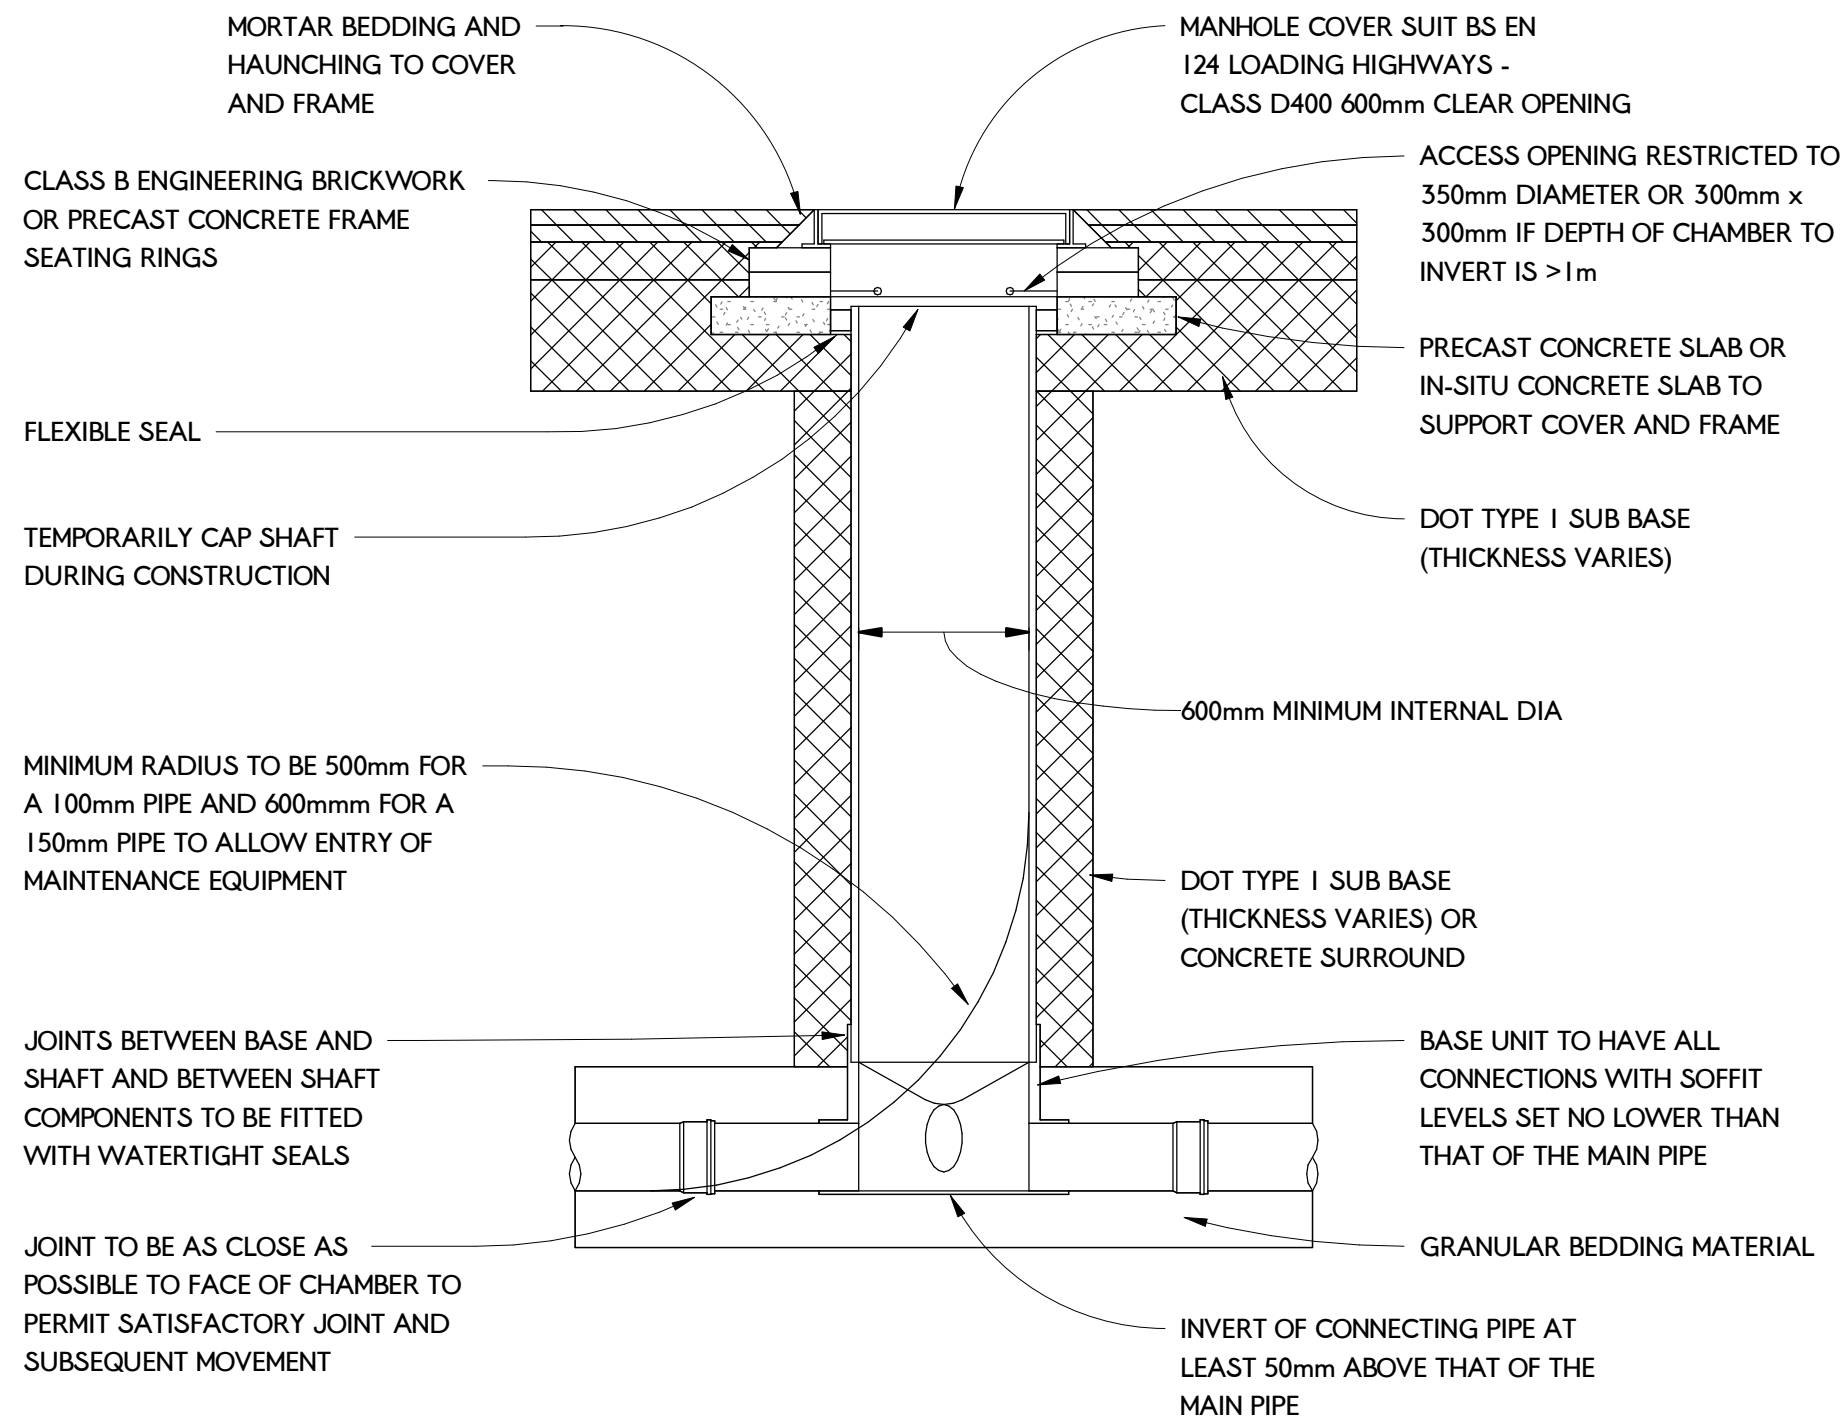


TYPE 3A INSPECTION CHAMBER (FLEXIBLE MATERIAL)
SCALE 1 : 20

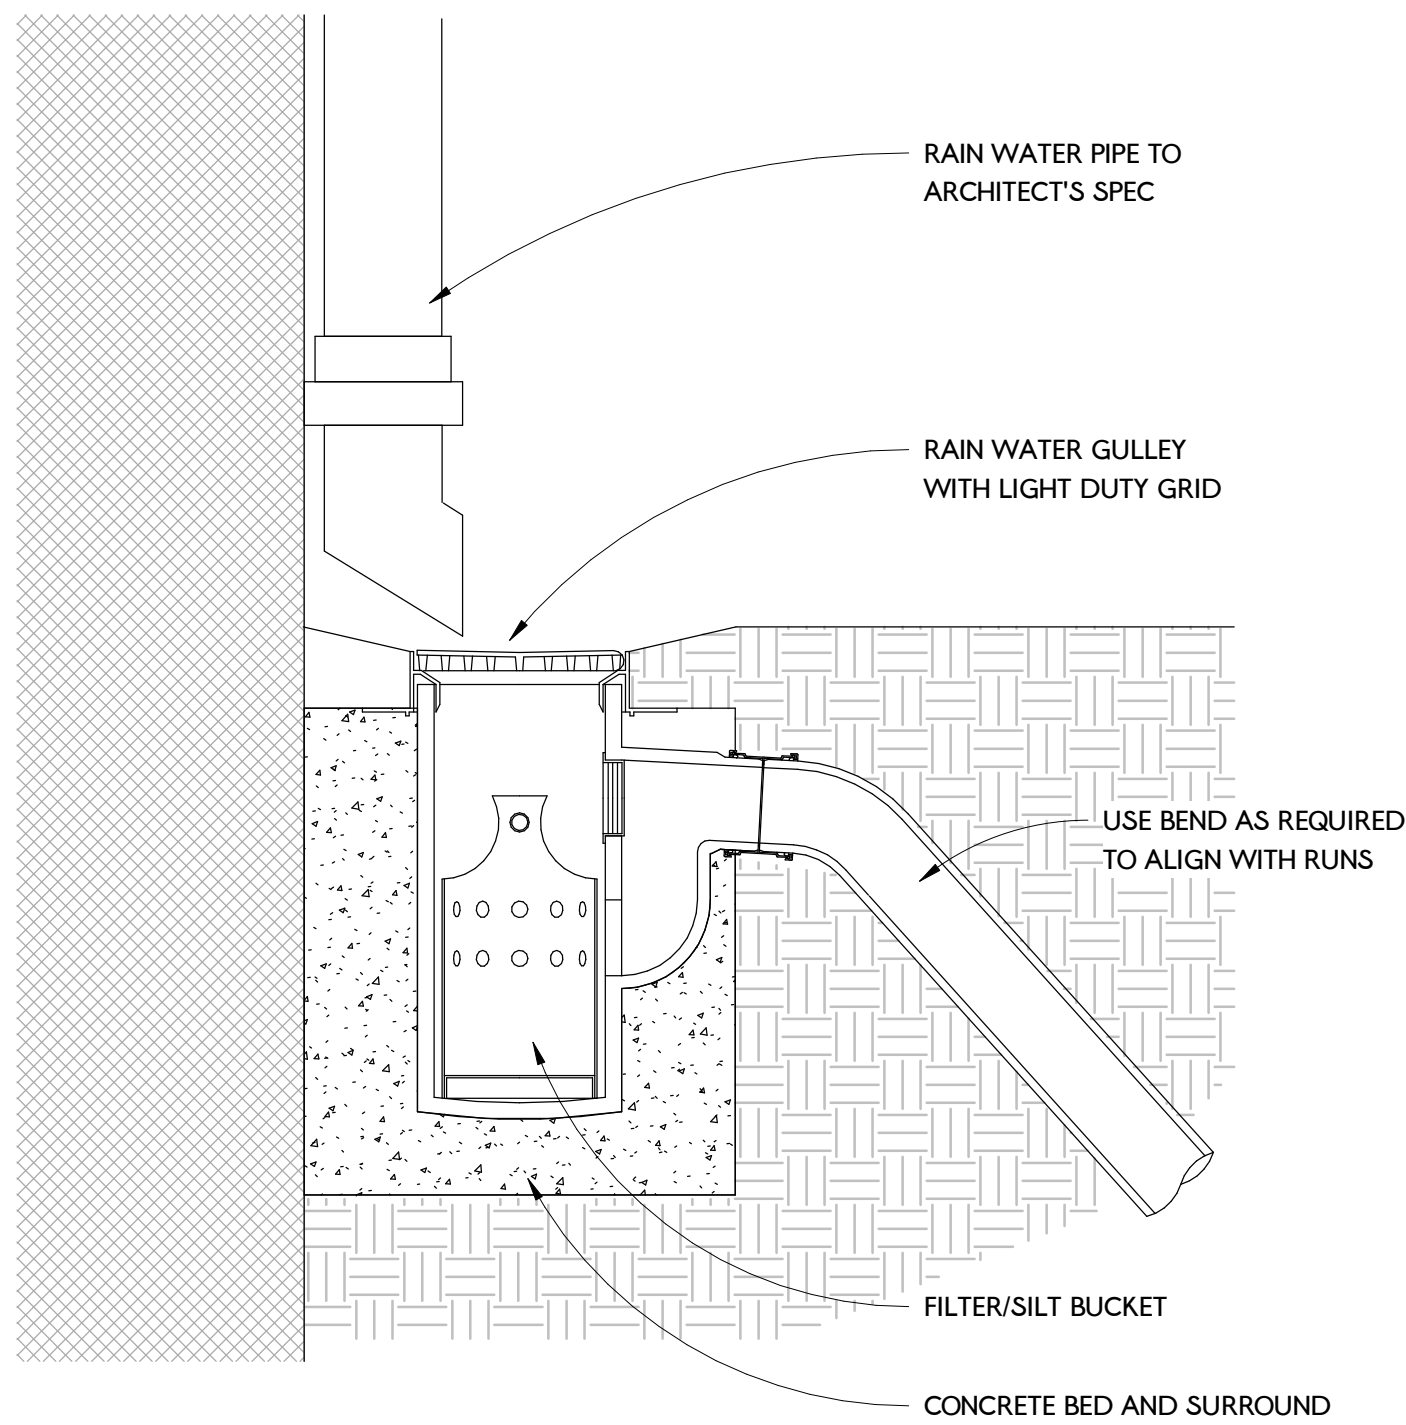


RAINWATER GULLEY
SCALE 1 : 10

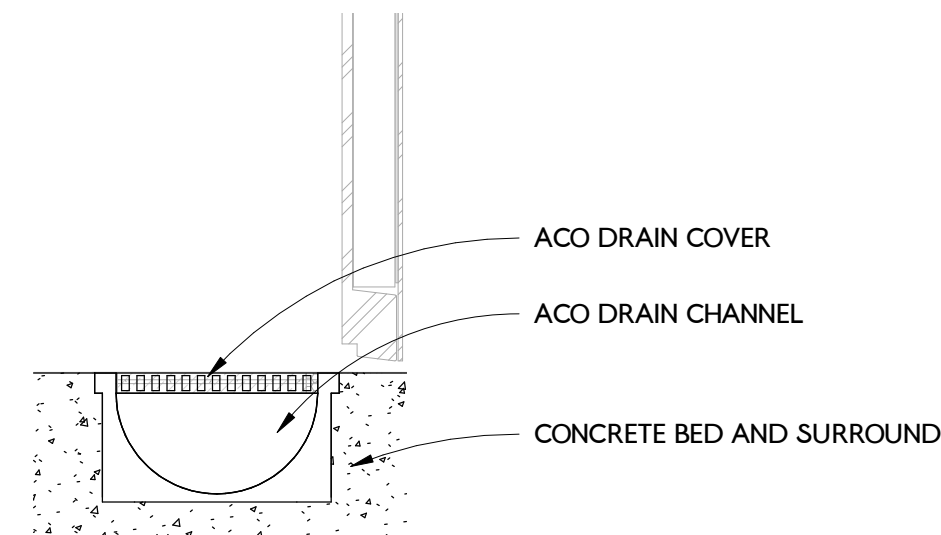

ACO DRAIN THRESHOLD DETAIL
SCALE 1 : 10

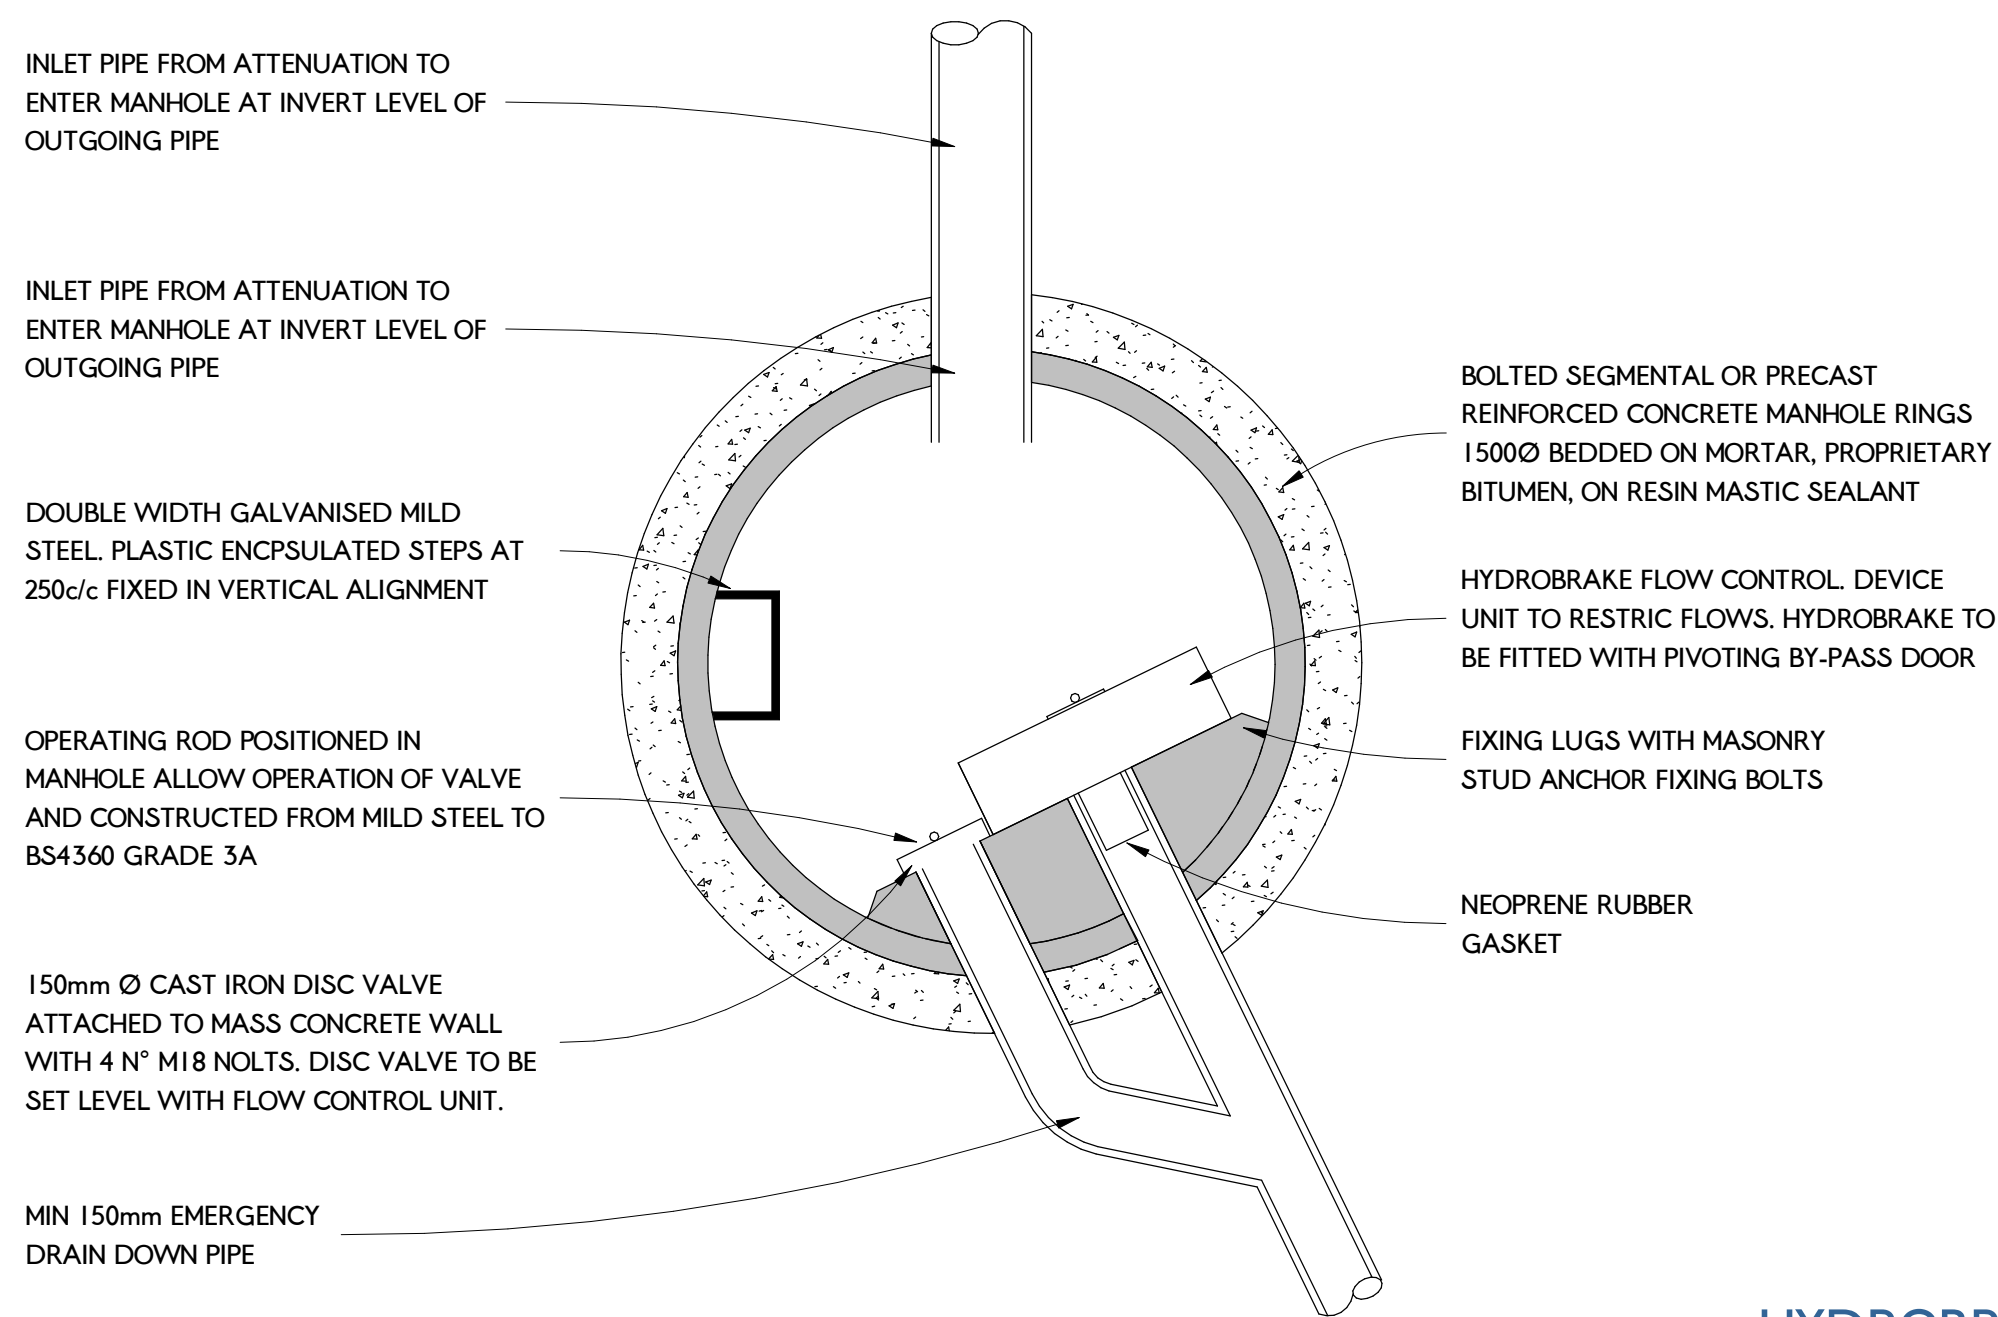

HYDROBRAKE
SCALE 1 : 20

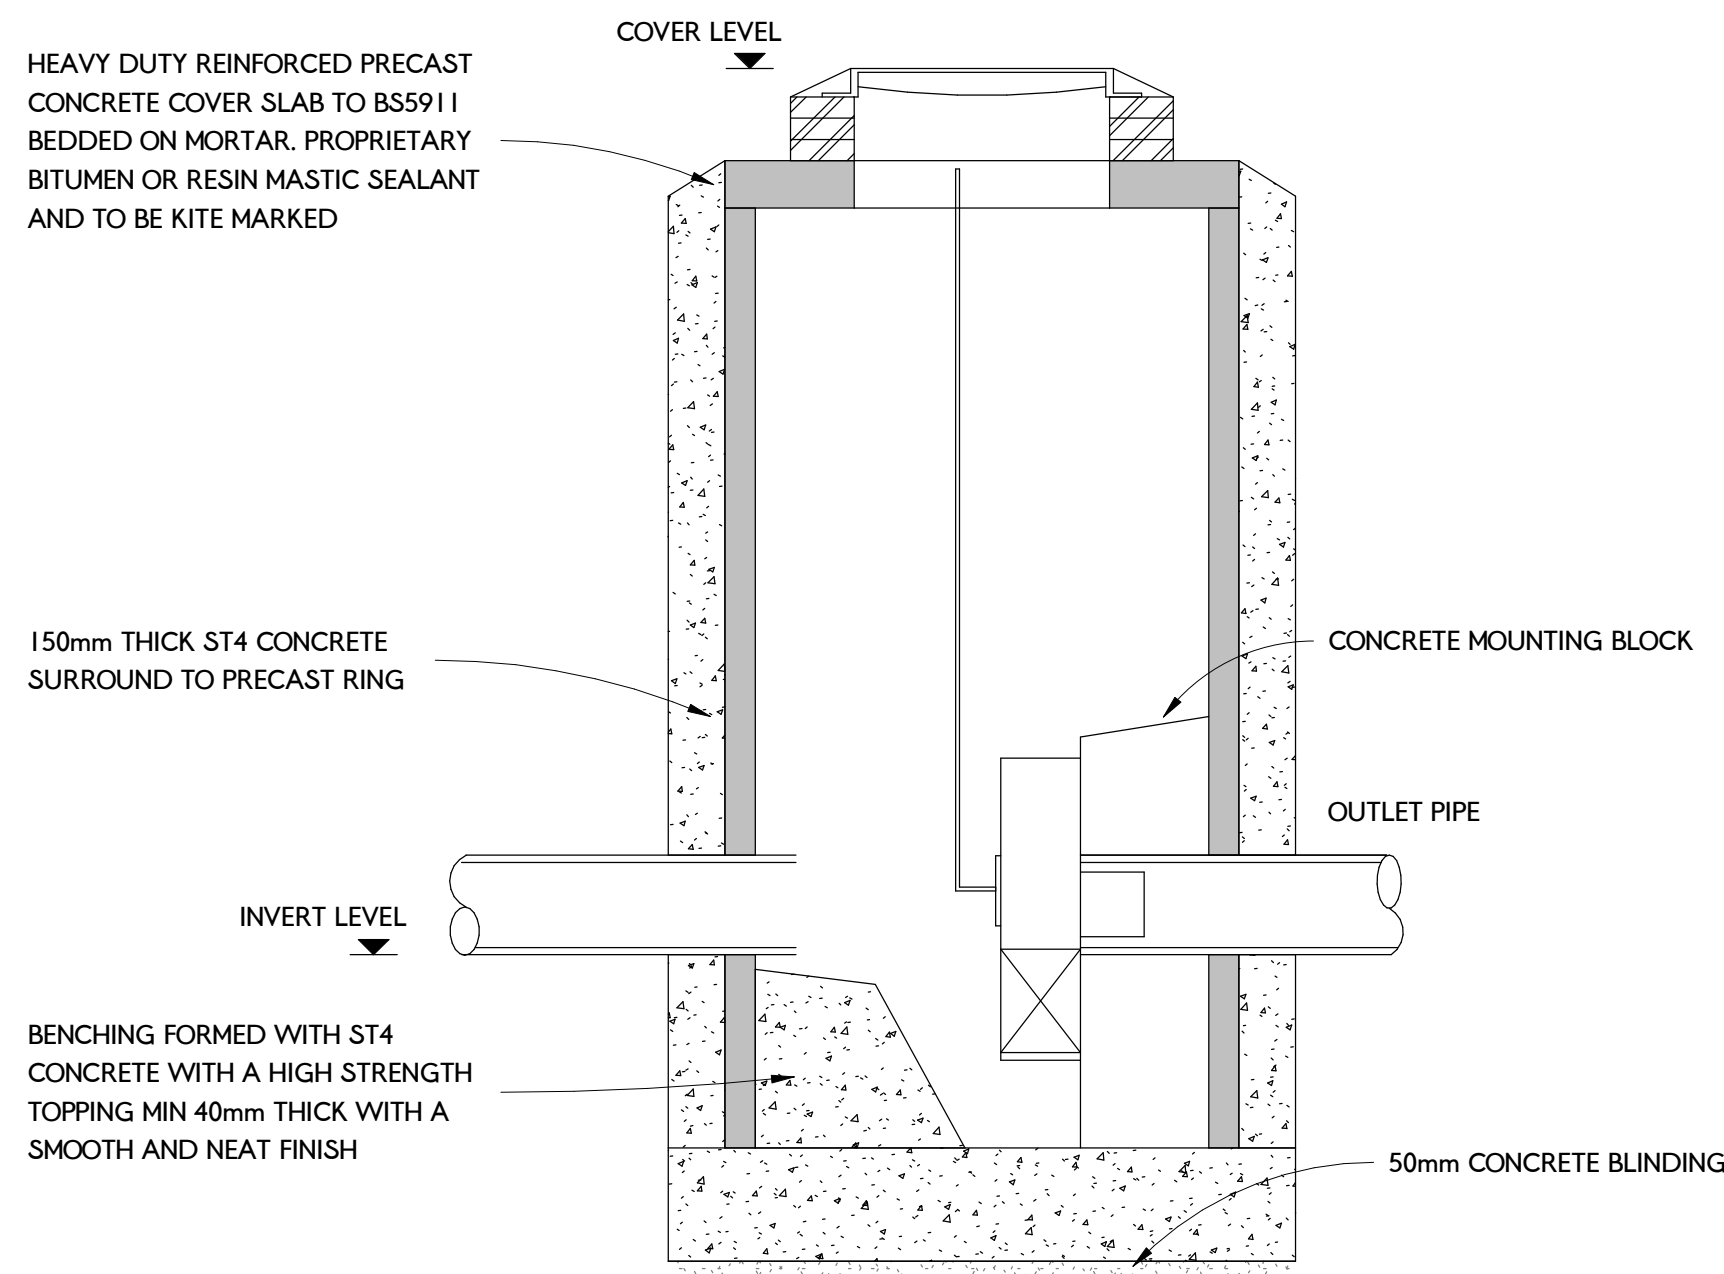

A	DRAINAGE ISSUE	IB	06.11.2019
REV	DESCRIPTION	BY	DATE
JP Structural Design			
PROJECT			
YSGOL BRO ALUN			
TITLE			
DRAINAGE DETAILS			
CLIENT			
LAWRAY ARCHITECTS			
DRAWN BY	CHECKED BY	DATE	
IB	JP	11/04/19	
SCALE (@ A1)		PROJECT NUMBER	
As indicated		49003	
DRAWING NUMBER			REV
49003-JP-DR-S-5002			A