




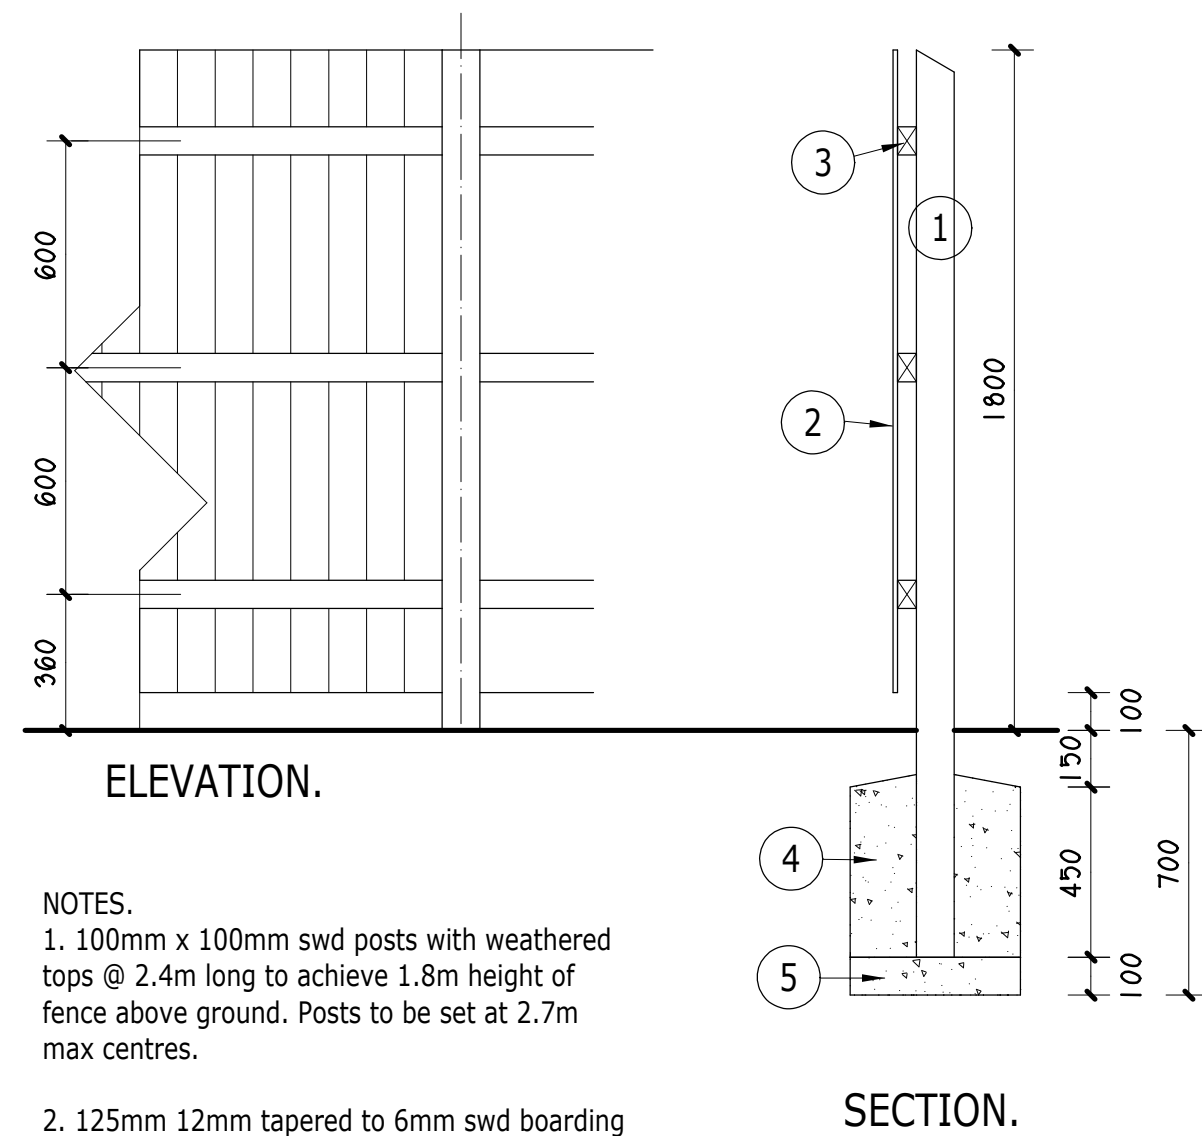


PROPOSED TIMBER SCREEN FENCE.
To all rear garden areas.

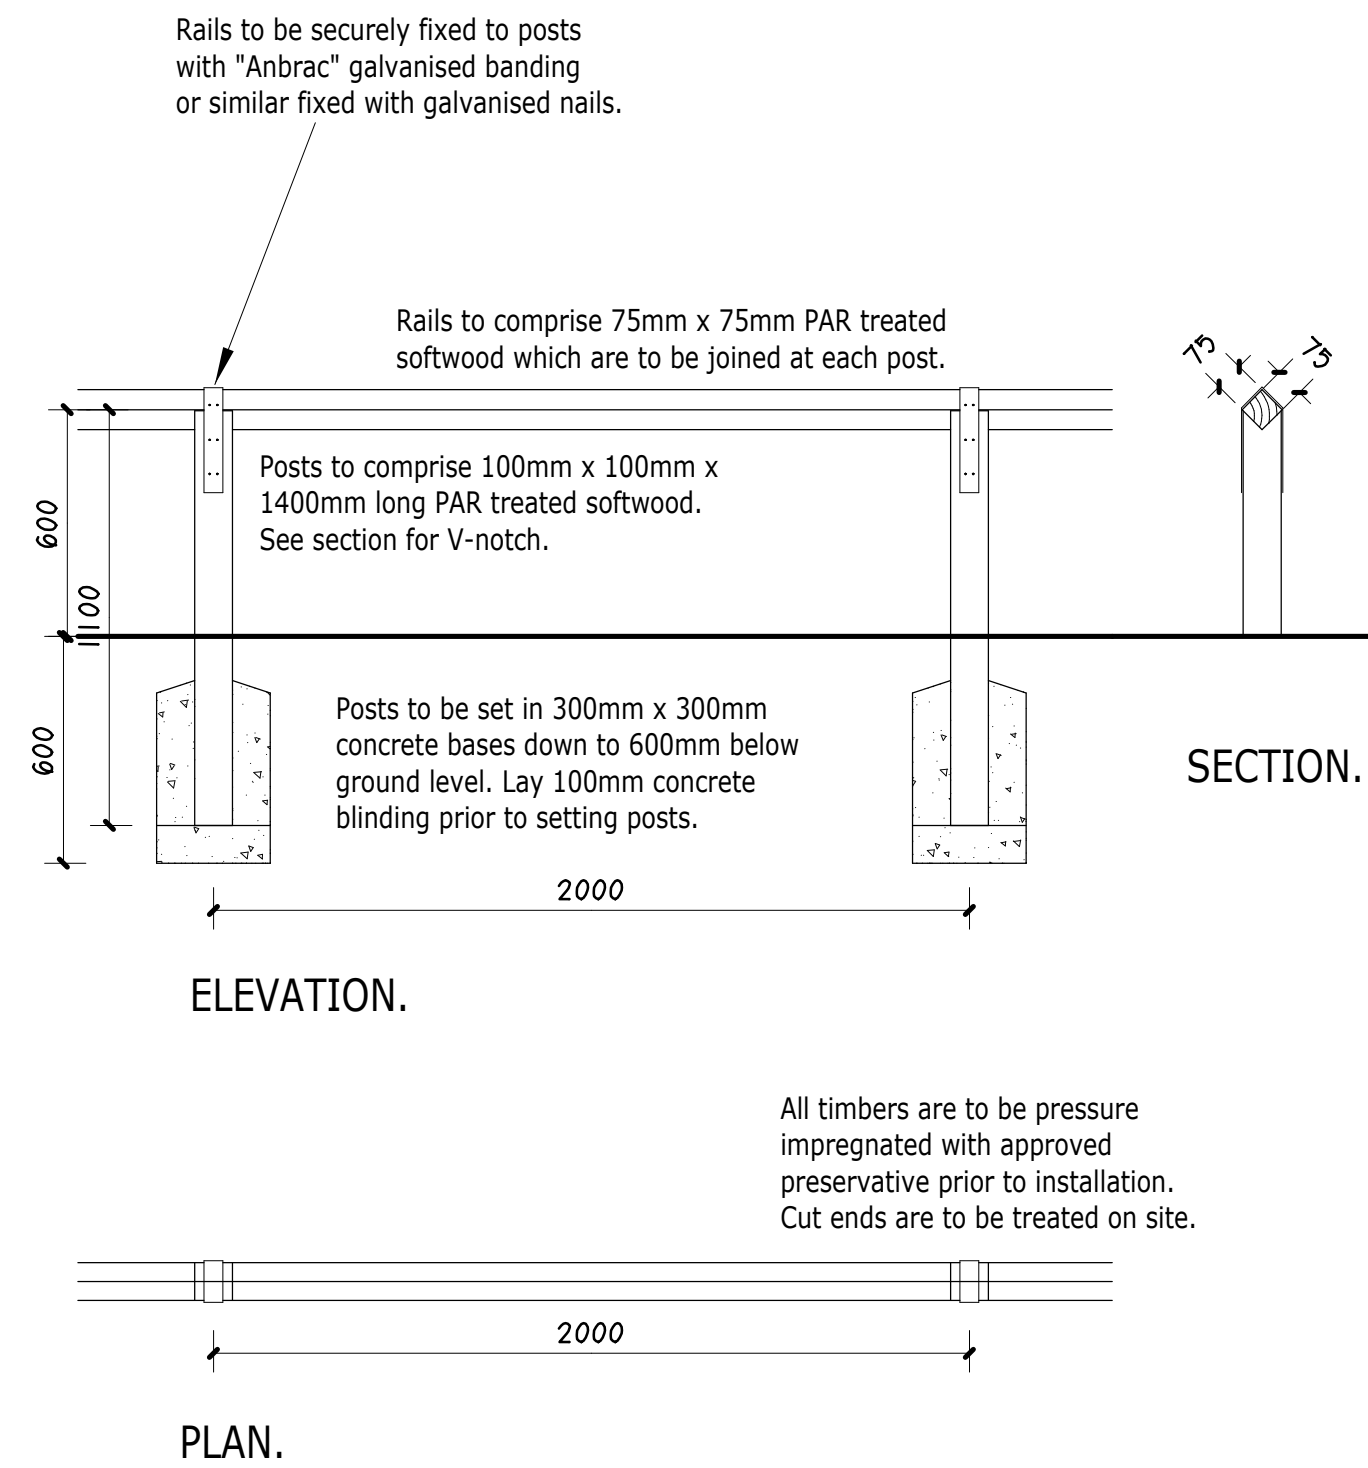

PROPOSED TIMBER KNEE RAIL.
Situated to the eastern side of the proposed Adoptable Carriageway.

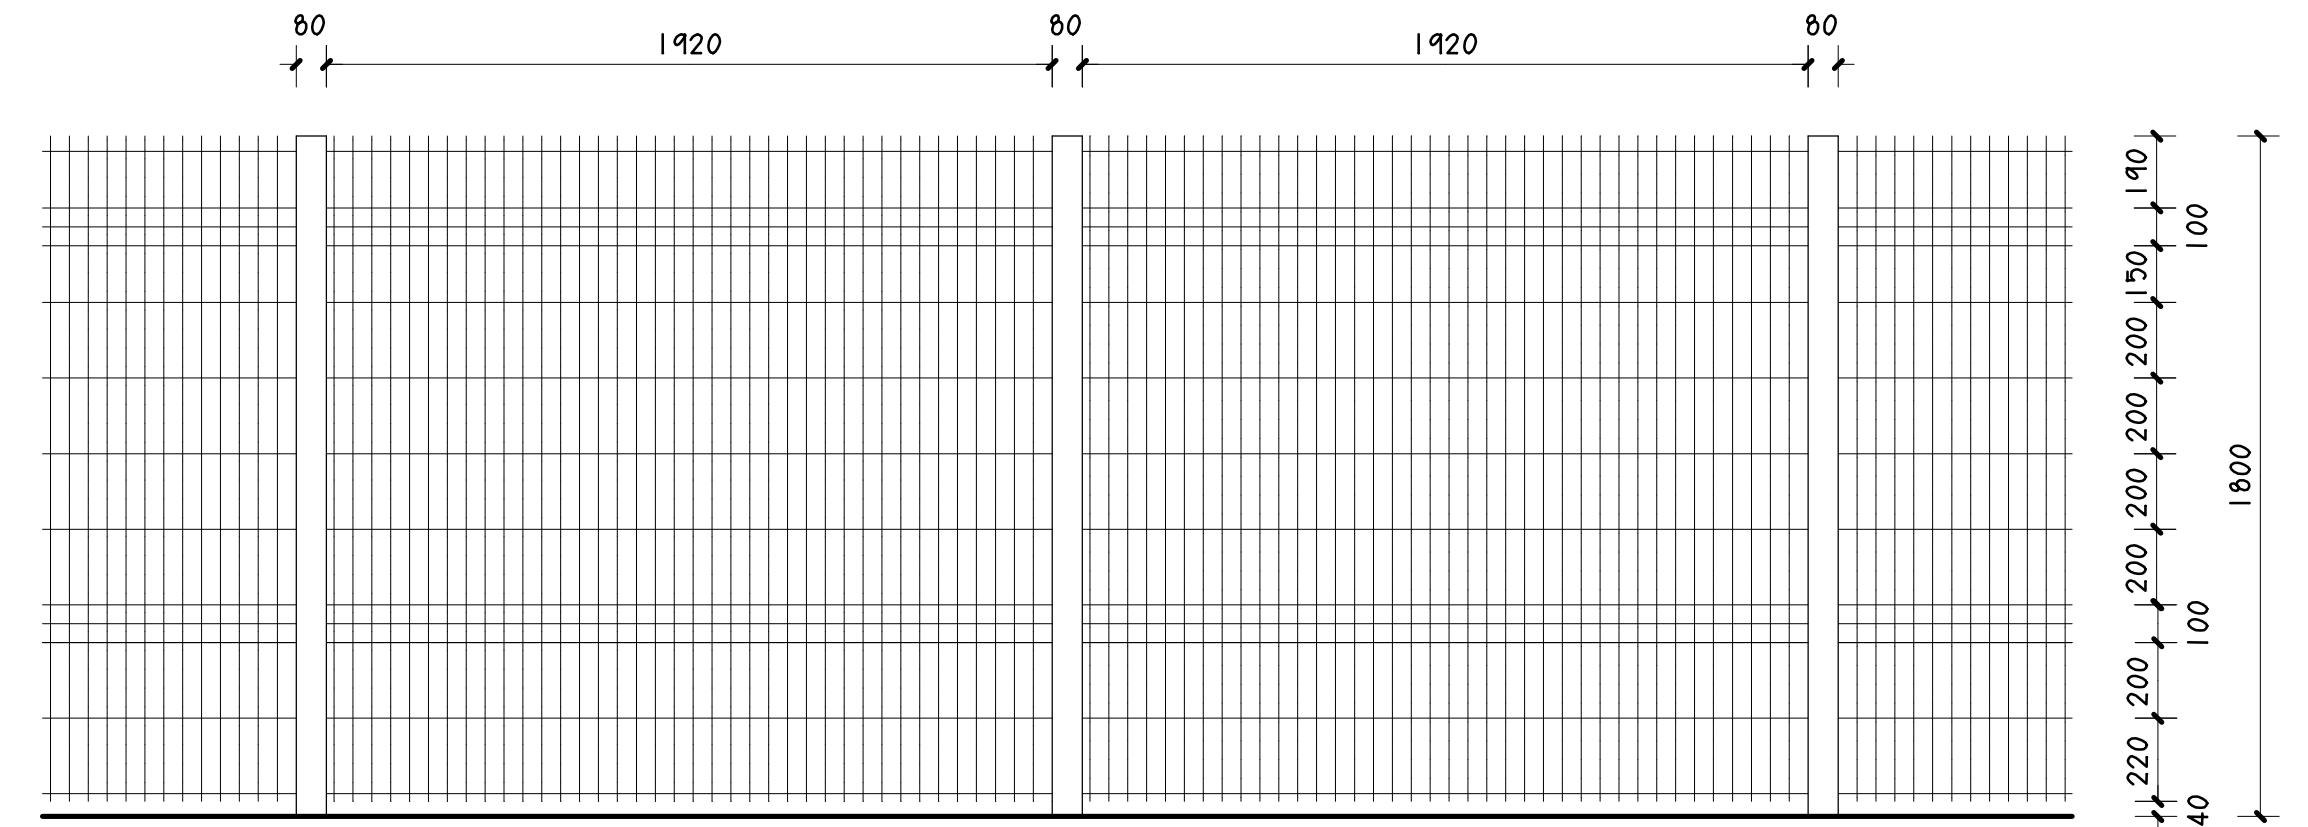

PROPOSED WELDED MESH PANEL FENCING.
To the periphery of the Adoptable Sewerage Pumping Station within the Public Open Space.

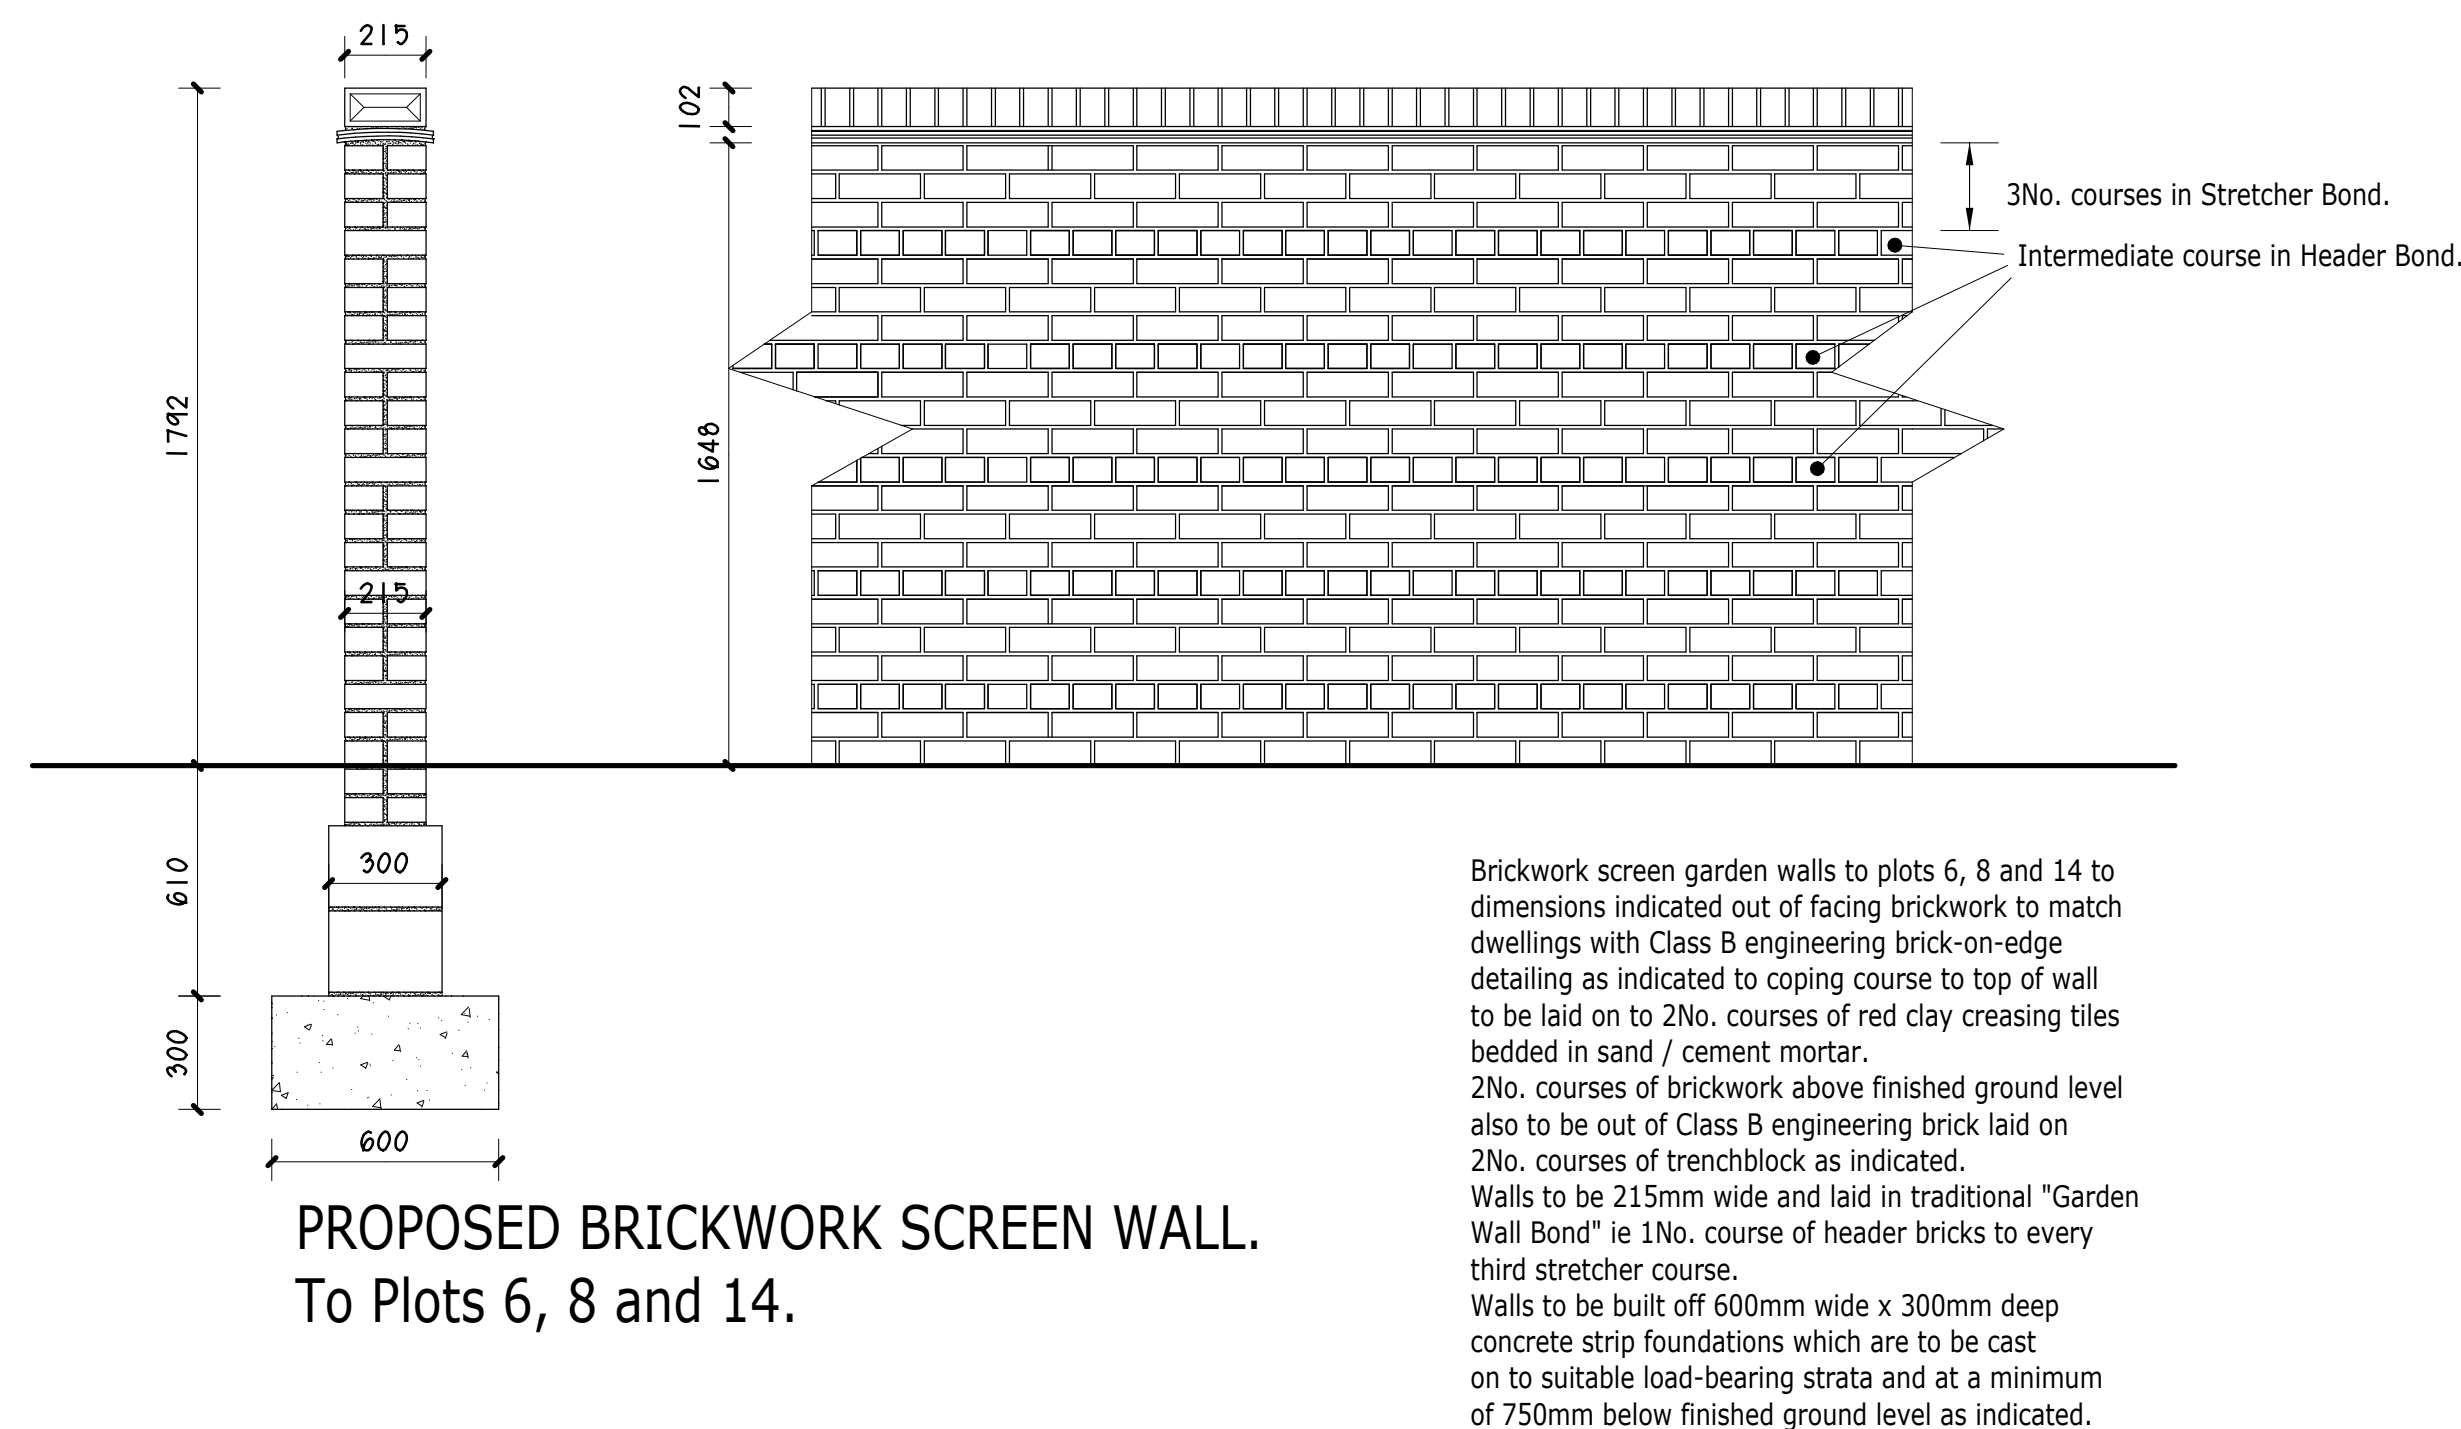

EDWARDS
— HOMES —

Project.
PROPOSED RESIDENTIAL DEVELOPMENT on land at STATION AVENUE, CHIRK, WREXHAM, LL14 5LR.

Title. PROPOSED BOUNDARY TREATMENTS.

Drawing No. 10349.10.dsj

Date. Sept 2019. **Scale.** 1:20@A1.

D.S. Jones & Co.
Architectural & Planning Consultants.
The Studio,
26, Prospect Drive,
Coedpoeth, Wrexham, LL11 3PE.
Tel : 01978 750195 / 07880 874522.
E : dsjonesandco@live.co.uk