



+

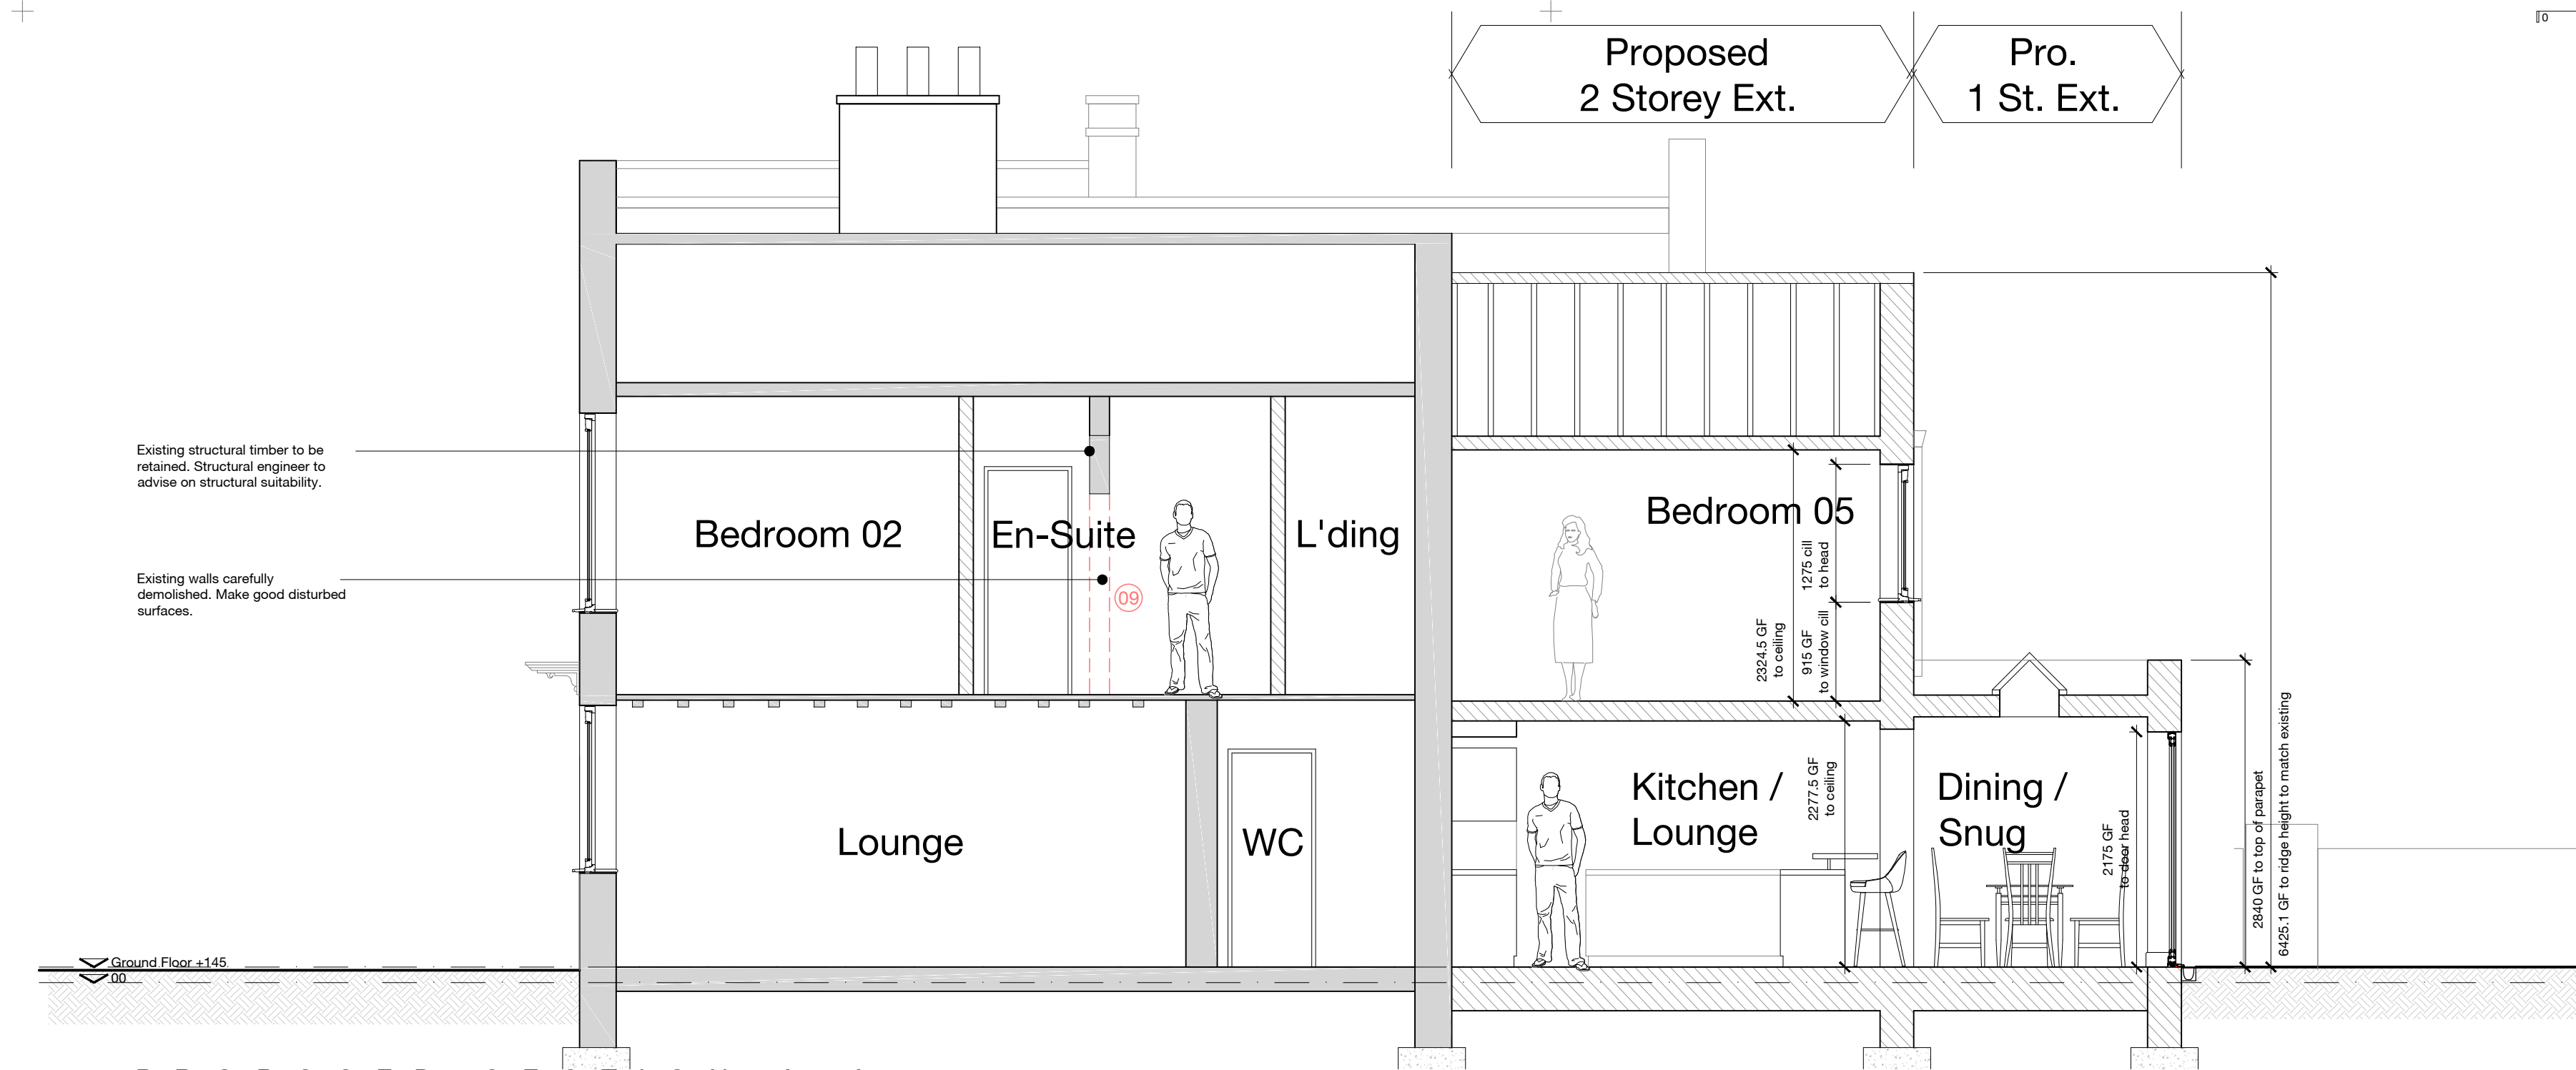

PROPOSED SECTION A - A

+

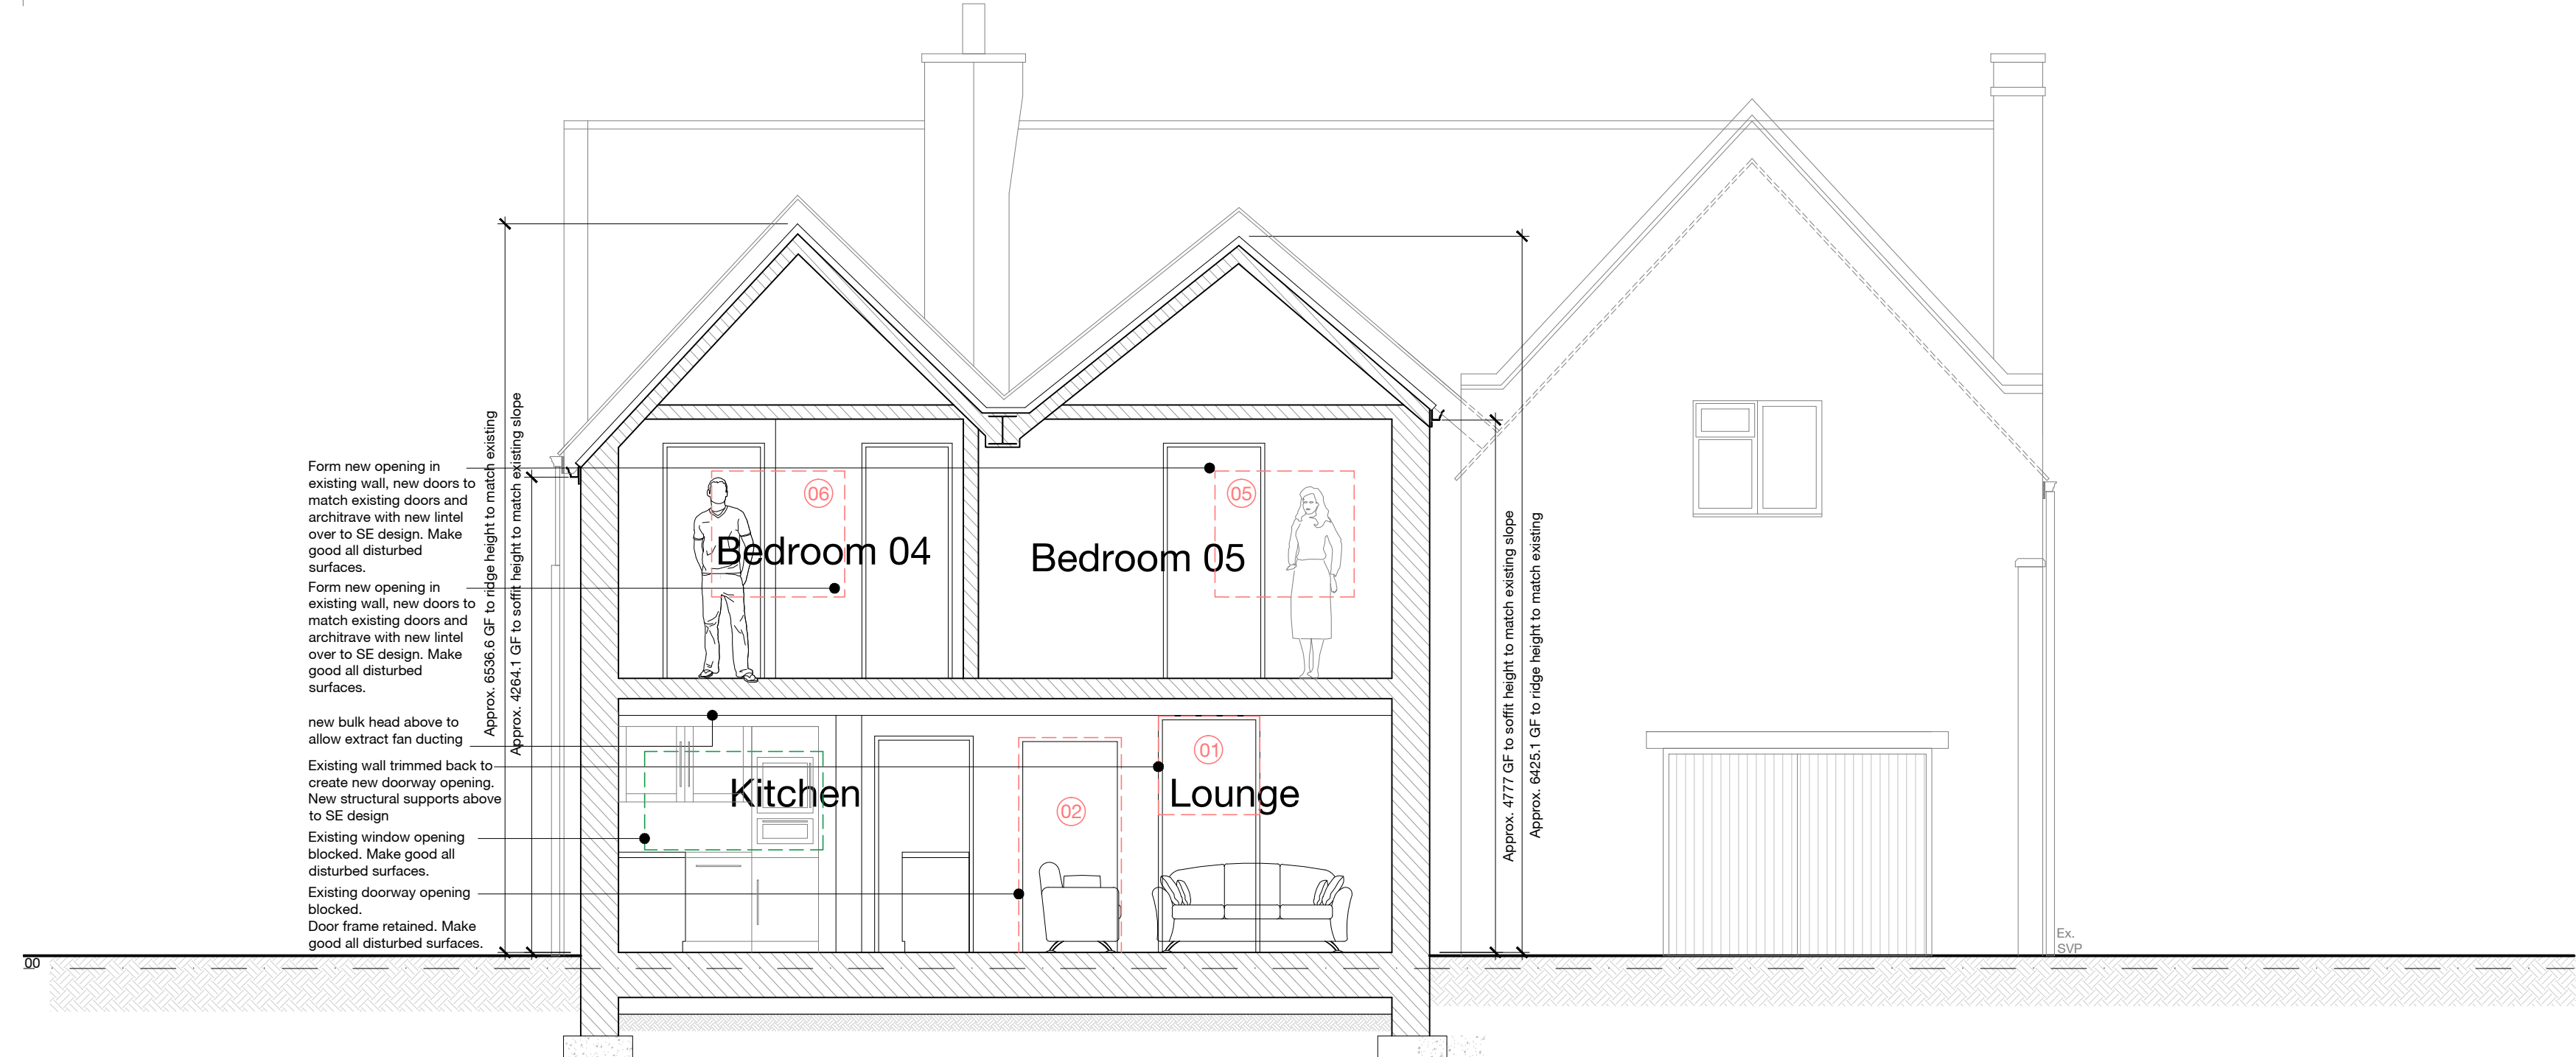

PROPOSED SECTION B - B

+

0 5 10cm

- Notes | Sketch schemes may be based on plan information of unknown origin and is subject to verification and survey. Contractors must verify all dimensions on site before commencing any work or shop drawings. This drawing is not to be scaled. Use figured dimensions only. Ensure digital versions are plotted at 'Actual Size'. Building areas are liable to adjustment over the course of the design process due to ongoing construction detailing developments. Subject to statutory approvals and survey. The bar above is to check that the drawing has been printed to scale.
- 01 Existing pre 20th century component to be removed
- Existing 20th century component to be removed

Rev	Date	Description	Drawn	Checked
E	2020.01.21	Boiler room removed from Bedroom 05	wcc	-
D	2020.01.20	Further updates following client and HC comments	wcc	-
C	2020.01.16	Update following heritage consultant comments	wcc	-
B	2020.01.14	Design updated following planning refusal	wcc	-
A	2019.08.16	Proposed bedroom windows resized. Now sash.	wcc	-

Project	For & on behalf of Irwin Mitchell Holt Hill, Green Street, Holt, Wrexham		
Drawing	Proposed Sections A-A and B-B		
Client	CE		
BIM Suitability Description	SUITABLE FOR INFORMATION		BIM Suitability Code S2
Status	Planning	2 Riverside Way Whitehall Waterfront Leeds	320 City Road Angel London
Date	Aug '19	LS1 4EH	EC1V 2NZ
Drawn	wcc	0113 819 8041	0203 883 8602
Checked	rsg	w edwardarchitecture.co.uk	
Scale (A2)	1:50	e info@edwardarchitecture.co.uk	
Project	0759	Originator	Discipline
EA	A	PL11	E

edward
architecture