



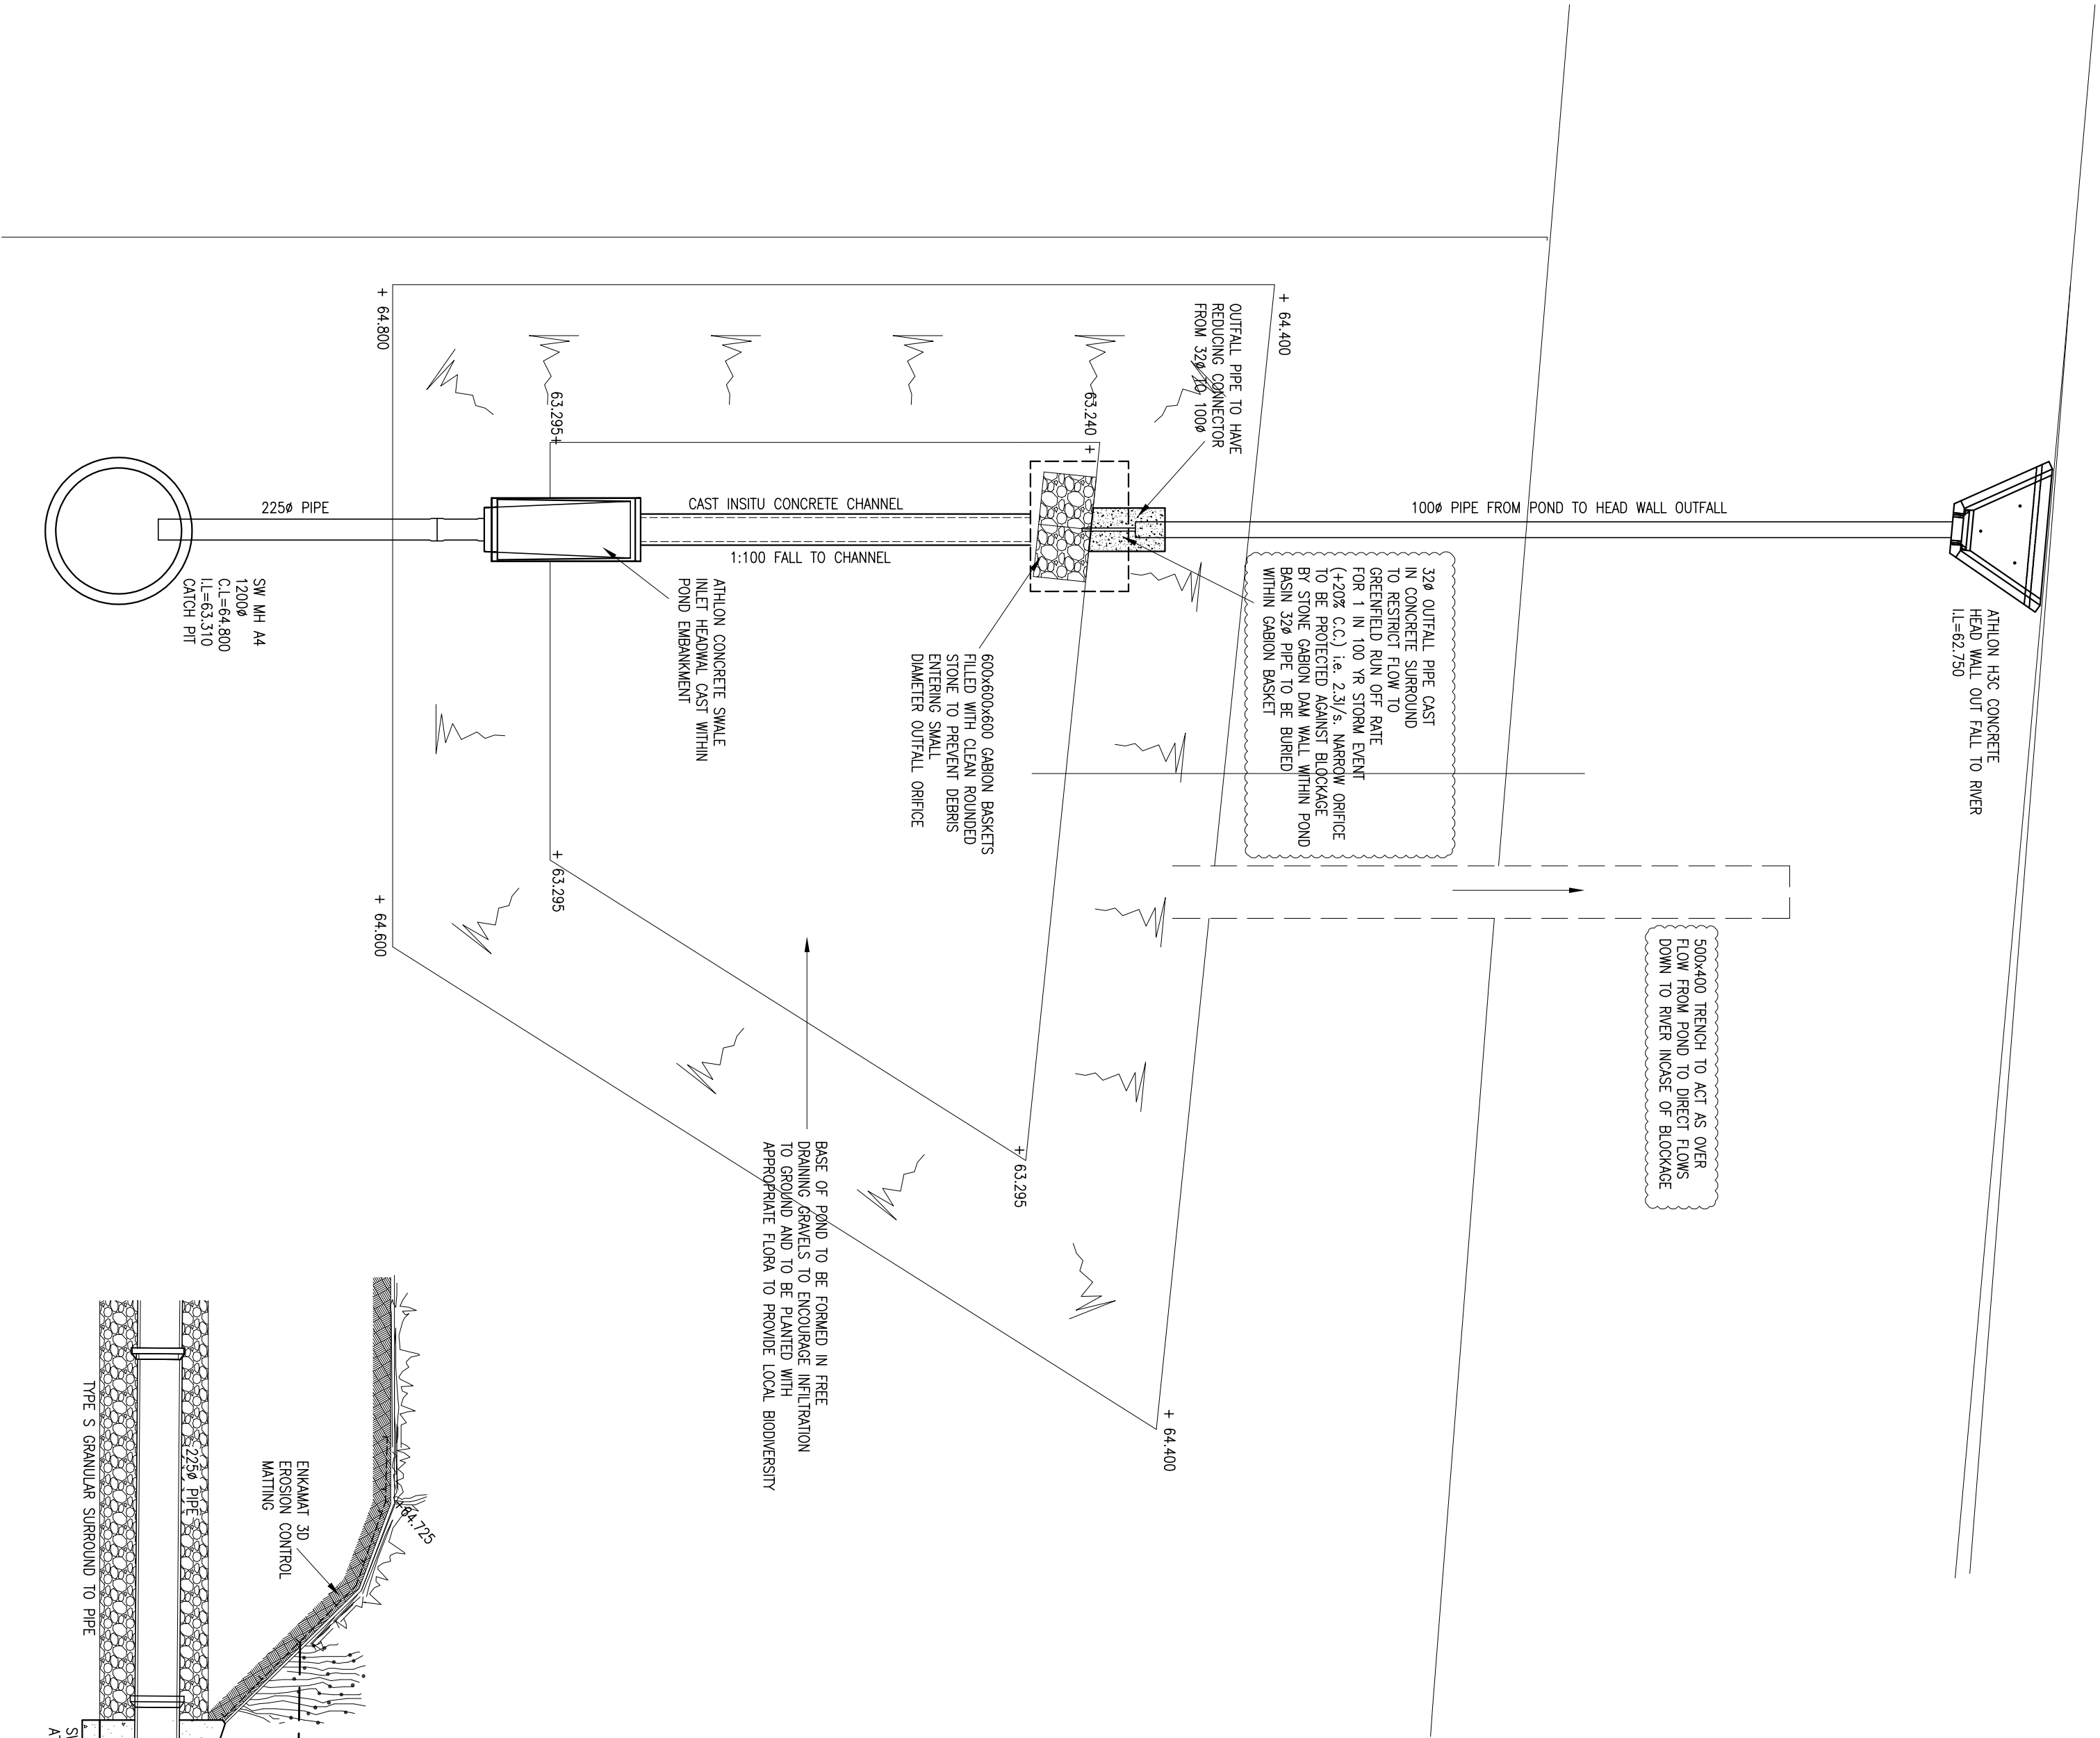


PLAN ON SURFACE WATER INFILTRATION POND

SECTION THROUGH SURFACE WATER INFILTRATION POND

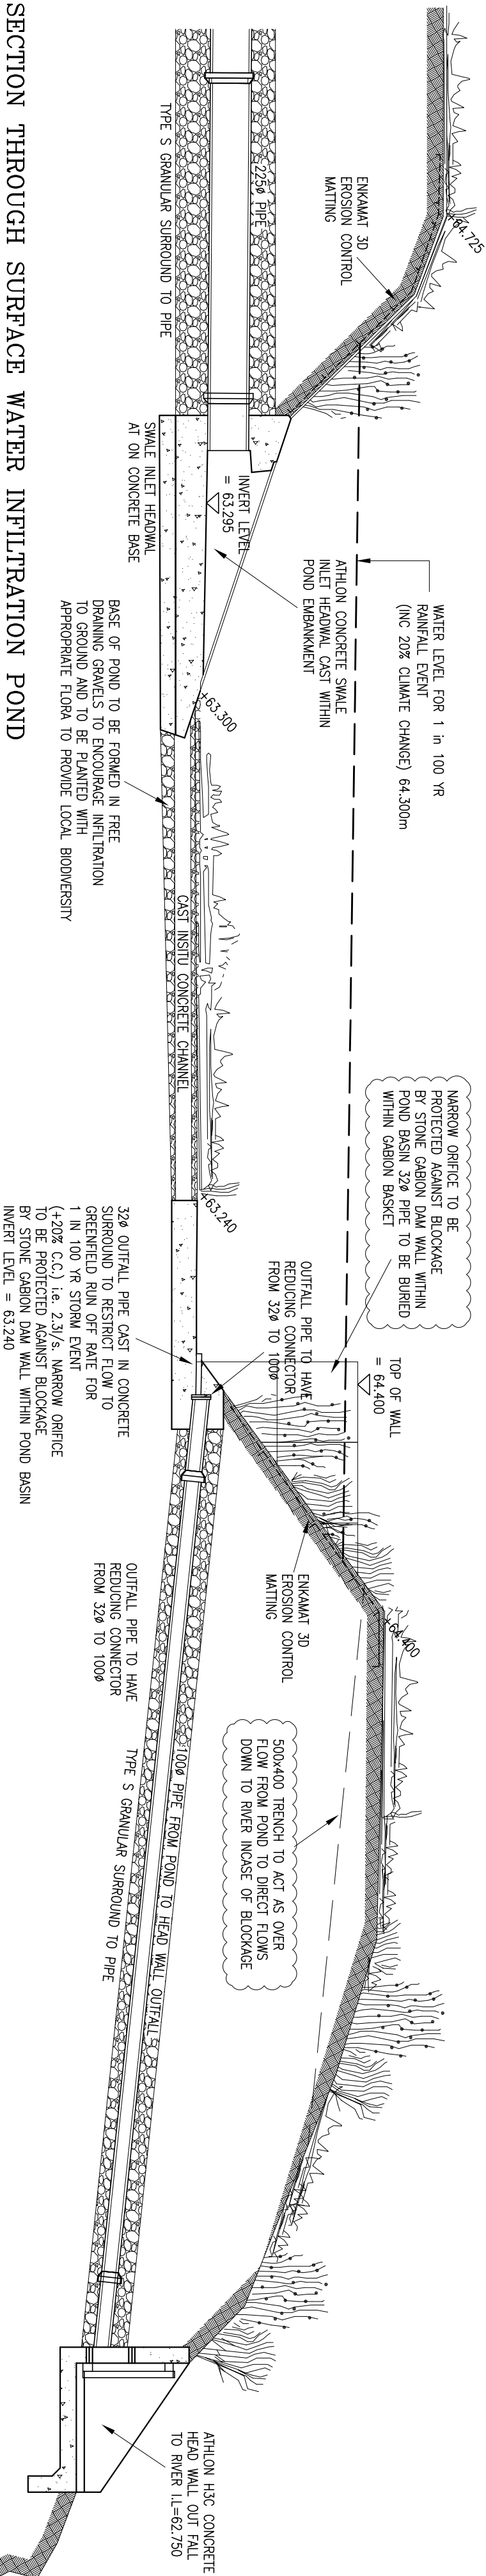

ADAPTABLE MANHOLE A3

ADAPTABLE MANHOLE A4

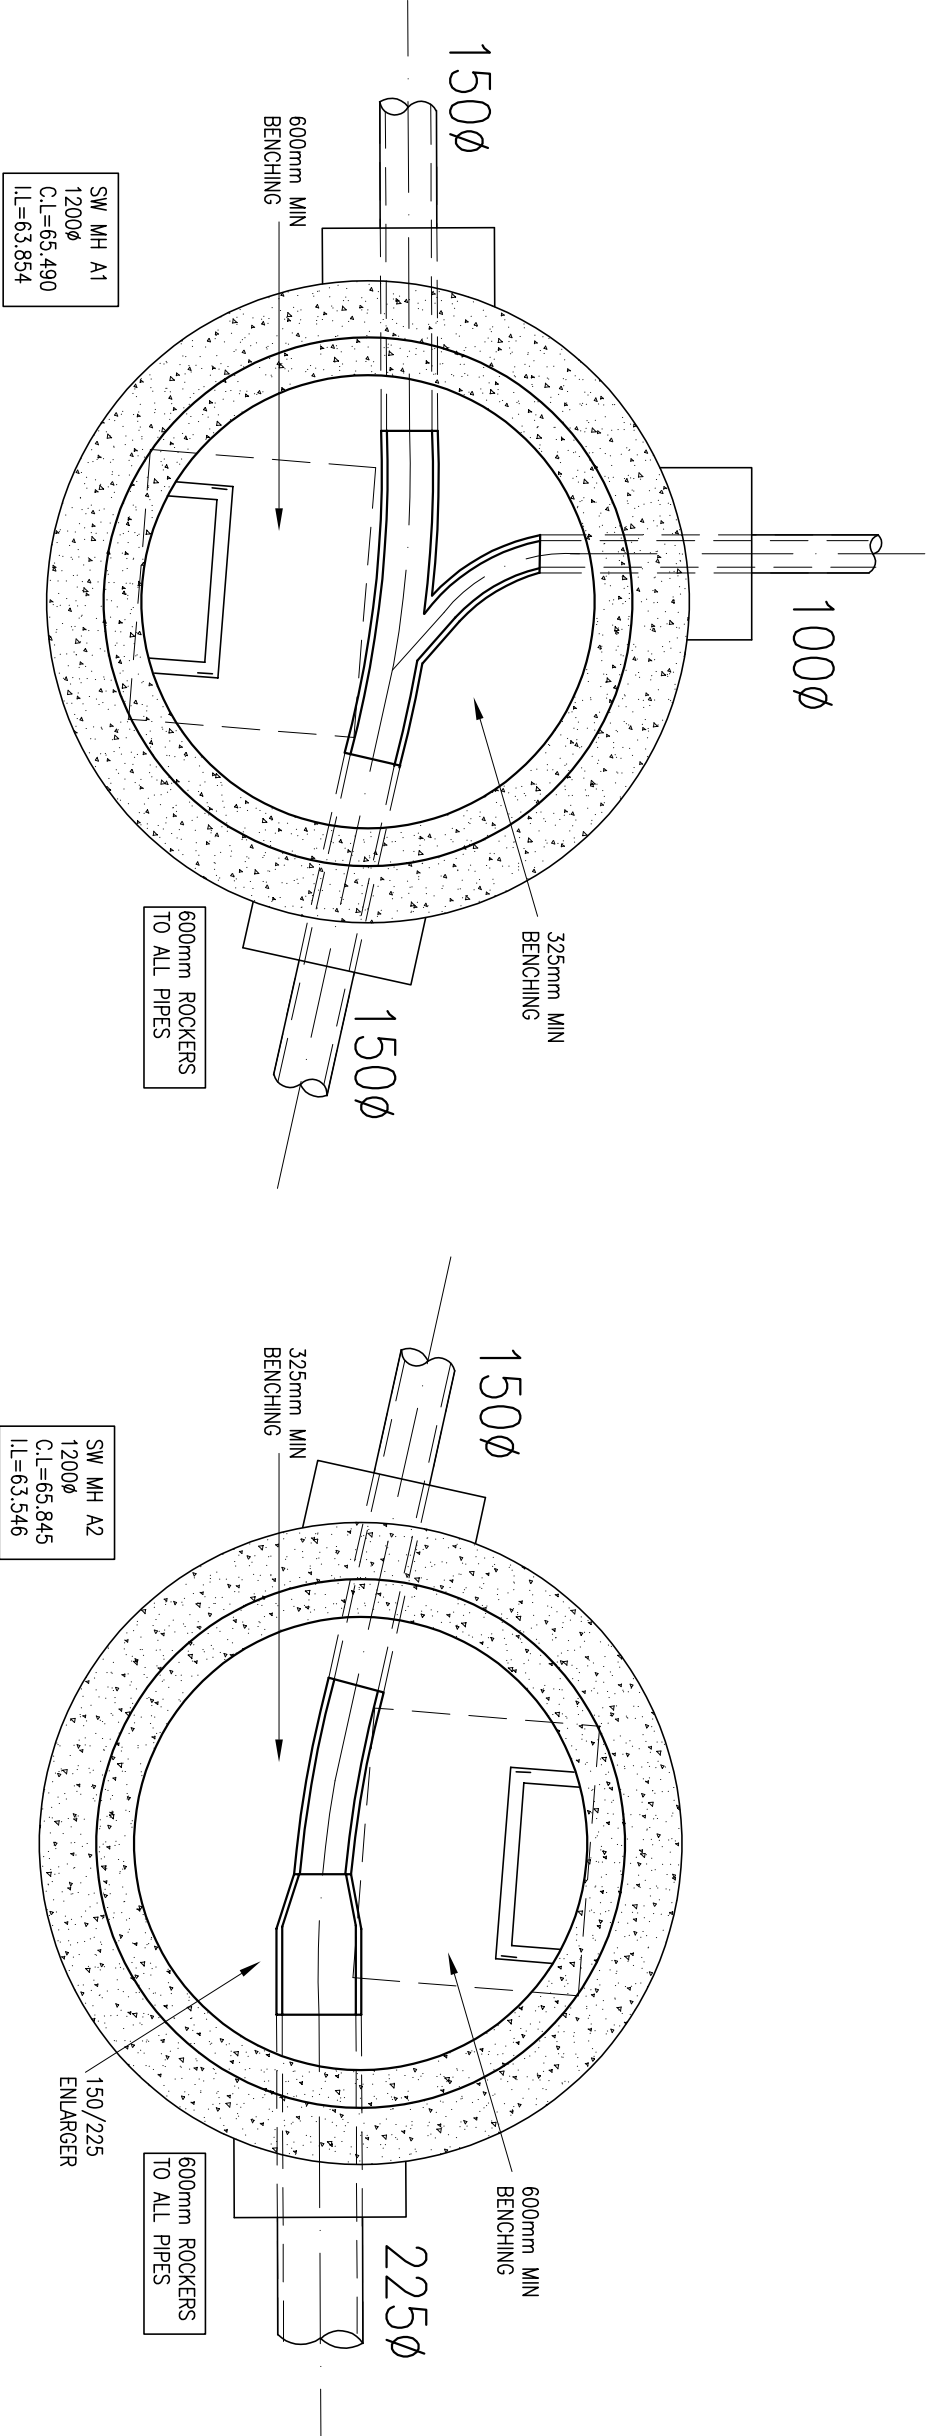

ADAPTABLE MANHOLE A1

ADAPTABLE MANHOLE A2

A		14/11/19	DRAWING UPDATED TO SUIT LA COMMENTS	SAC
REV	DATE	DESCRIPTION	BY	
Status				
DRAWING TITLE			PROJECT TITLE	
PROPOSED ADOPTED SURFACE WATER DRAINAGE DETAILS			NANT SILYN SITE	
ARCHITECT			CLIENT	
JDA ARCHITECTS			FORWORKS	
DATE	DRAWN BY	CHECKED BY		
JUNE 19	SJM	SPM		
SCALE	JOB No	DWG. No	REV	
1/50 AT A1	18-068	A02	A	
IMDA Wirral Ltd Consulting Civil & Structural Engineers Epworth House 2 Tower Road Birkenhead CH41 1TH 0151 650 0960 fax 0151 650 0951				