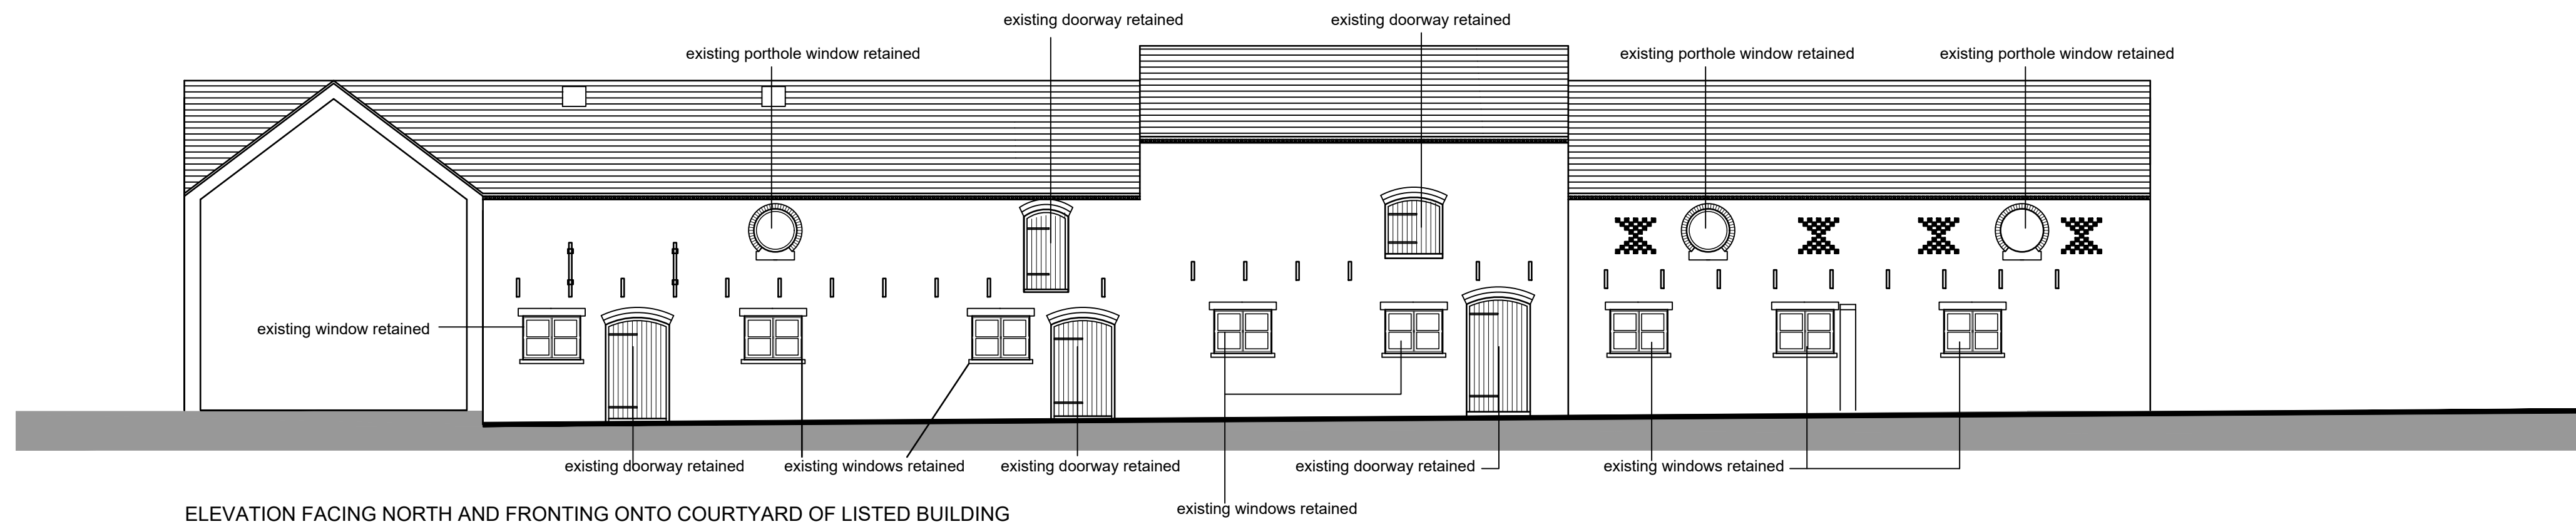


willacy horsewood partnership

client
ANDREW DICKENS
job
PROPOSED CONVERSION OF EXISTING OUTBUILDINGS,
APPCHEM, HUGMORE LANE, WREXHAM LL13 9YE

REV A 18 JULY 2019 DRAWINGS UPDATED

title PROPOSED ELEVATIONS 01				
scale	date	job no.	drawing no.	rev
1:100	JUNE'19	WH1257	EL01	A

76, hoole road, hoole, chester CH2 3NL
www.willacyhorsewood.co.uk
Tel: 01244 853891 07973 322953 E-Mail: mark@willacyhorsewood.co.uk