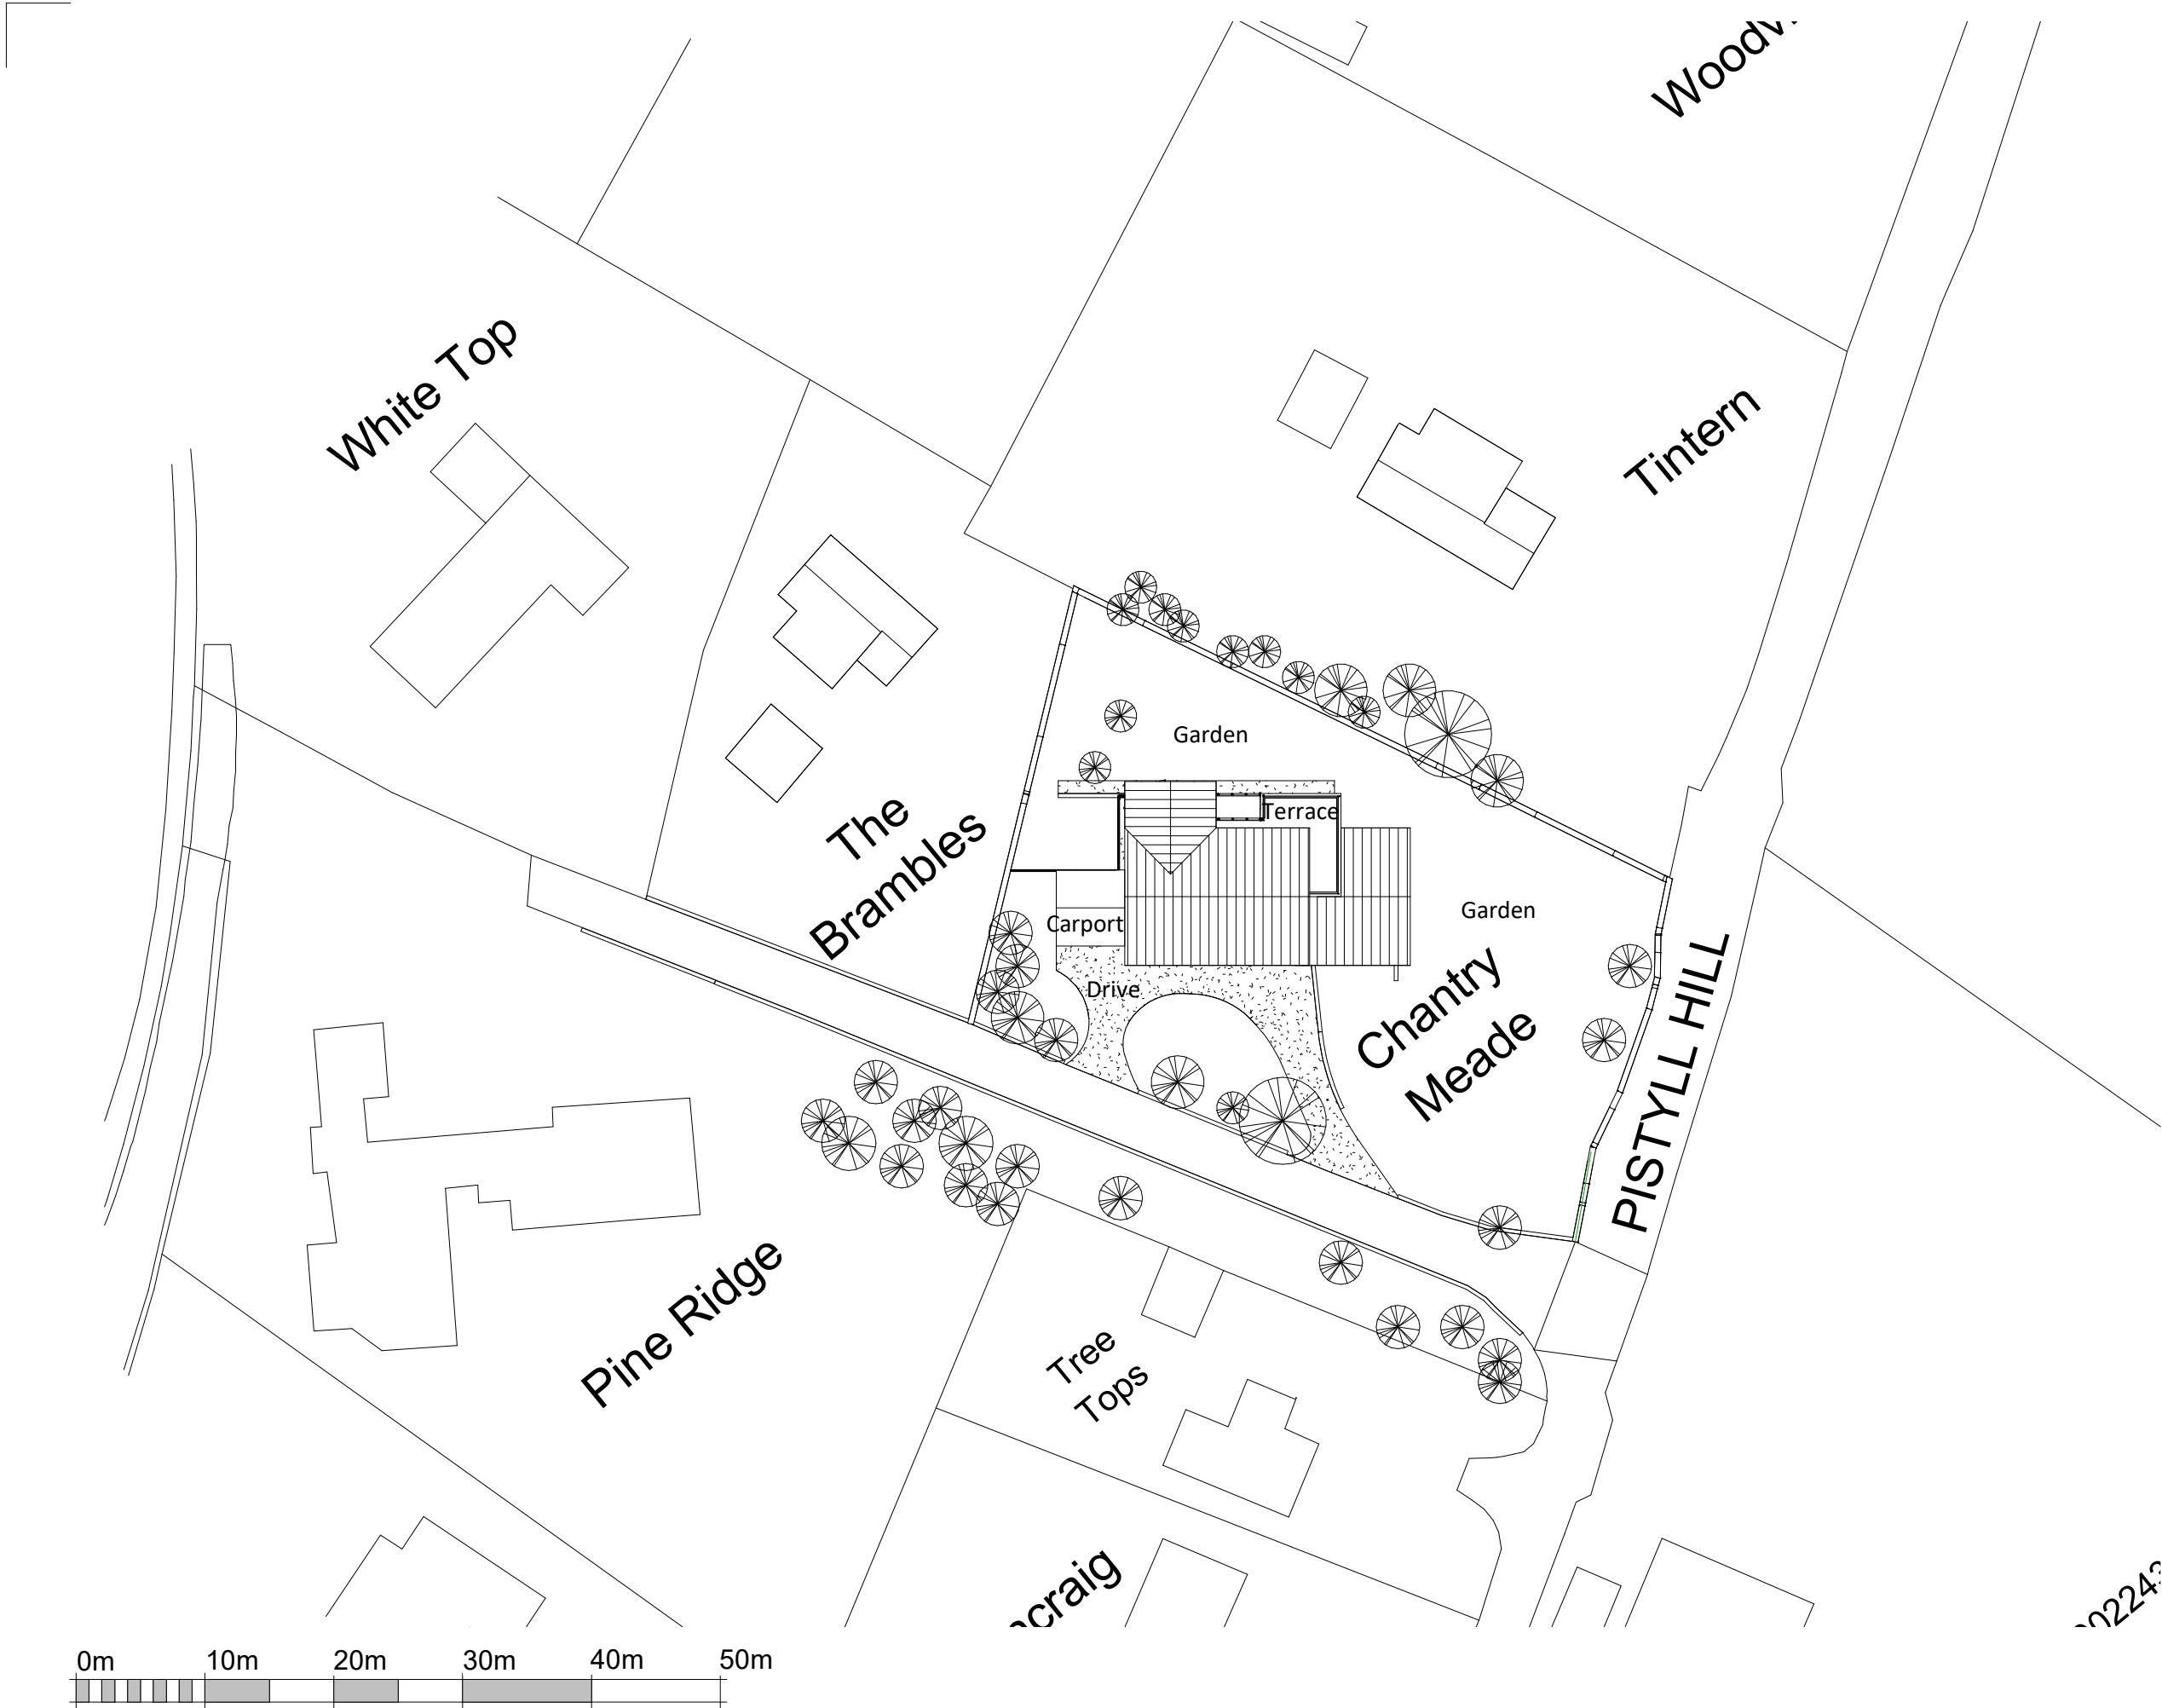


--	--	--	--

REV	DESCRIPTION	DATE	BY
-----	-------------	------	----

THIS DRAWING IS THE COPYRIGHT OF DAVID PARRY.
CHECK ALL DIMENSIONS ON SITE. ANY DISCREPANCIES TO BE
NOTIFIED TO THE ARCHITECT.
ELEMENTS OF STRUCTURE SHOWN ARE INDICATIVE AND FOR
GUIDANCE. FINAL DESIGN TO BE AS STRUCTURAL ENGINEERS
DETAILS AND SPECIFICATION.

PROJECT
**Chantry Meade Extension
for Ms Tracey Mew**

DRAWING TITLE
Proposed Block Plan

SCALE	DATE	DRAWN	CHECKED
1 : 500 @A3	03/11/19	DP	DP

DRAWING STATUS	PLANNING
-------------------	----------

JOB No	DRAWING No	REVISION
P114	012	