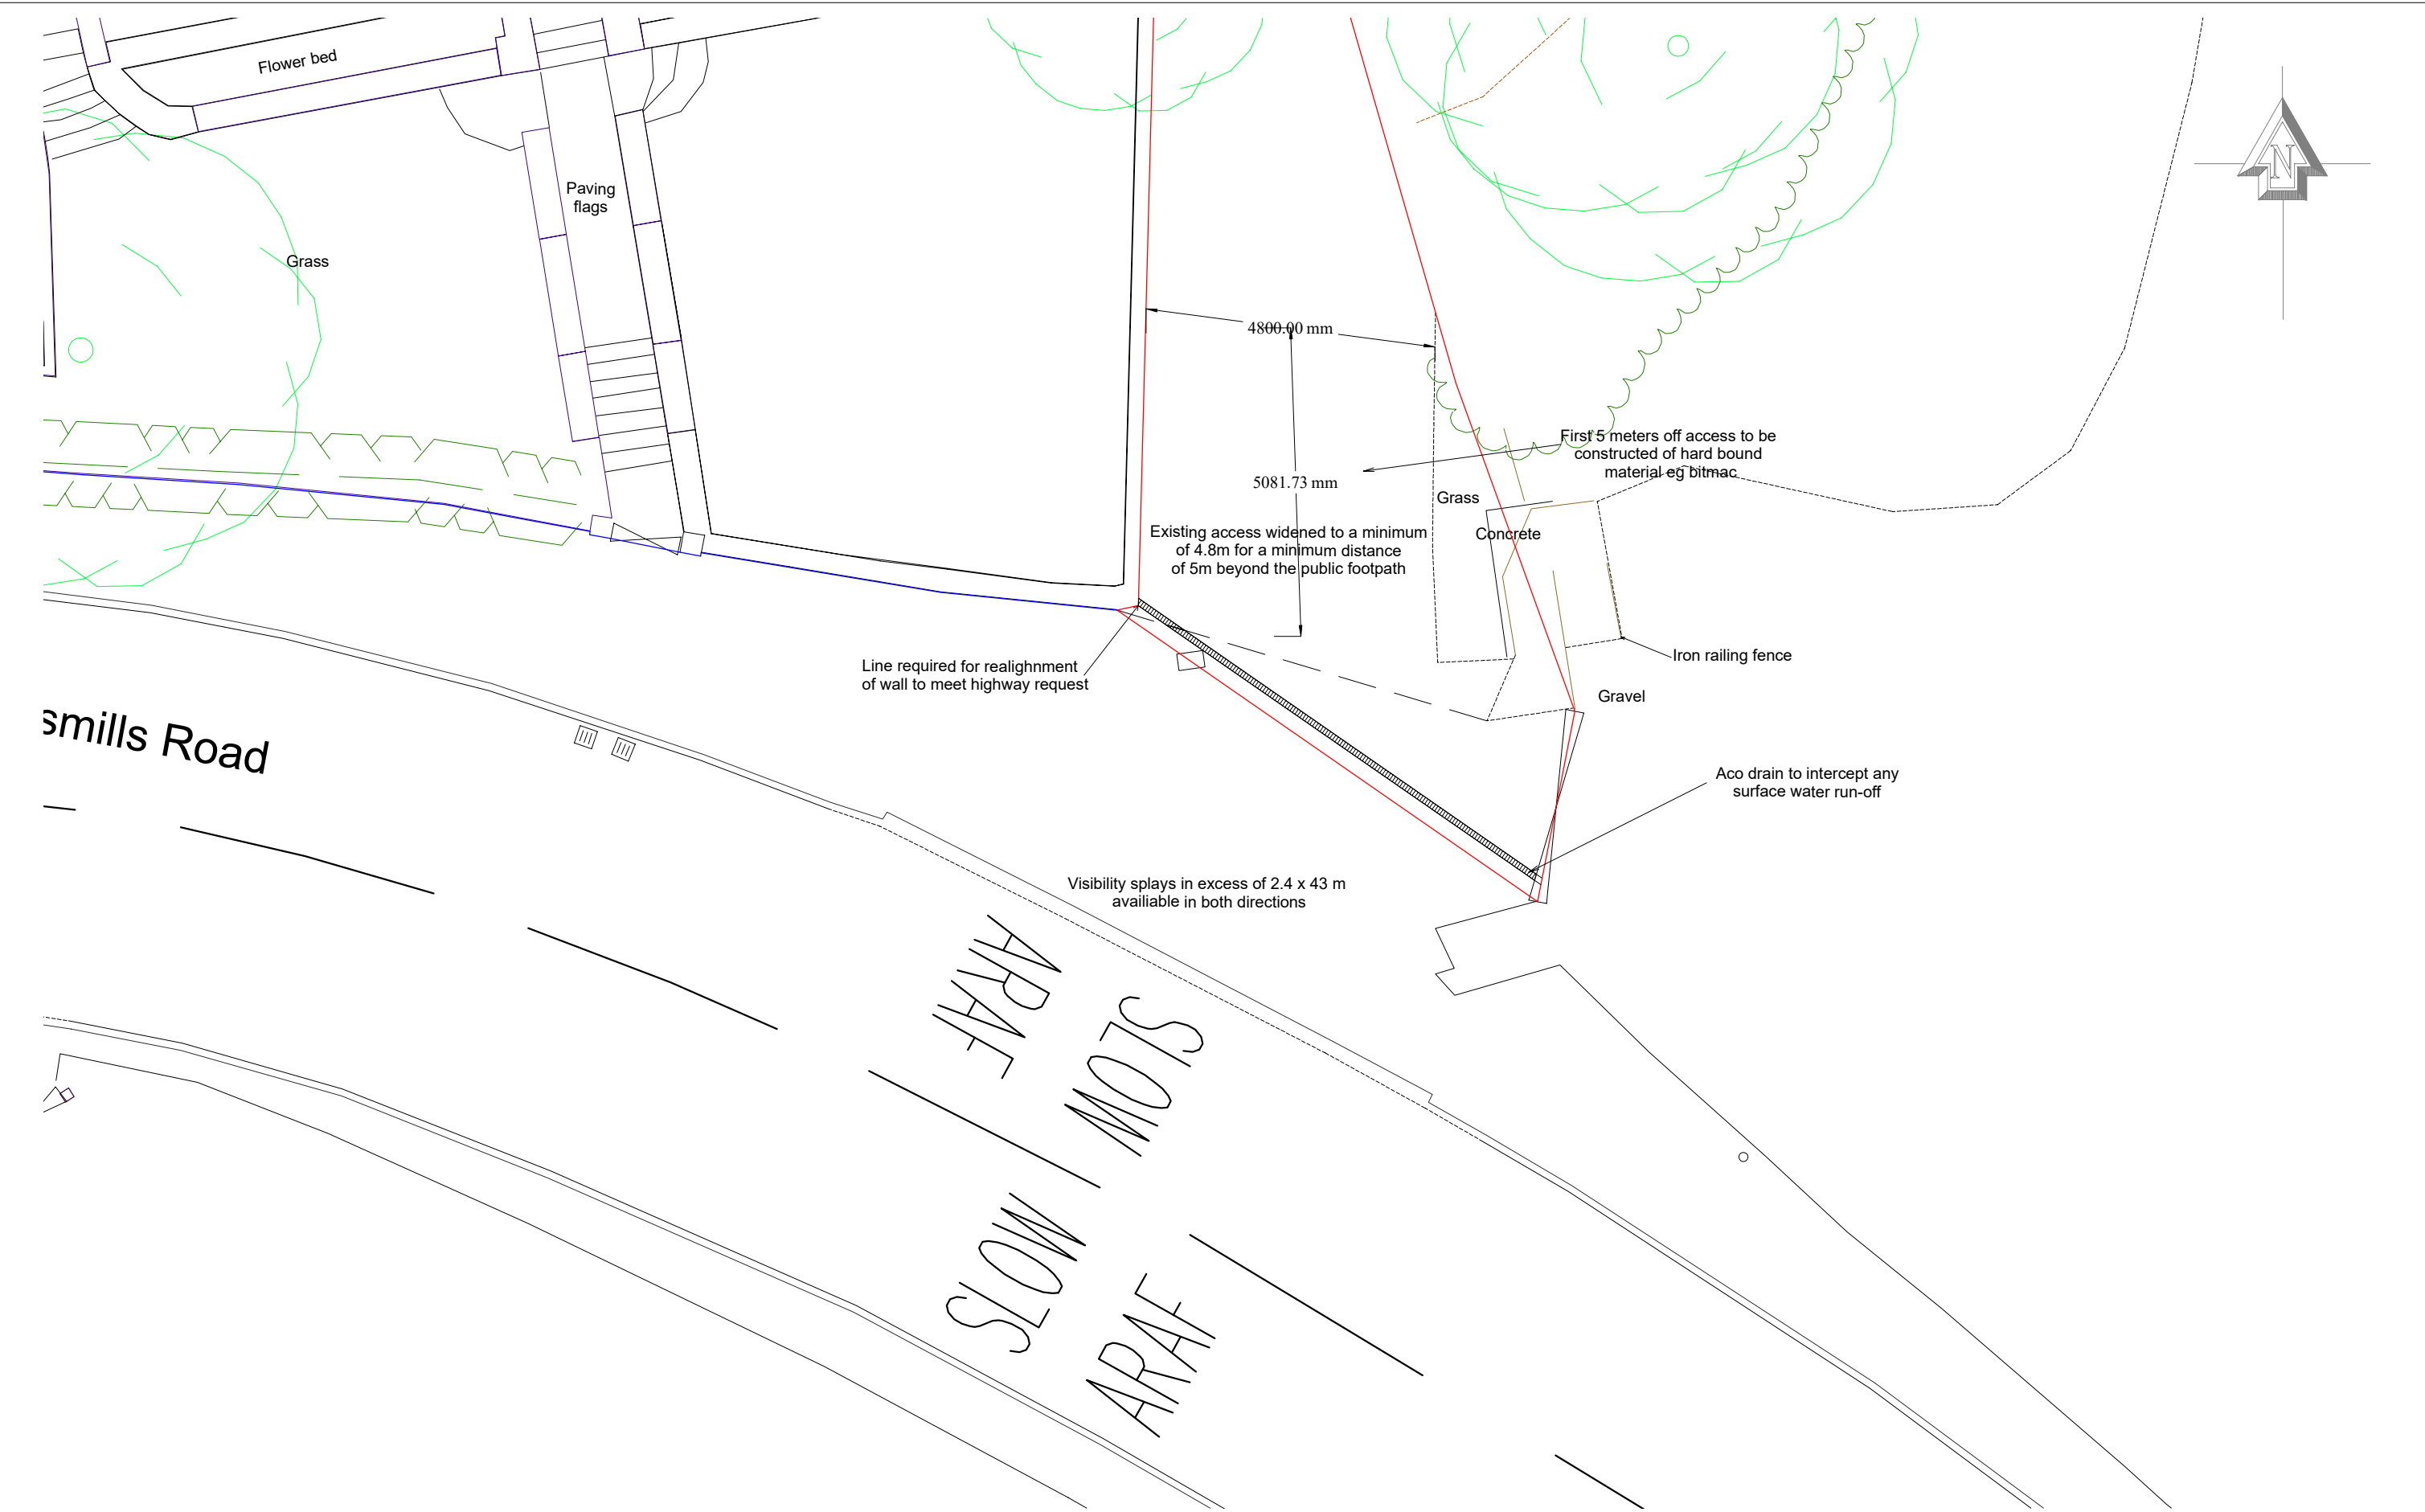


NOTE:
 This drawing should not be scaled, only use figured dimensions.
 It is the responsibility of the contractor to report any discrepancies or inconsistencies on this drawing and request clarification before proceeding.
 This drawing is copyright. It must not be copied or used for any other purposes than those intended when issued unless permission is granted.
 All drawings based on surveys supplied by others.

PLANNING DRAWINGS		OCTOBER 2019	1:100 @ A3
ACCESS PLAN		DR No. PL/RO/105 Rev A	
SITE: Land adjacent to Rosebank 173 Kingsmills Road Wrexham LL13 0NS		 FORGE PROPERTY CONSULTANTS Lane End, Tedsmore Road West Felton, SY11 4ER Tel: 01691 610317 Email: matt.watson@forgeproperty.co.uk	