



LOCATION OF SITE NOTICE

This drawing is the property of base Architecture & Design Ltd.
It shall not be copied or scanned, in part or whole, without prior
consent of base Architecture & Design Ltd.
Do not scale this drawing.

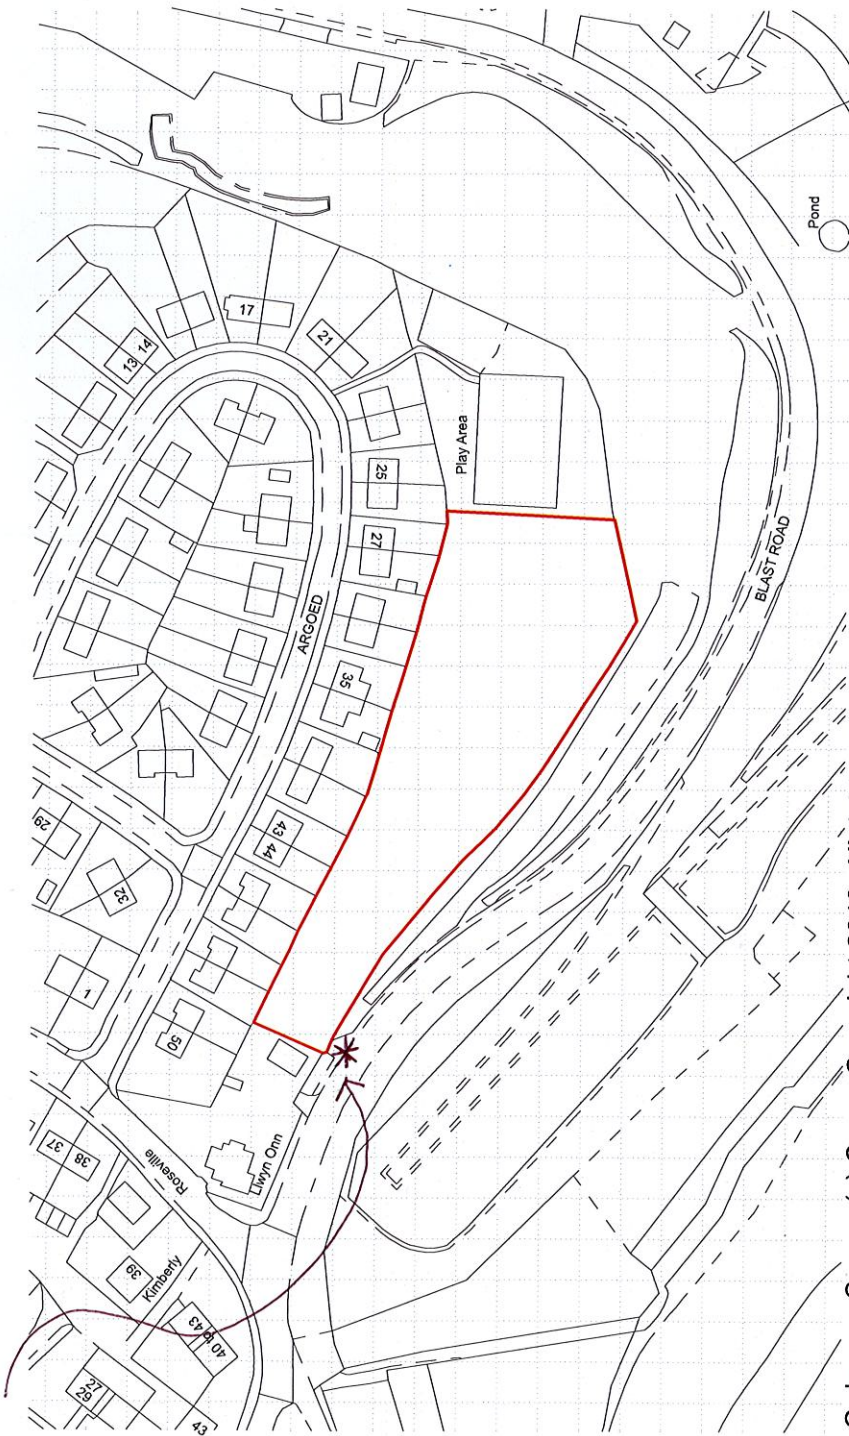

Ordnance Survey (c) Crown Copyright 2018. All rights reserved. Licence number 100022432

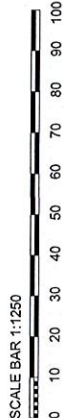

base Architecture & Design Limited : T: 01743 236400 : T: 01244 569008 : W: www.basearchitecture.co.uk

Rev	No	Date	Rev	By	Chk

PLANNING

Scale	1:1250@A3	Date	13.03.19	Drawn by	JS	Chk	BE
Project Title	base.						
Project Title	ARCHITECTS						
Project Title	BLAST ROAD, WREXHAM						
Client	BRENIG CONSTRUCTION						
Drawing Title	SITE LOCATION PLAN						
Project No.	BA2129	Drawing No.	PL-001	Revision	-		

base Architecture and Design is a registered Limited Company